




EAST ELEVATION

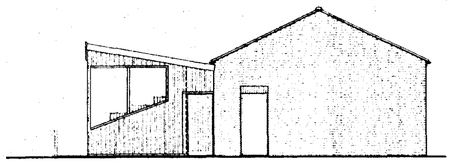

SOUTH ELEVATION

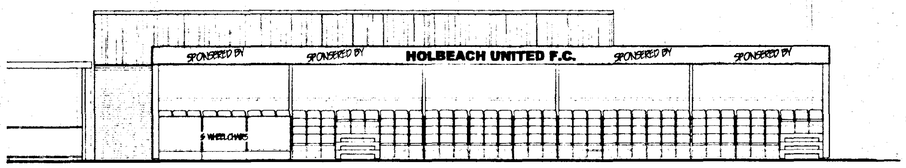


WEST ELEVATION

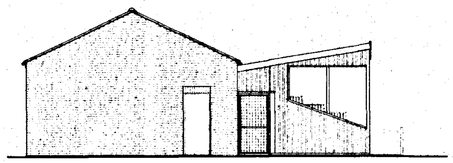


NORTH ELEVATION


CLADDING :- PLASTISOL COATED BOX PROFILE SHEET.
COLOUR : OLIVE GREEN
WINDOWS :- CLEAR LEXAN - POLYCARBONATE

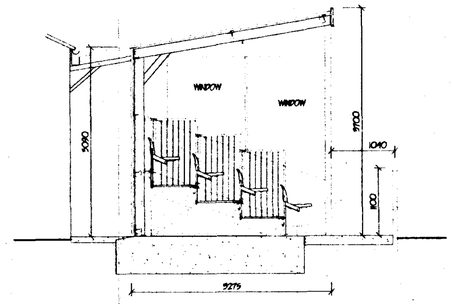


SECTION A - A

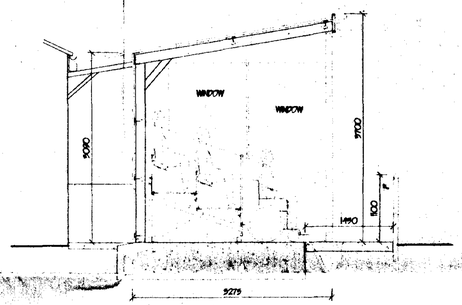

SECTION B - B

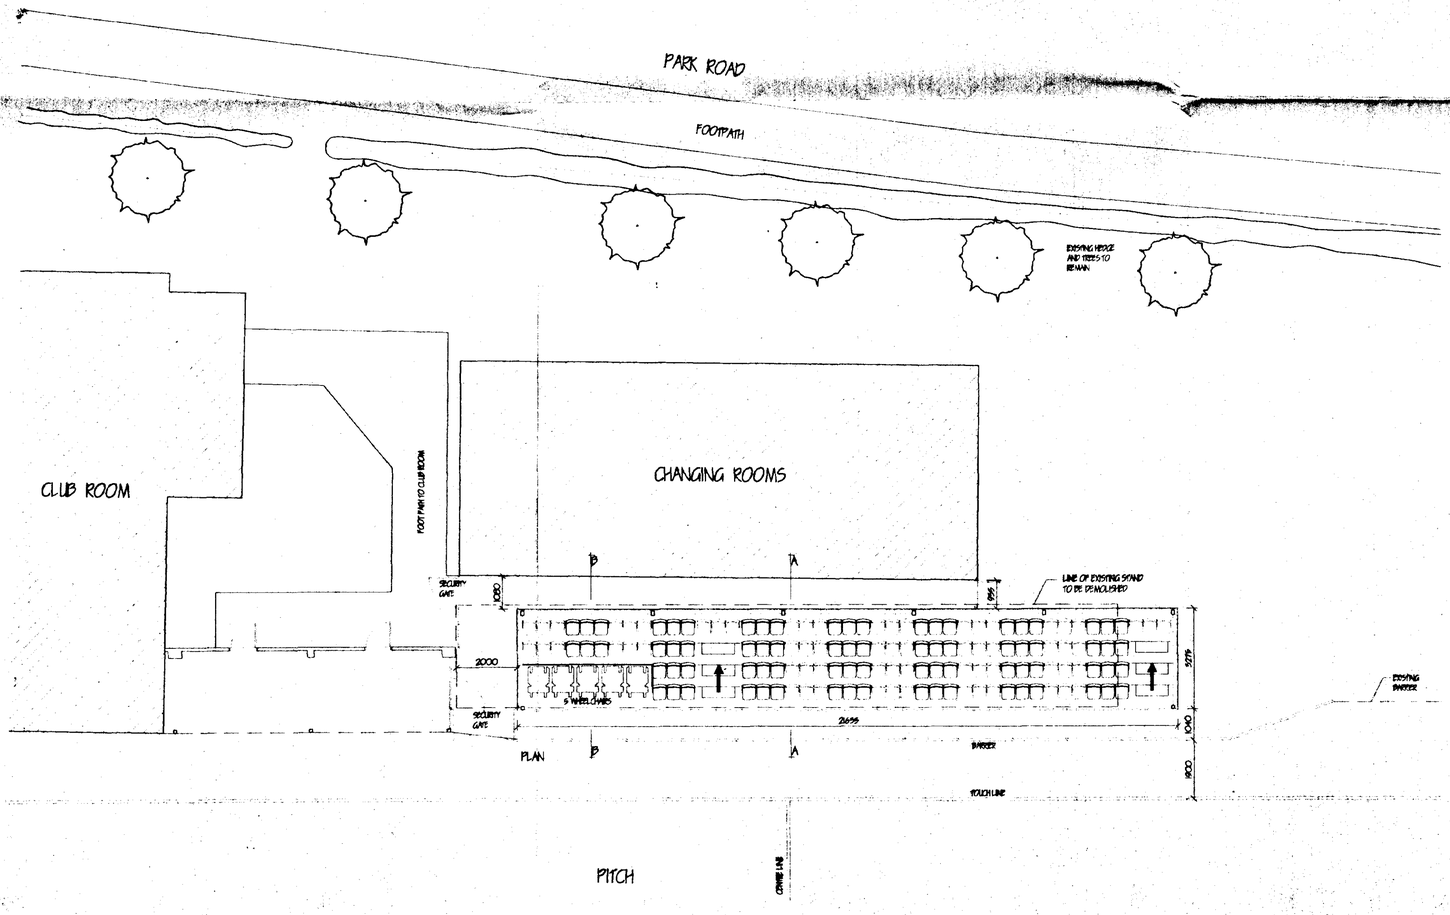

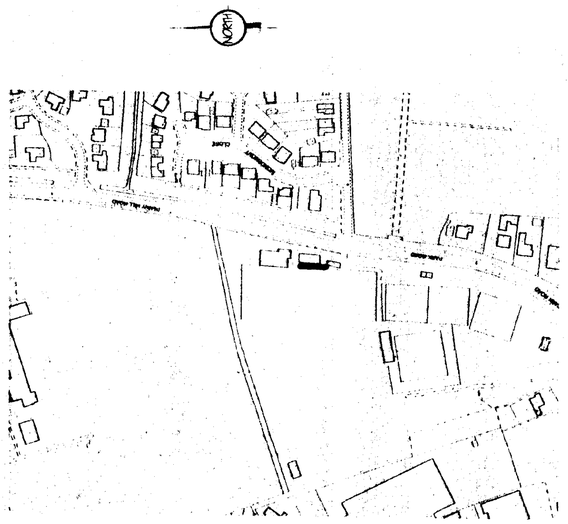

LOCATION PLAN 1:2500

revision	date	init.	revision details.

COOPER ARCHITECTURAL DESIGN
WRIGHTS MEWS, 12A PARK ROAD,
HOLBEACH, SPALDING, LINC'S. PE12 7EE
Tel/Fax: 01406 423762
Mobile : 07808 125 778

HOLBEACH UNITED FOOTBALL CLUB

Project
PROPOSED COVERED STAND (144 SEATS - 5 WHEELCHAIRS)
CARTERS PARK
HOLBEACH
SPALDING
LINC'S.

Drawing
PLAN

Planning & Development
22 JAN 202
Ref 0068/02

Scale 1:100 1:50	Drawing No. 01
Date DECEMBER '01	Drawn. J.C.