DESIGN Status
ARCHITECTS & PLANNING CONSULTANTS

PROPOSED FACTORY EXTENSION AT CRANMORE LANE, HOLBEACH

FOR

TERRY JOHNSON LTD.

ELEVATIONS

1:100 | 771876/1


DEC-93 | B.GILHAM.

Status House, 4 Princes Street, Holbeach, Lincs. PE12 7BB
Tel: 0406 24343 Fax: 0406 490702


EXTERNAL MATERIALS

ROOF CLADDING TO BE CORRUGATED ASBESTOS TO MATCH EXISTING


FACING BRICK WALLS TO MATCH EXISTING

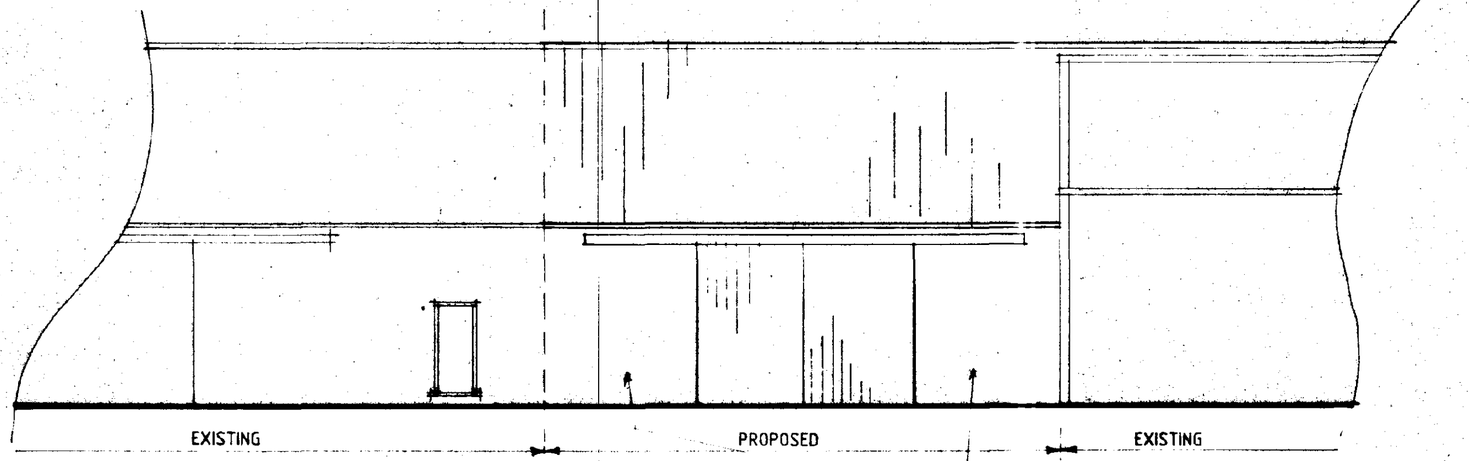

ELEVATION .A.

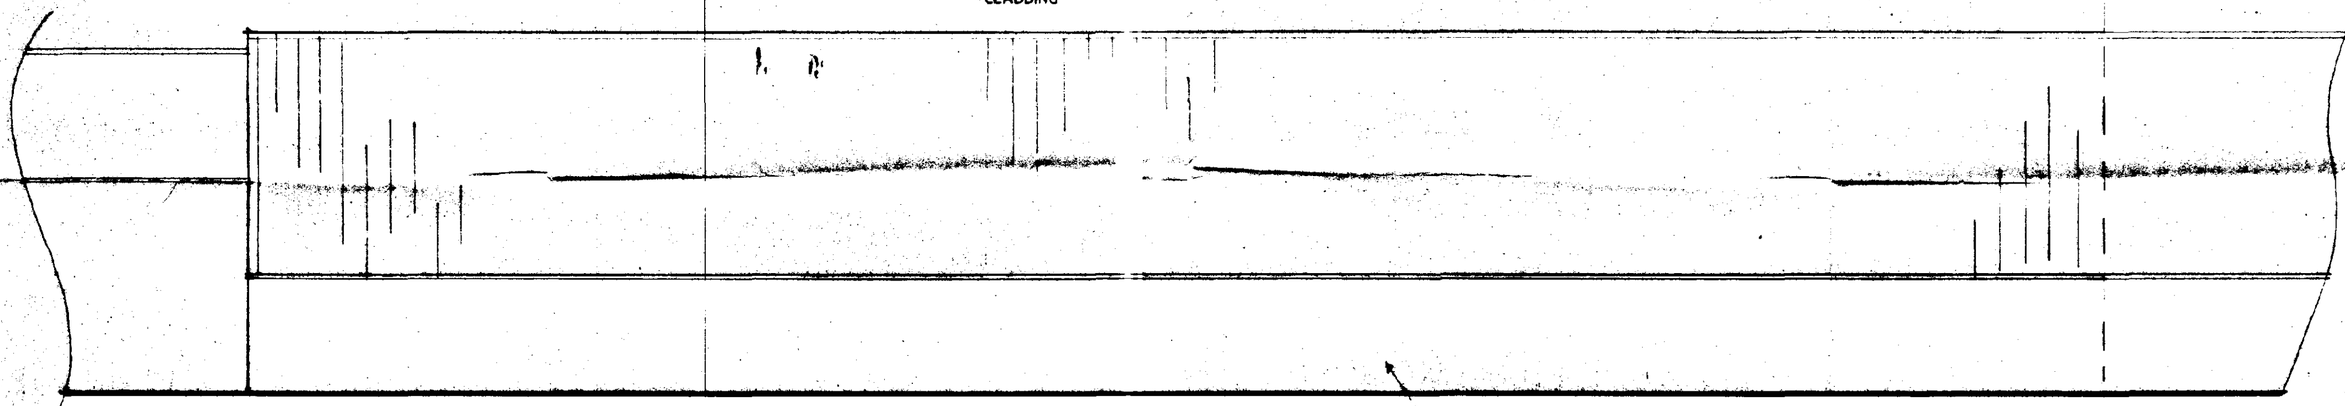


ELEATION .B.

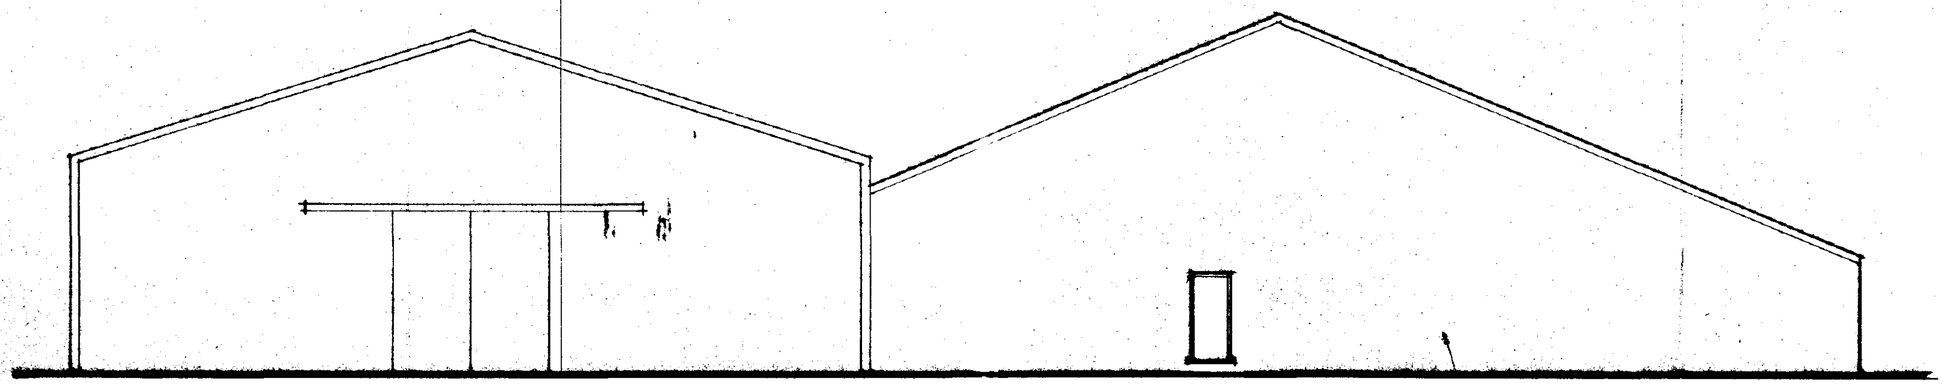

ELEVATION .C.

SOUTH HOLLAND DC
HOUSING & PLANNING
24 JAN 1996
Ref: 0072/96

DETERMINED PLAN

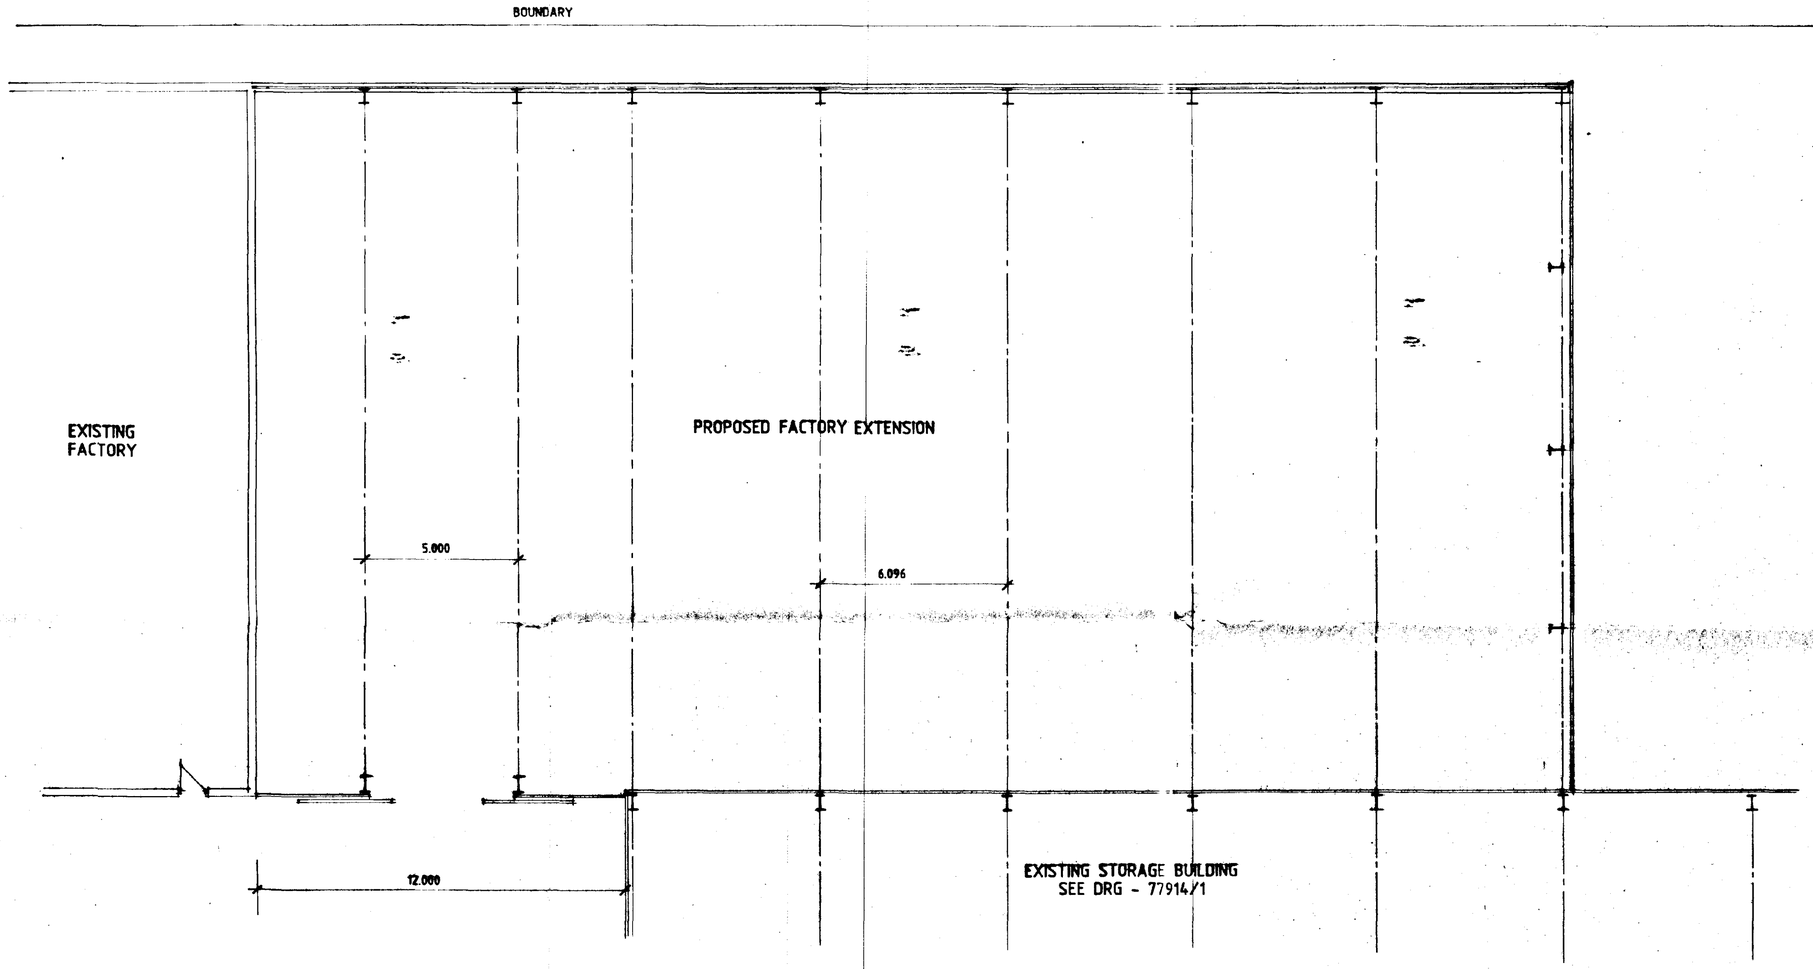

PLAN

FLOOR CONSTRUCTION

200 RC35 MIX CONC. WITH 2No LAYERS A393 MESH REINFORCEMENT ON 1200 GUAGE P.V.C. D.P.M. ON 200 GRADED & CONSOLIDATED LIMESTONE HARDCORE ON GEOTEXTILE UNDERSHEET. POWER FLOAT FINISH TO FLOOR

FOUNDATIONS TO SIDE CAVITY WALL

700 x 225 THICK CONC. FOUNDS TAKEN DOWN TO AN APPROVED FIRM BASE, SUBJECT TO L.A. SPECIFICATION. CONC. TO ST3 GRADE

THIS DRG. TO BE READ IN CONJUNCTION WITH 771876/1, 771876/3, 77914/1

SOUTH HOLLAND DC
HOUSING & PLANNING
24 JAN 1996
Ref: 0072/96
DETERMINED PLAN


DESIGN Status
CONSULTANTS IN ARCHITECTURE & PLANNING

PROPOSED FACTORY EXTENSION AT CRANMORE LANE, HOLBEACH FOR


TERRY JOHNSON LTD.

1:50	771876/2
JAN-96	B.GILHAM.


Status House, 4 Princes Street, Holbeach, Lincs. PE12 7BB
Tel: 01406 424343 Fax: 01406 490702

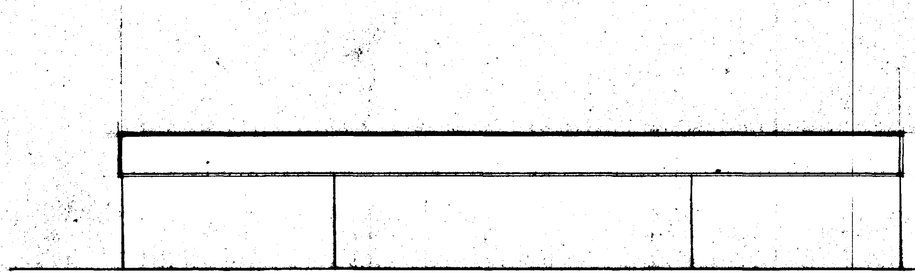


SIDE ELEVATION (76.m³ to 1'-0")

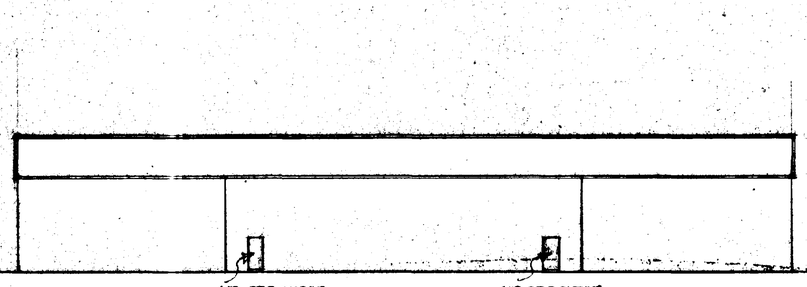


SIDE ELEVATION (76.m³ to 1'-0")

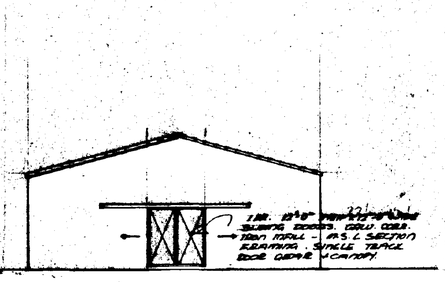


REAR ELEVATION (76.m³ to 1'-0")

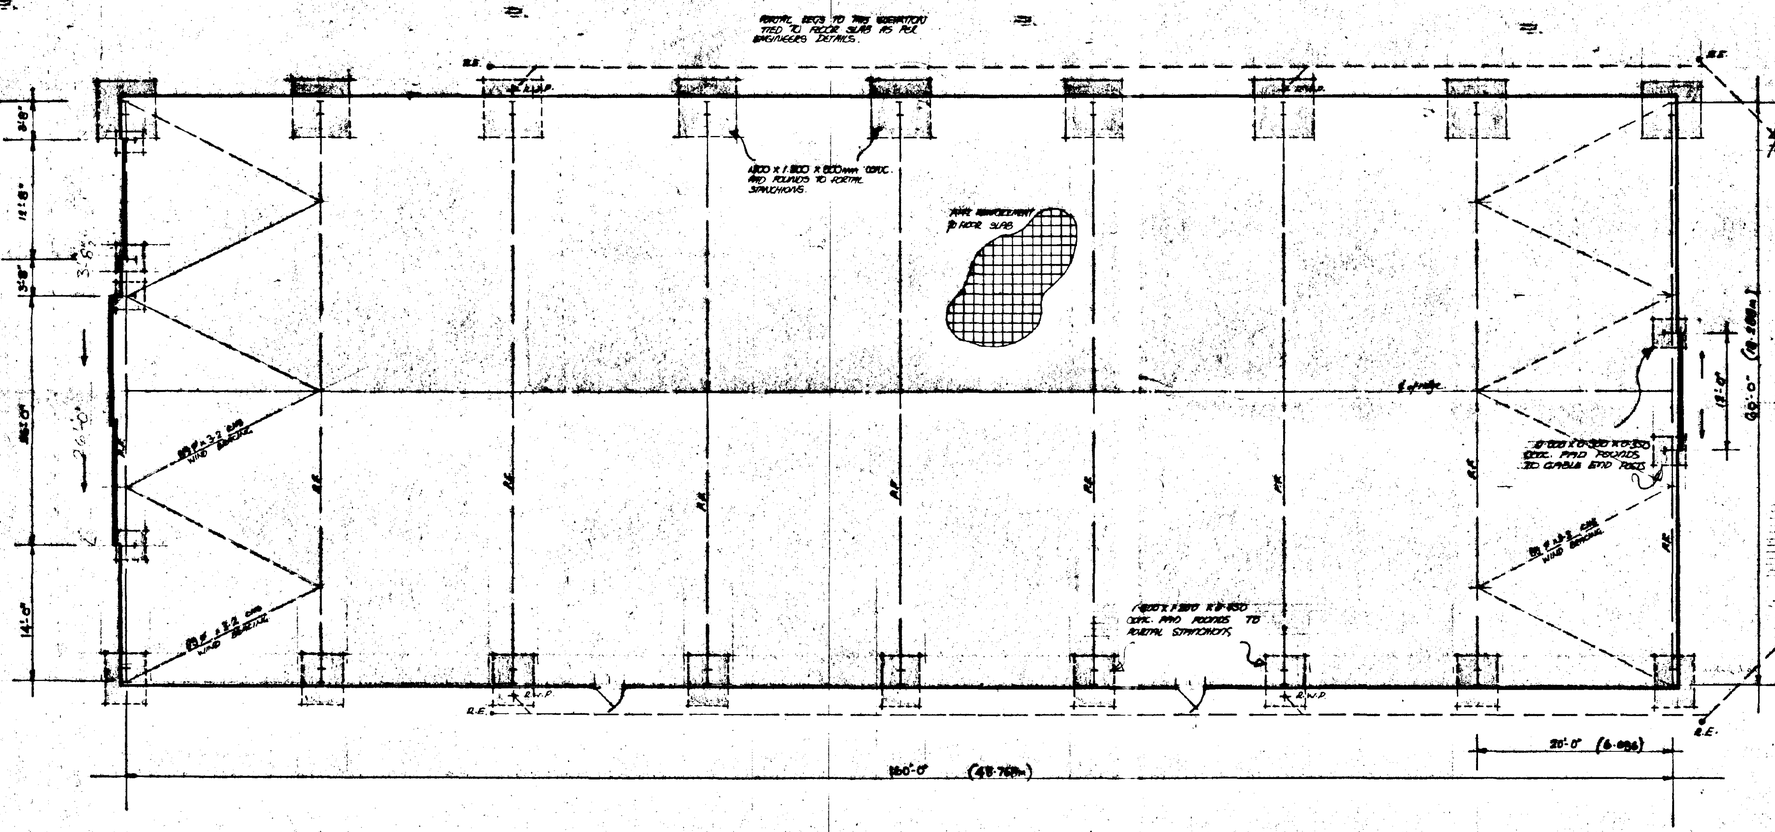

PLAN

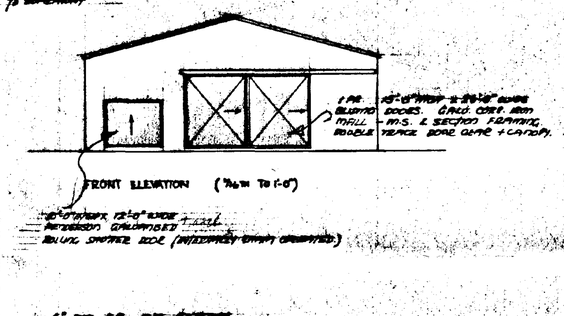

FRONT ELEVATION (76.m³ To 1'-0")

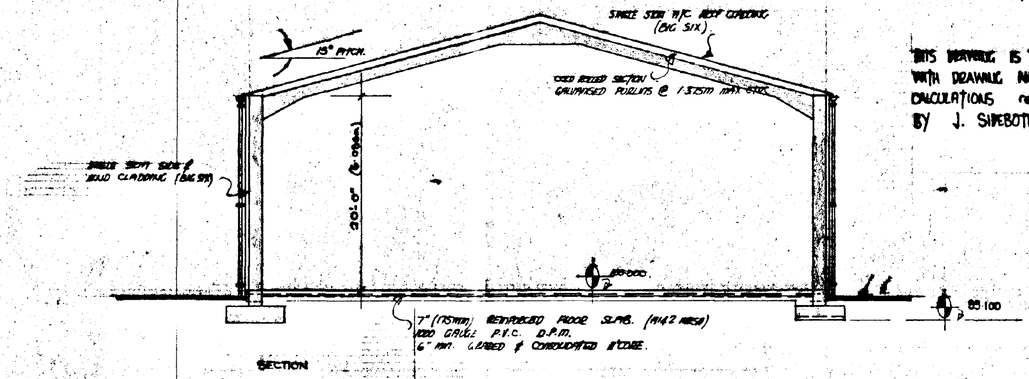

SECTION

SCHEDULE:

356 x 127 x 33.5 Kg. U.B. RAFTERS.
406 x 178 x 54.1 Kg. U.B. COLUMN.
254 x 146 x 31.1 Kg. U.B. GABLE POSTS.
152 x 76 x 13.4 Kg. M.S.C. EAVES BEAM.

THIS DRAWING IS TO BE READ IN CONJUNCTION WITH DRAWING NO:d: 77314/2 & STRUCTURAL CALCULATIONS ref: P464 Sheets 1-17 incl. BY J. SIDEBOTTOM M.I. Struct. E.

6" DIA R.W. P/C. DOWNPIPES
2no: 4" Dia P/C. B.N.P's PER BAY
4" DIA UNPLASTICISED CLAY PIPES, BELLSOCKET/SPIGOT JOINTED, FALL 1 in 70. DISCHARGE TO BRICK FILLED SOAKAWAY (SEE SITE PLAN)
PROVIDE RODDING EYE ACCESS POINTS AT UNDERTON CHANGES AS INDICATED
4" BED & SURROUND ON 6 in 4" MIN GRAVEL.

SOUTH HOLLAND DC
HOUSING & PLANNING
2 JAN 1996
Ref: 80/2196/70
DETERMINED PLAN

THIS DRAWING IS TO BE READ IN CONJUNCTION WITH DRAWING NO:D 77314/1

status design	
2 PEAKES STREET HOLBEACH, SPALDING, LINCS. TEL: 0406: 24343.	
PETER CUNNINGTON	
STORAGE BUILDING for MANUFACTURED AGRICULTURAL EQUIP't. CRANMORE LANE, HOLBEACH.	
AUGUST 1984.	M.R.GLADDER
1/8" & 1/16" to 1'-0"	77314/1A

DATE	ALTERATIONS	REV.	CHKD
6.11.84	ALTERATIONS TO CONC. PAD ROUNDS OD SIDE ELEVATION.	A	JC