
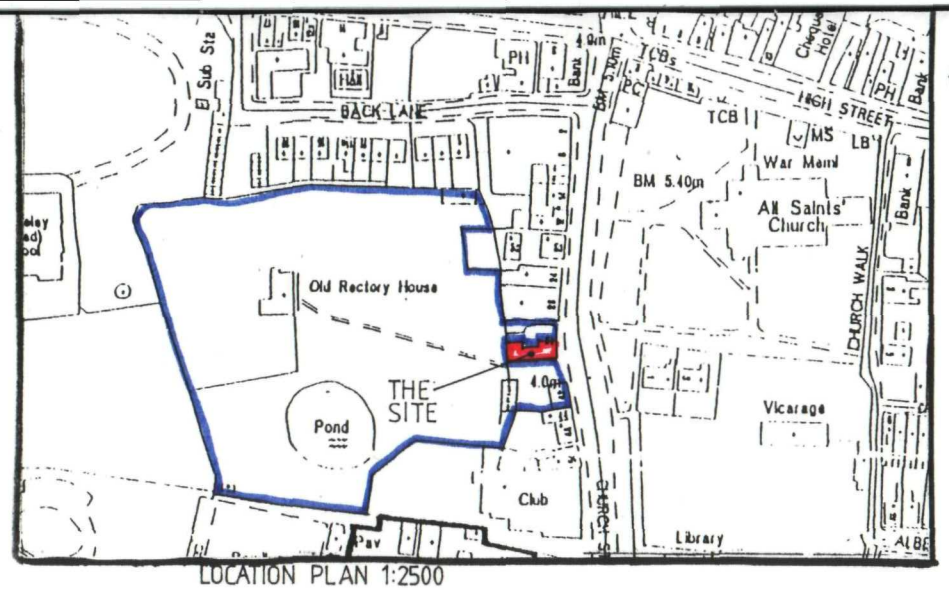


LOCATION PLAN 1:2500

N

DETERMINED PLAN

DWELLING

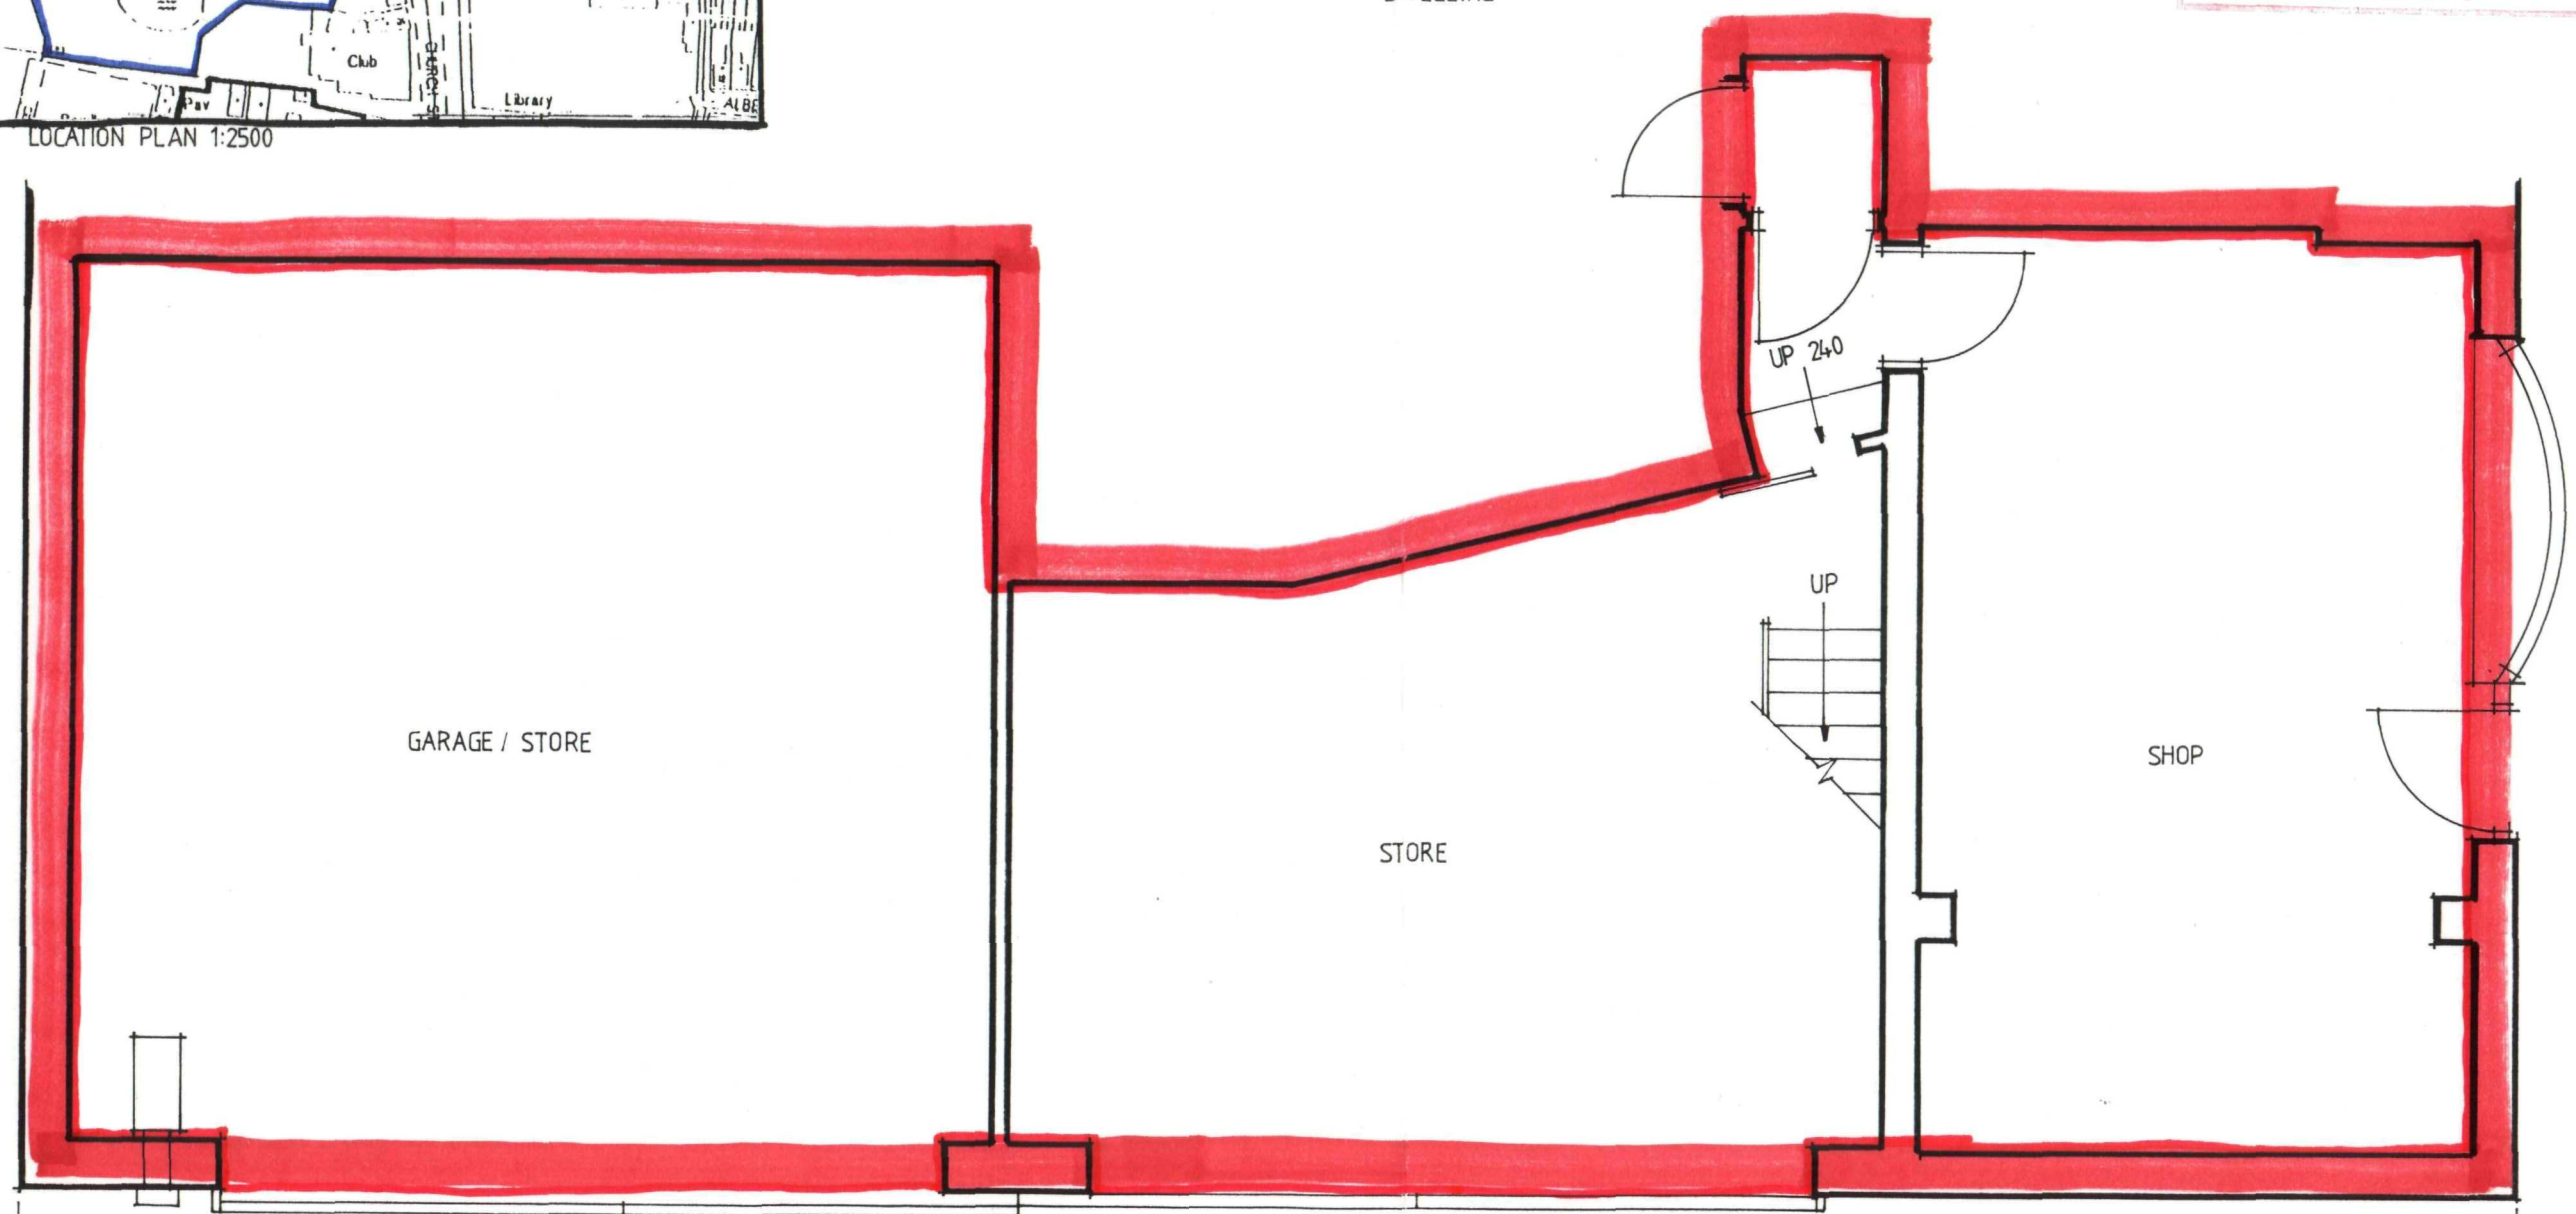

SOUTH HOLLAND DC
HOUSING & PLANNING
21 JAN 2000
Ref: 0073/00

PROPOSED ALTERATIONS TO SHOP & STORE AT 32 CHURCH STREET, HOLBEACH FOR LADDIES ICES

GROUND FLOOR PLAN AS EXISTING

Drawing No.: 01
Scale: 1:50
Date:12/98
Revision: ~~A~~ B