
DETERMINED
PLAN

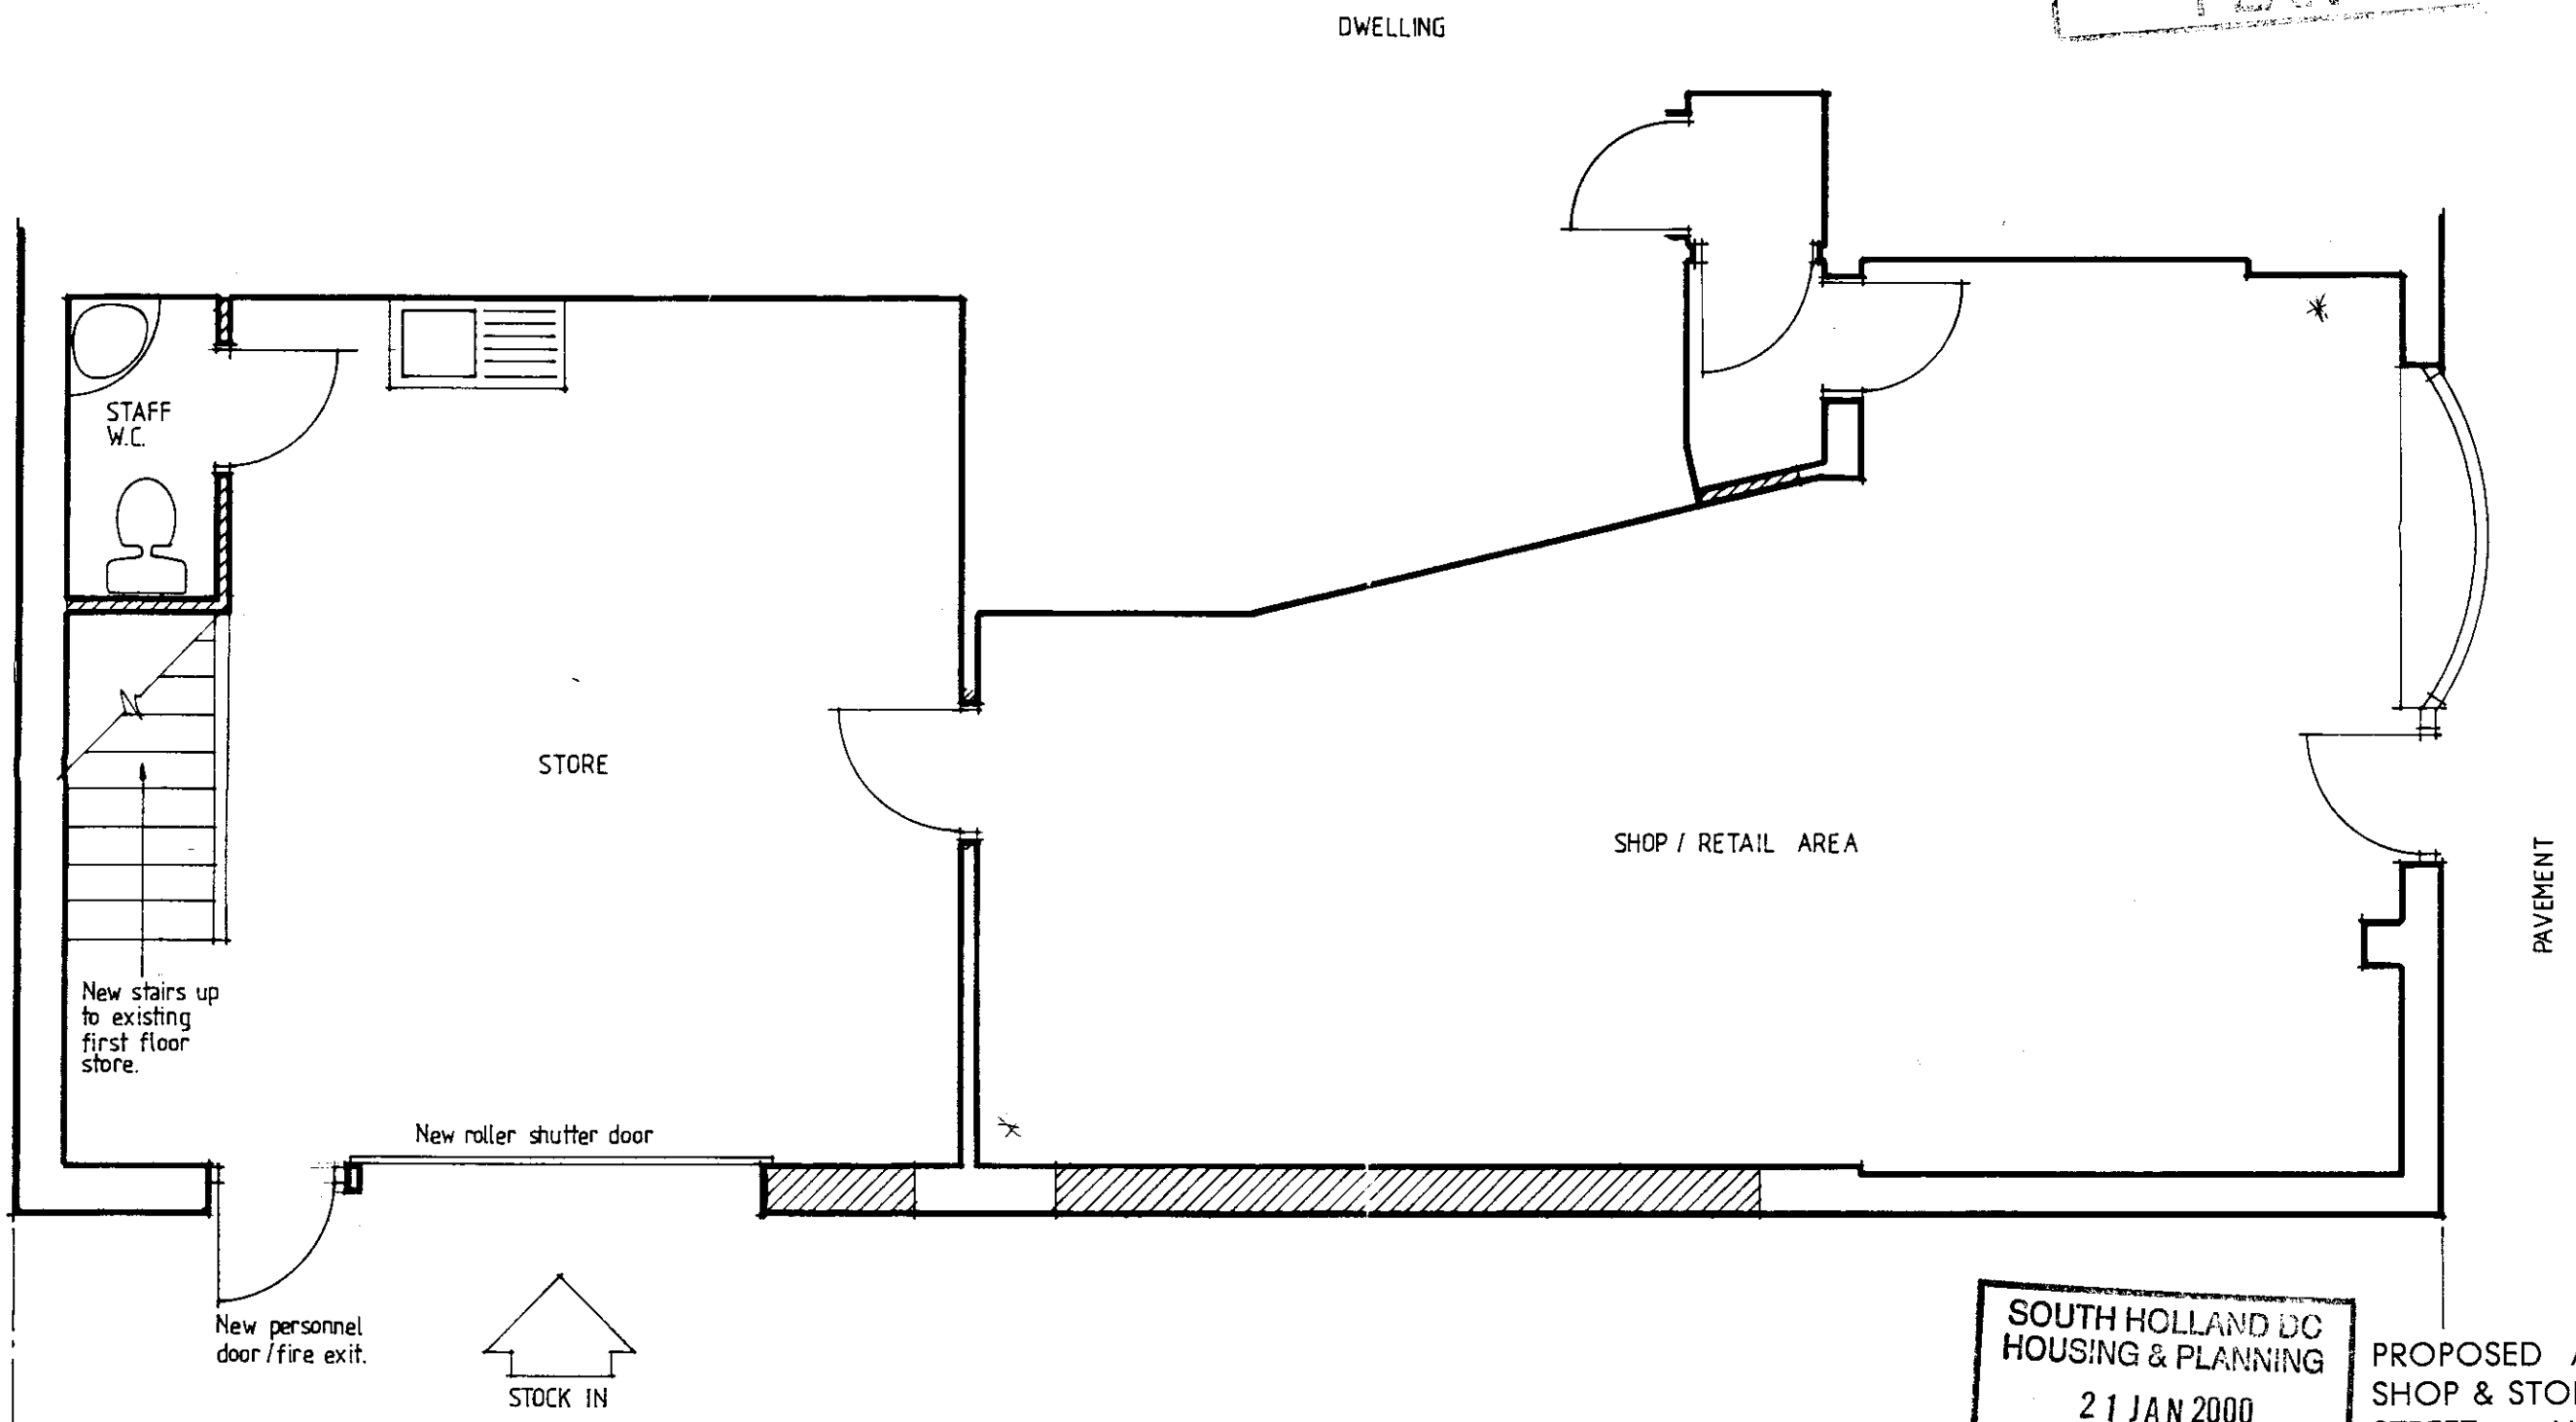


SOUTH HOLLAND DC
HOUSING & PLANNING
21 JAN 2000
Ref: 0073/00

PROPOSED ALTERATIONS TO SHOP & STORE AT 32 CHURCH STREET, HOLBEACH FOR LADDIES ICES

GROUND FLOOR PLAN AS PROPOSED

Drawing No.: 03
Scale: 1:50
Date:12/98
Revision:

DETERMINED
PLAN

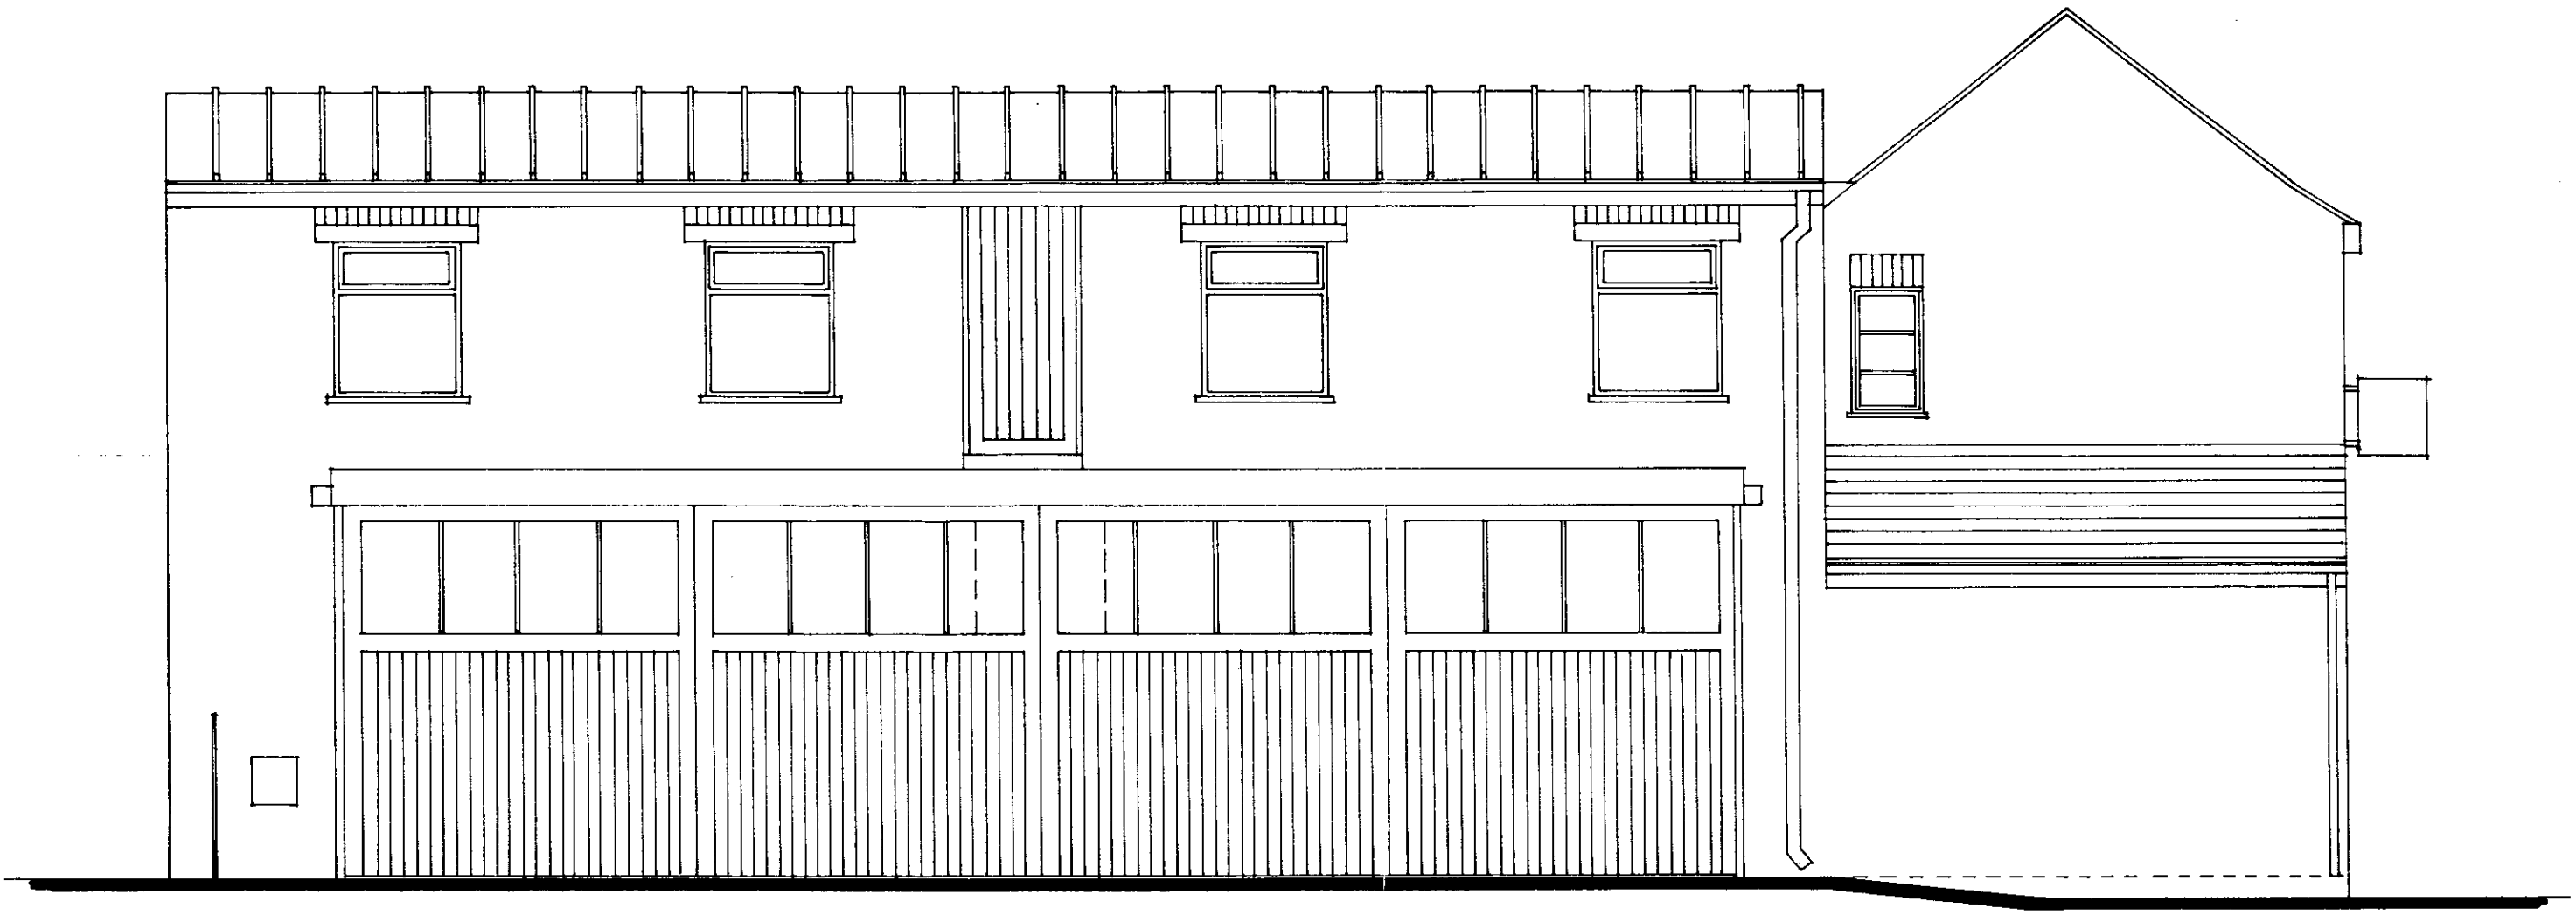


SOUTH HOLLAND DISTRICT COUNCIL
HOUSING & PLANNING
21 JAN 2000
Ref: 0073/00

PROPOSED ALTERATIONS TO SHOP & STORE AT 32 CHURCH STREET, HOLBEACH FOR LADDIES ICES

SOUTH ELEVATION AS EXISTING

Drawing No.: 02
Scale: 1:50
Date:12/98
Revision:

DETERMINED
PLAN

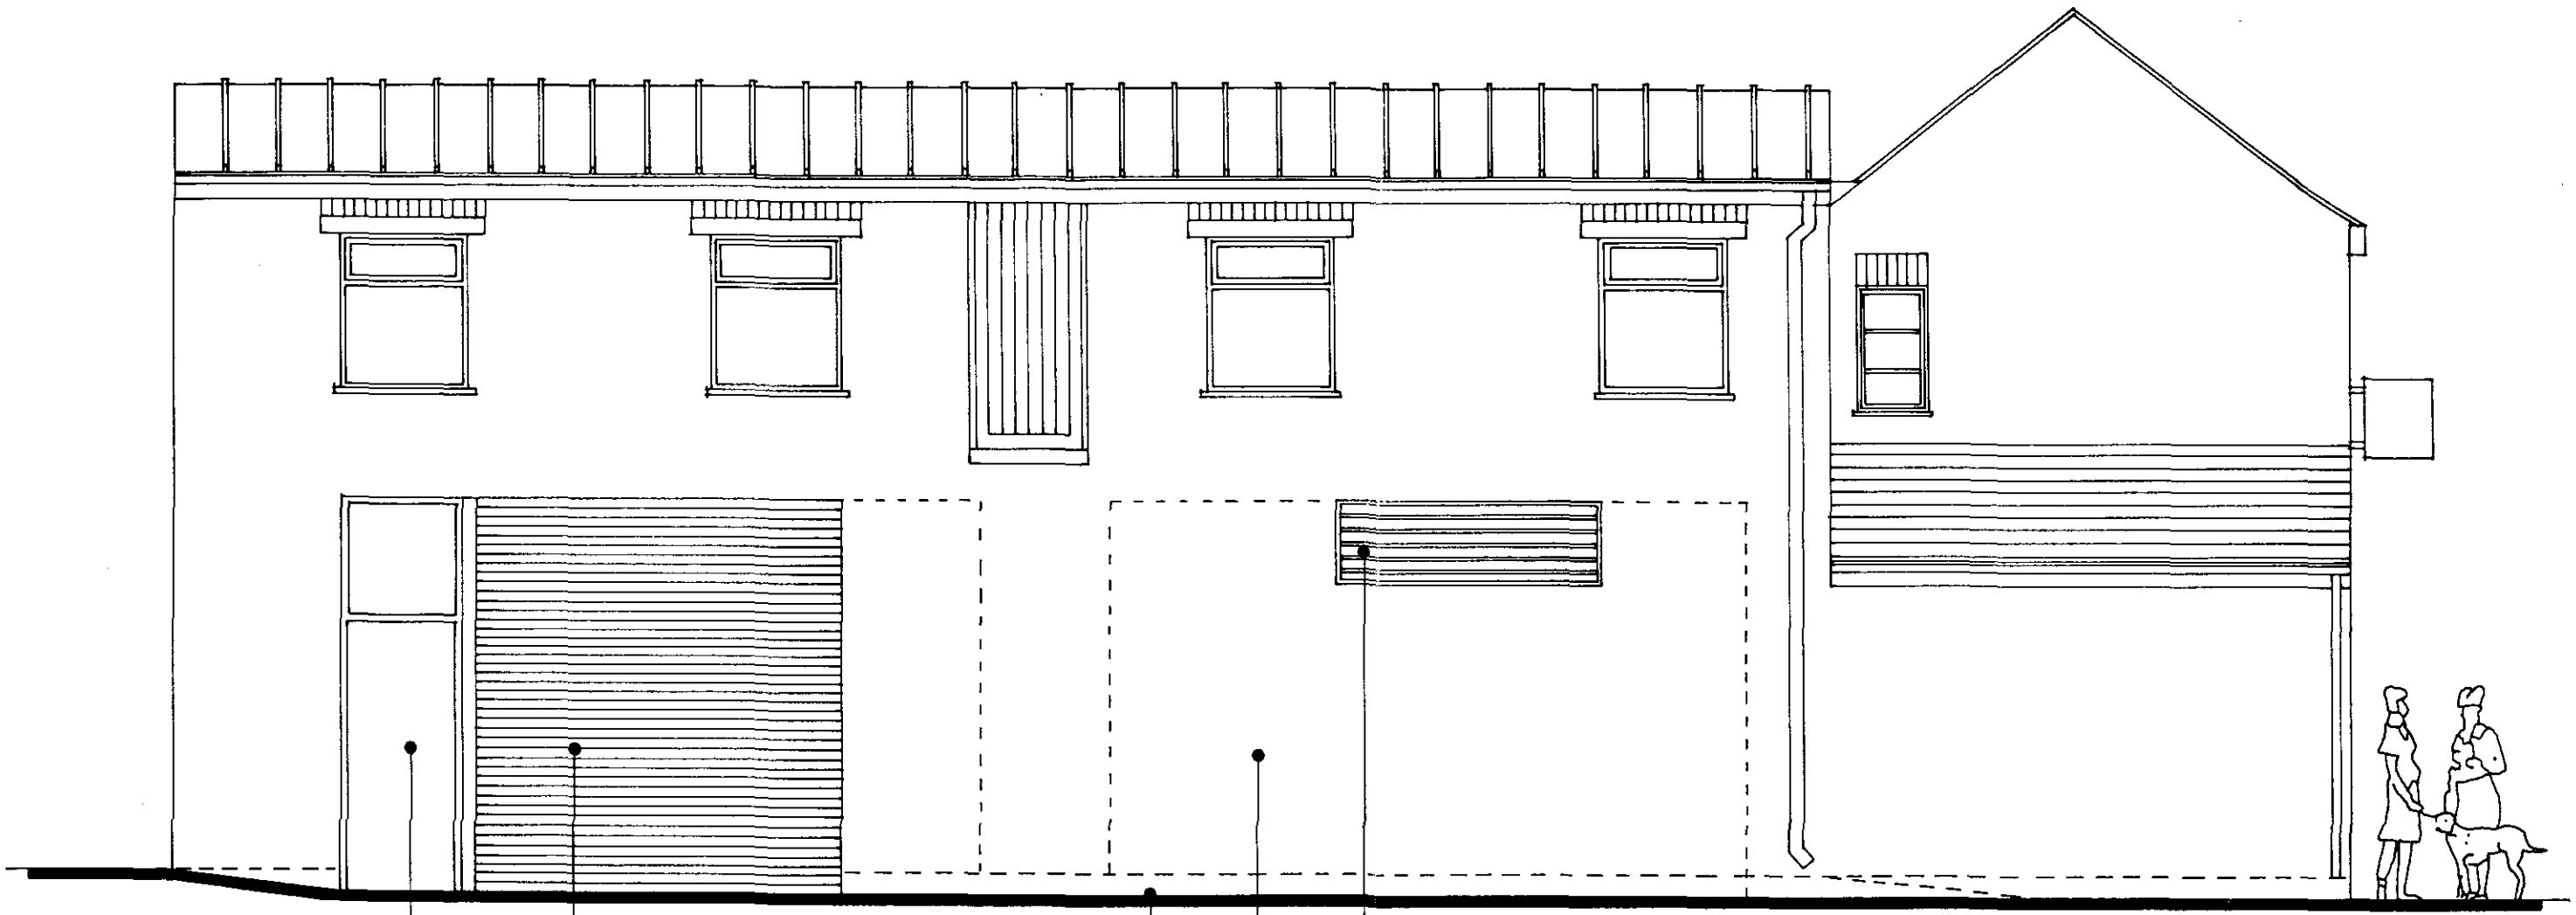

SOUTH HOLLAND DC
HOUSING & PLANNING
21 JAN 2000
Ref: 0073/00

PROPOSED ALTERATIONS TO SHOP & STORE AT 32 CHURCH STREET, HOLBEACH FOR LADDIES ICES

SOUTH ELEVATION AS PROPOSED

Drawing No.: 04
Scale: 1:50
Date:12/98