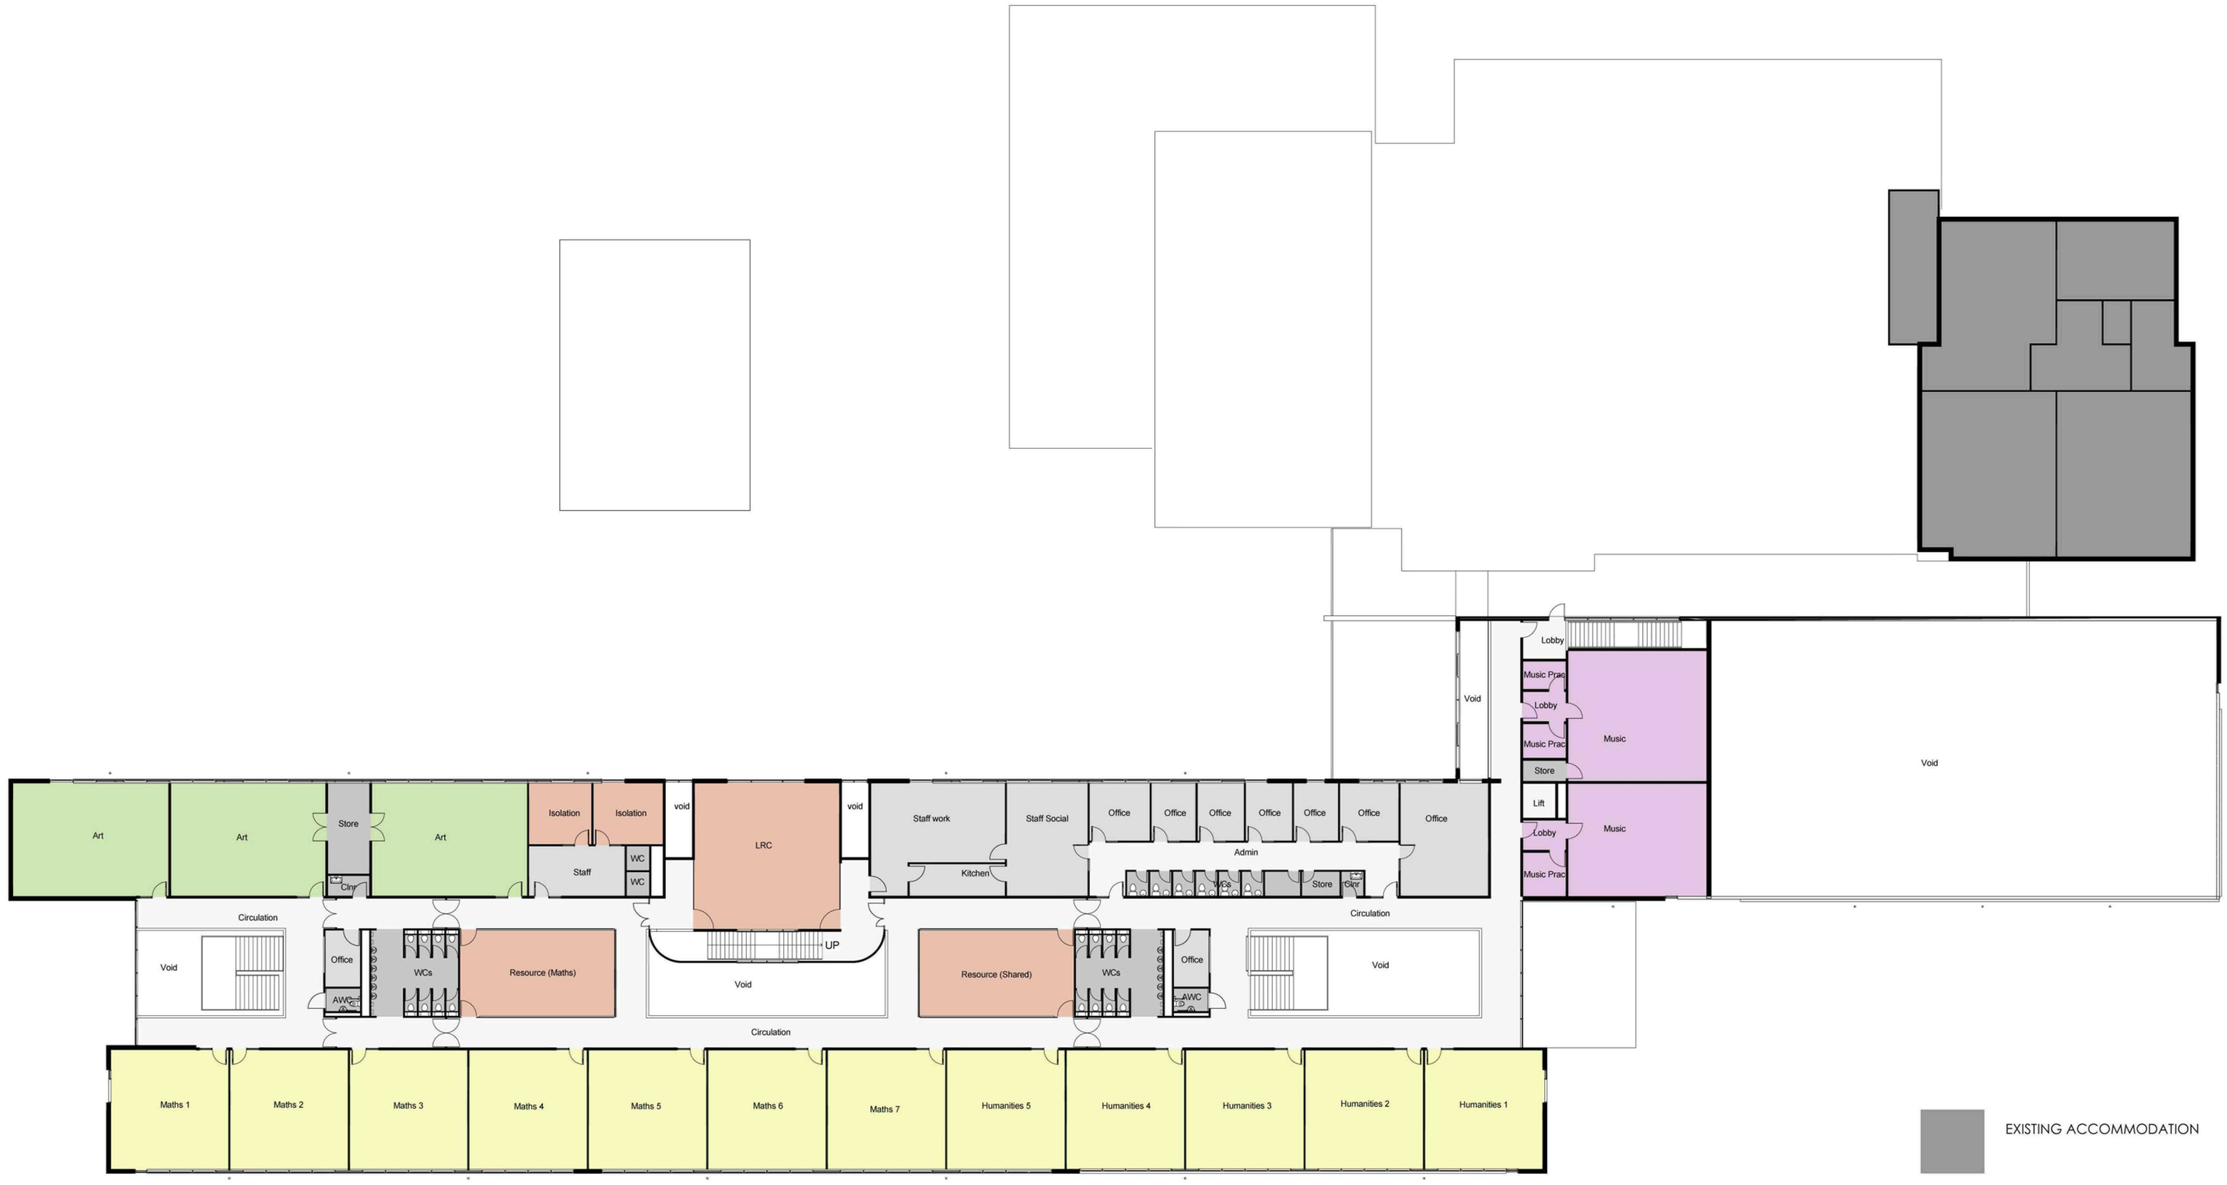

Do not scale this drawing
Do not derive dimensions from digital media

Rev	Date	Revision Notes	Drawn by	Checked
	22.12.11	ISSUED FOR PLANNING	RJJ	CP

Rev Date Revision Notes Drawn by Checked

Rev Date Revision Notes Drawn by Checked

Drawing status: PLANNING

Job No: 2928

Drawing No: ALP(0)200

Rev:

Job Title: University Academy Holbeach

Drawing Title: First Floor Plan

Date: 16/12/11 | Scale: 1 : 200 | Drawn By: RJJ | Checked By: CP

© Drawing & Design Copyright of:

mentor
FaulknerBrowns Architects
The Beehive
Lingfield Point
Darlington. DL1 1YN
T: +44(0)1325 340042
F: +44(0)1325 342030
www.mentorarchitecture.co.uk
Mentor Architecture LLP is a joint venture between GMM Consultancy Group Ltd & FaulknerBrowns Architects