

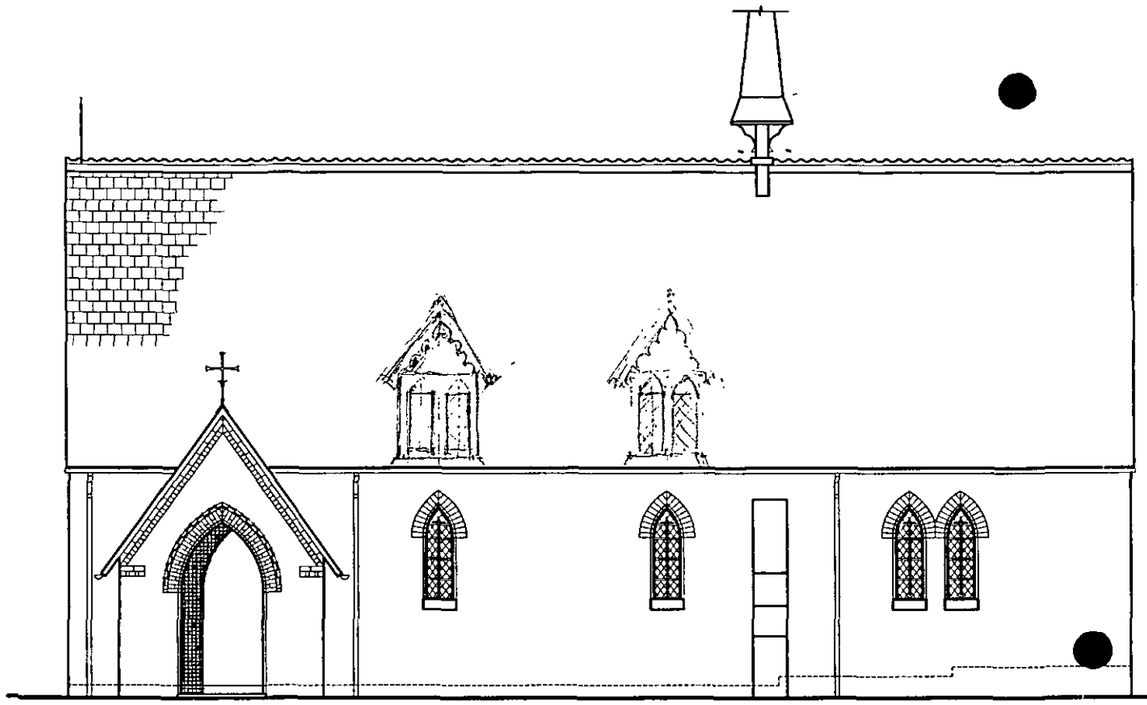



South Elevation

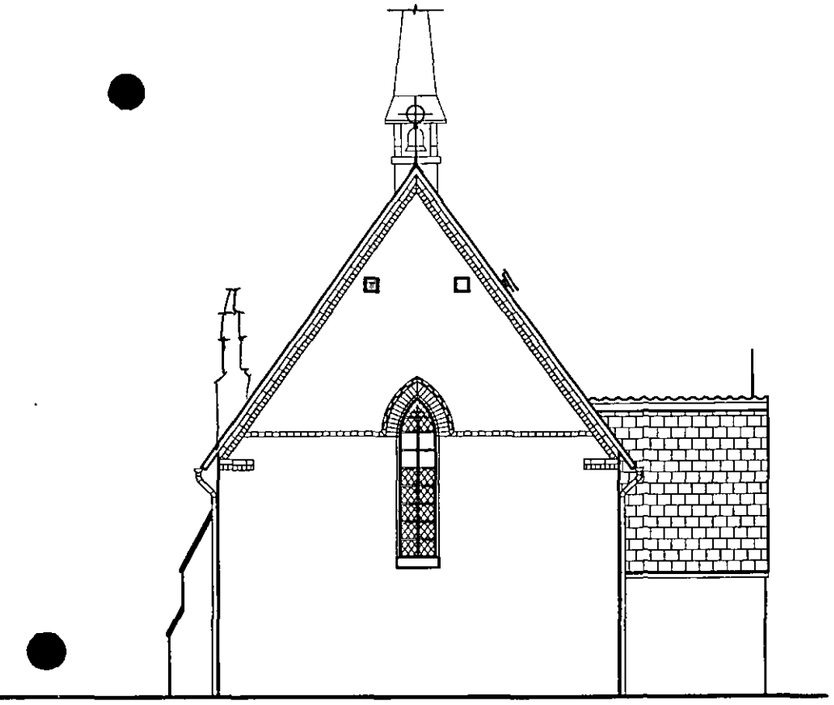

West Elevation

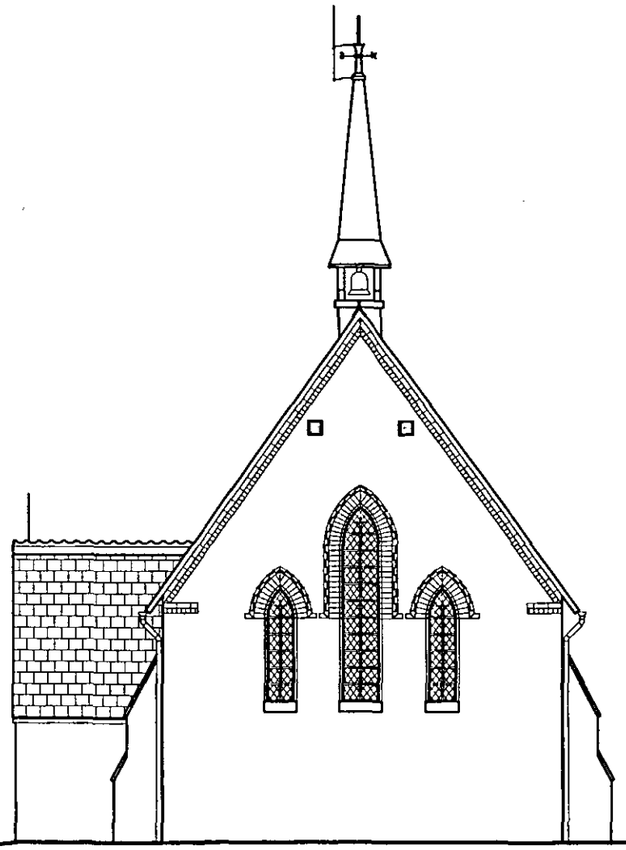

East Elevation

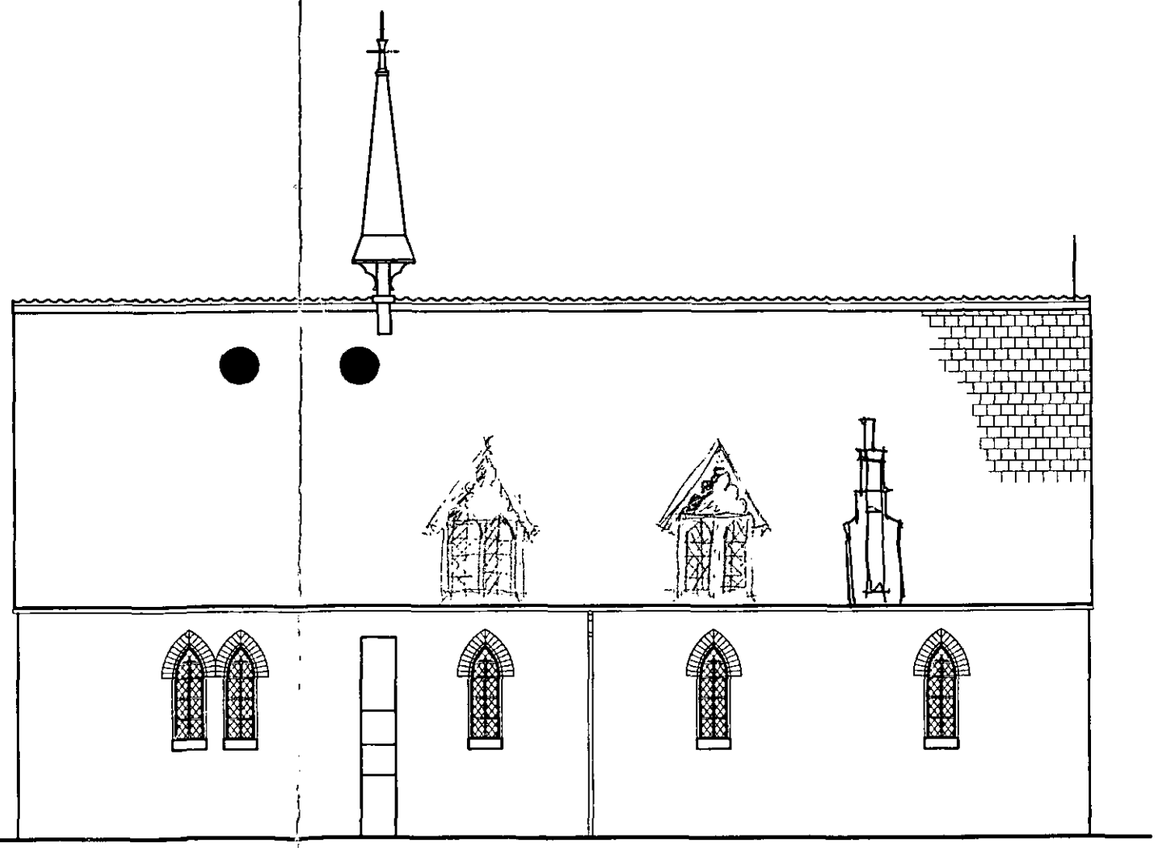

North Elevation

NOTES :

All dimensions must be checked on site and any discrepancies reported to architect.
Do not scale from this drawing. If in doubt ask.

Date	Revisions

© Copyright

Anderson and Glenn
Architectural and
Landscape Consultancy
Yew Tree Nurseries
Frampton West
BOSTON PE20 1RQ

Tel : 01205 724047
Fax : 01205 723792
www.andersonandglenn.com

Client


Job Title

Drawing Title


Scale 1:50 @ A1

Date Feb 2007 | Drawn by M. Anderson


Drg. No. A-097-03 | Rev.

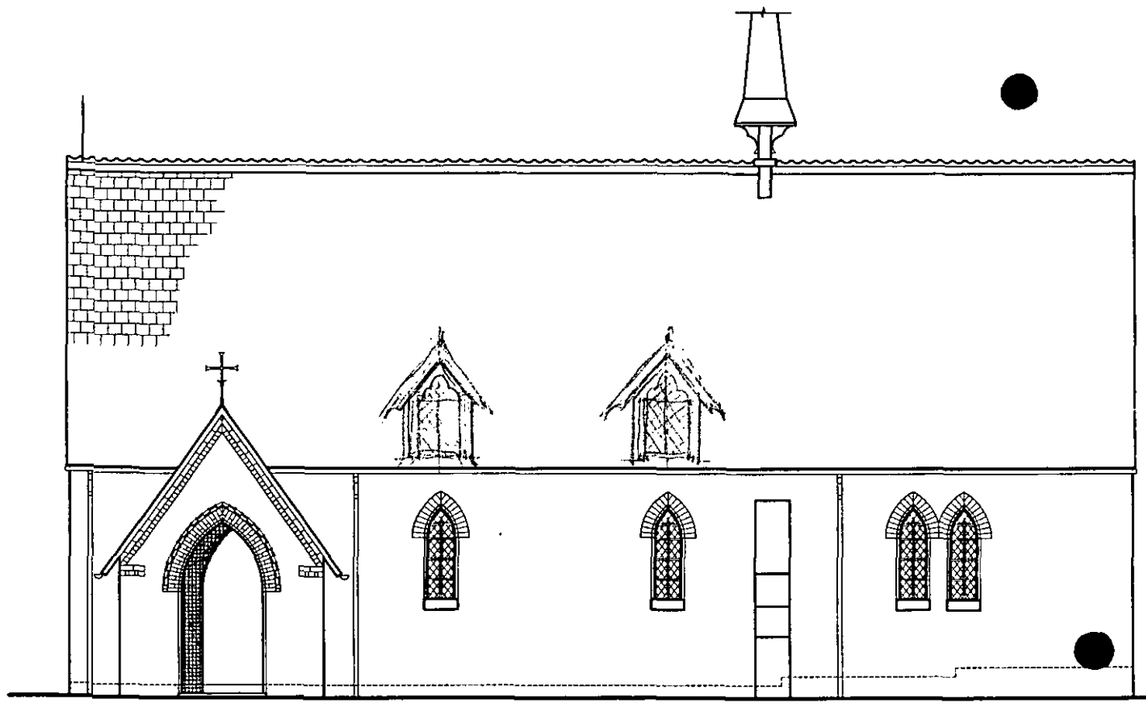


South Elevation

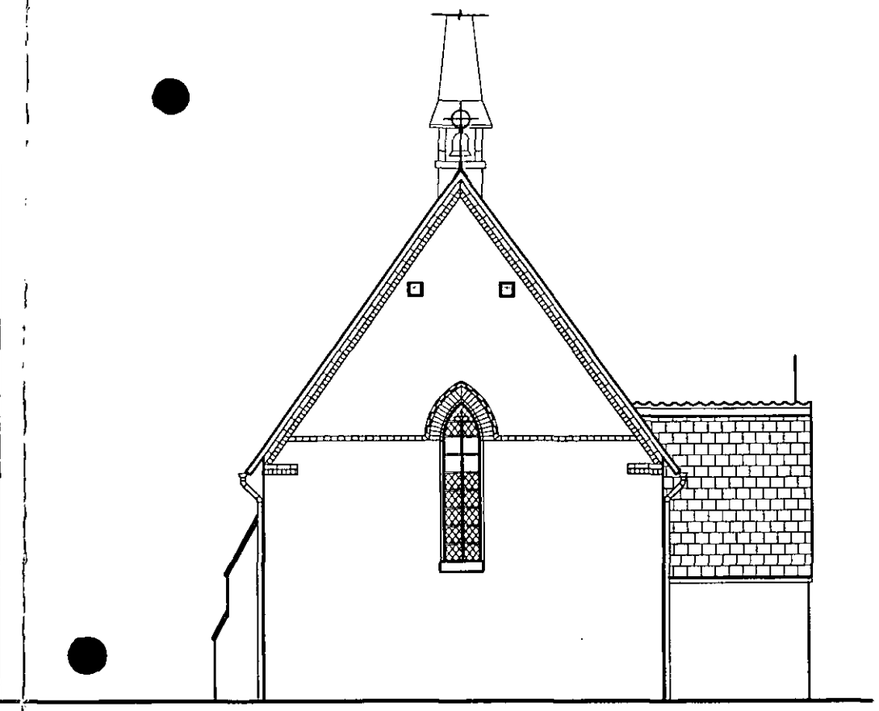

West Elevation

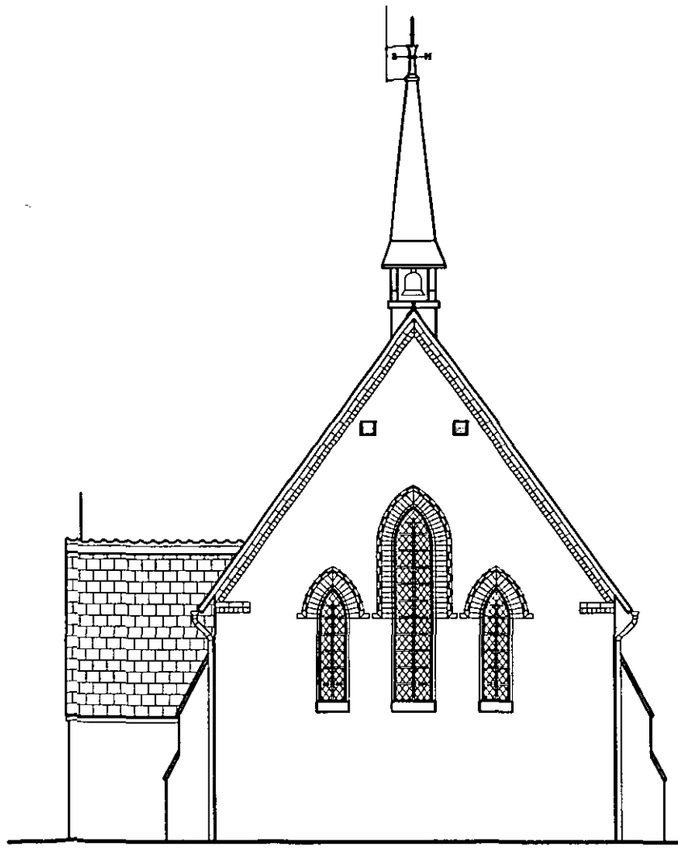

East Elevation

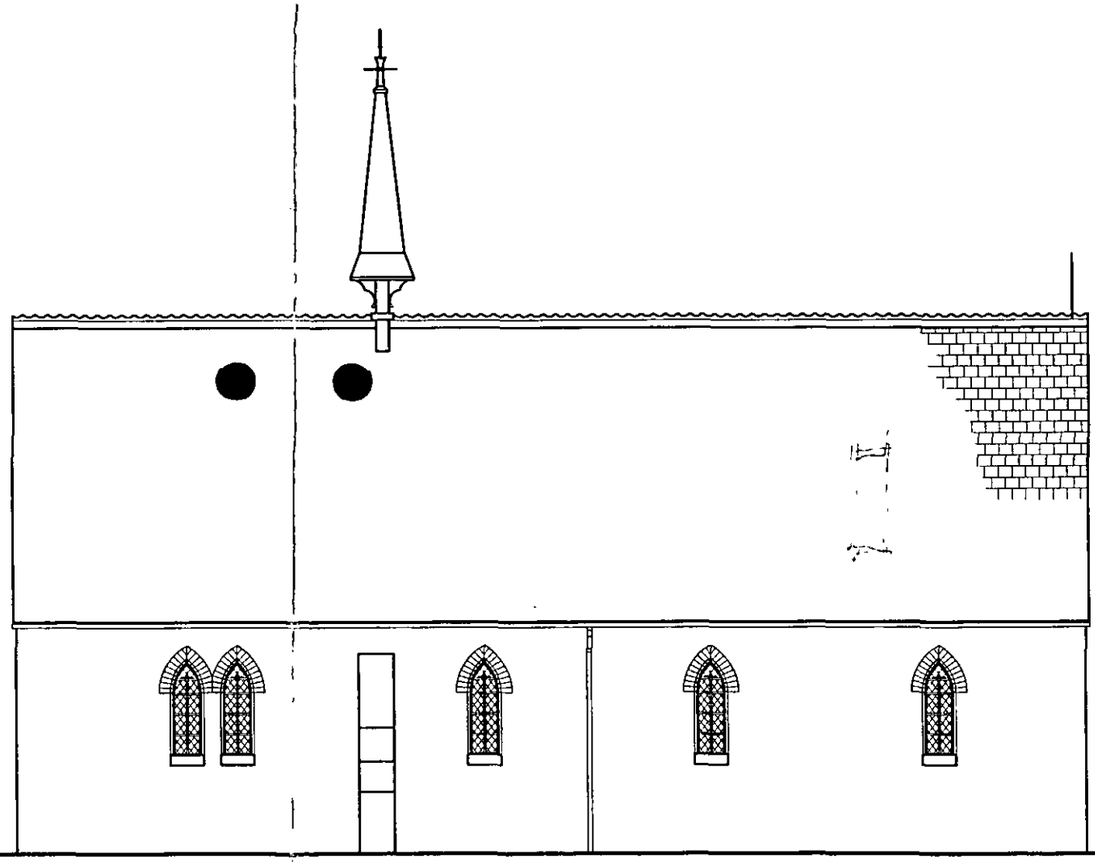

North Elevation

NOTES :

All dimensions must be checked on site and any discrepancies reported to architect.
Do not scale from this drawing. If in doubt ask.

Date	Revisions

© Copyright

Anderson and Glenn
Architectural and
Landscape Consultancy
Yew Tree Nurseries
Frampton West
BOSTON PE20 1RQ

Tel : 01205 724047
Fax : 01205 723792
www.andersonandglenn.com

Client

Job Title

Drawing Title


Scale
1:50 @ A1

Date
Feb 2007

Drawn by
M. Anderson

Drg. No.
A-097-03

Rev.

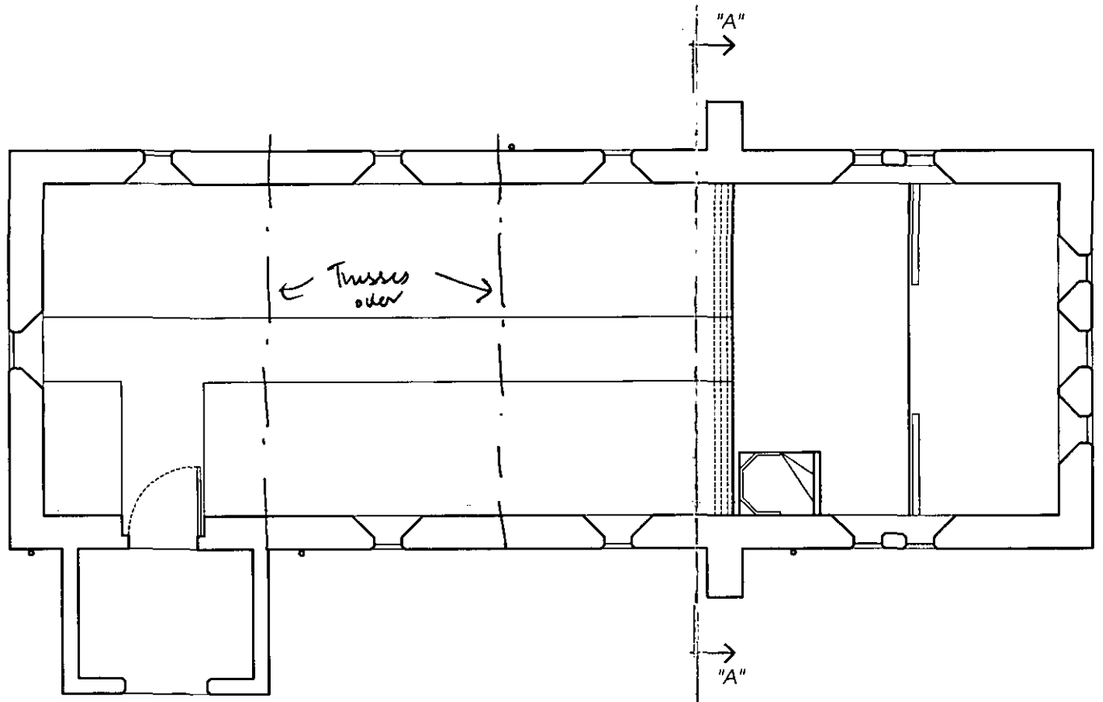

NOTES :

All dimensions must be checked on site and any discrepancies reported to architect.
Do not scale from this drawing. If in doubt ask.

	Date	Revisions

© Copyright

Anderson and Glenn
Architectural and
Landscape Consultancy
Yew Tree Nurseries
Frampton West
BOSTON PE20 1RQ

Tel : 01205 724047
Fax : 01205 723792
www.andersonandglenn.com

Client

Job Title

Drawing Title

NORTH


Scale
1:50 @ A1

Date
Feb 2007


Drawn by
M. Anderson

Drg. No.
A-097-02


Rev.

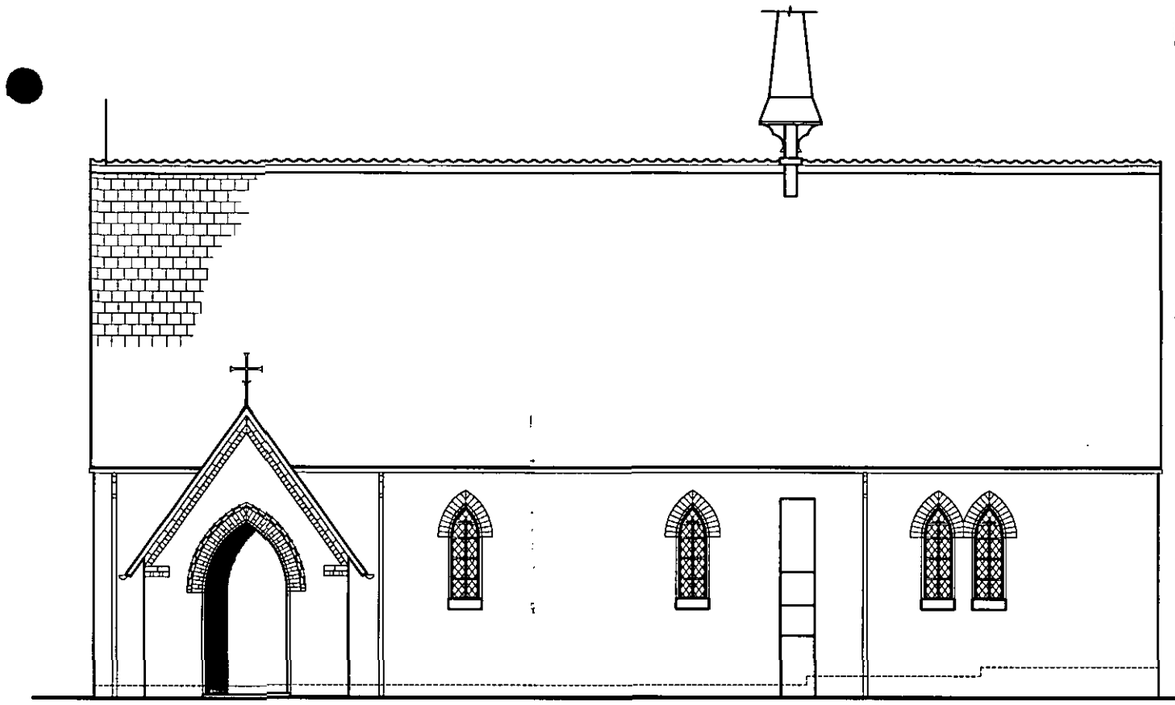


South Elevation

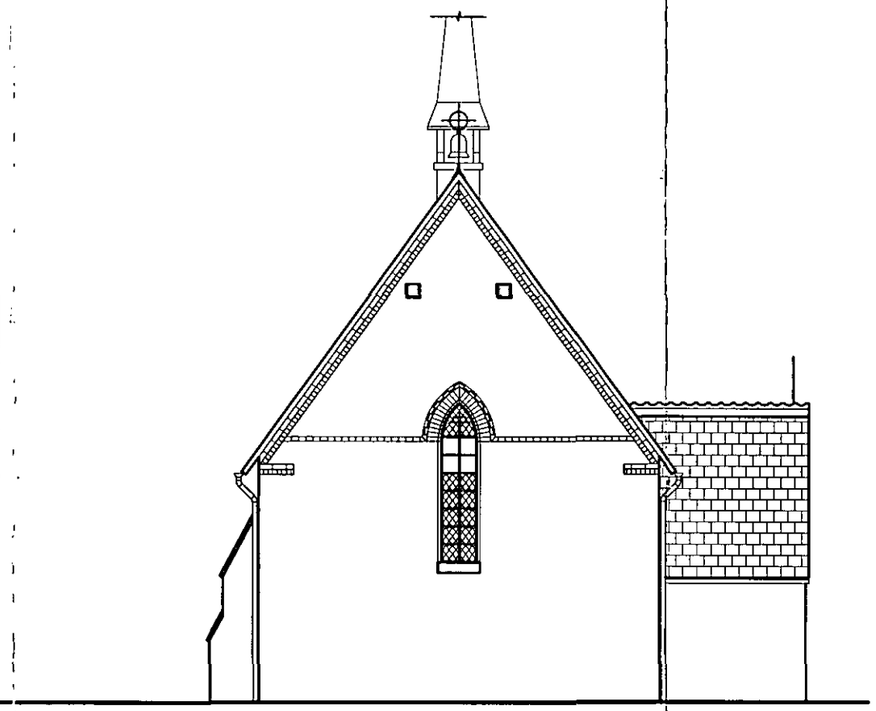

West Elevation

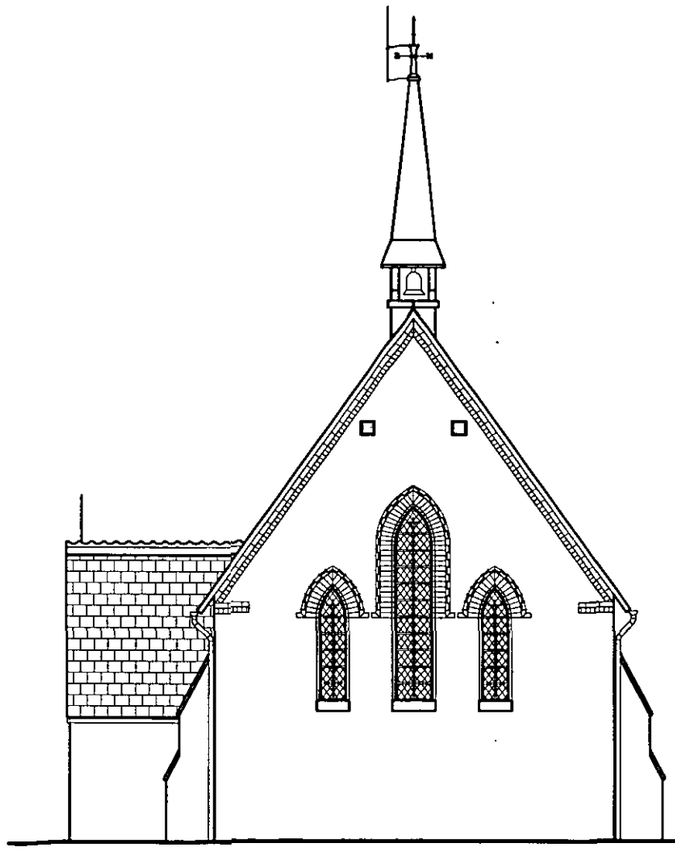

East Elevation

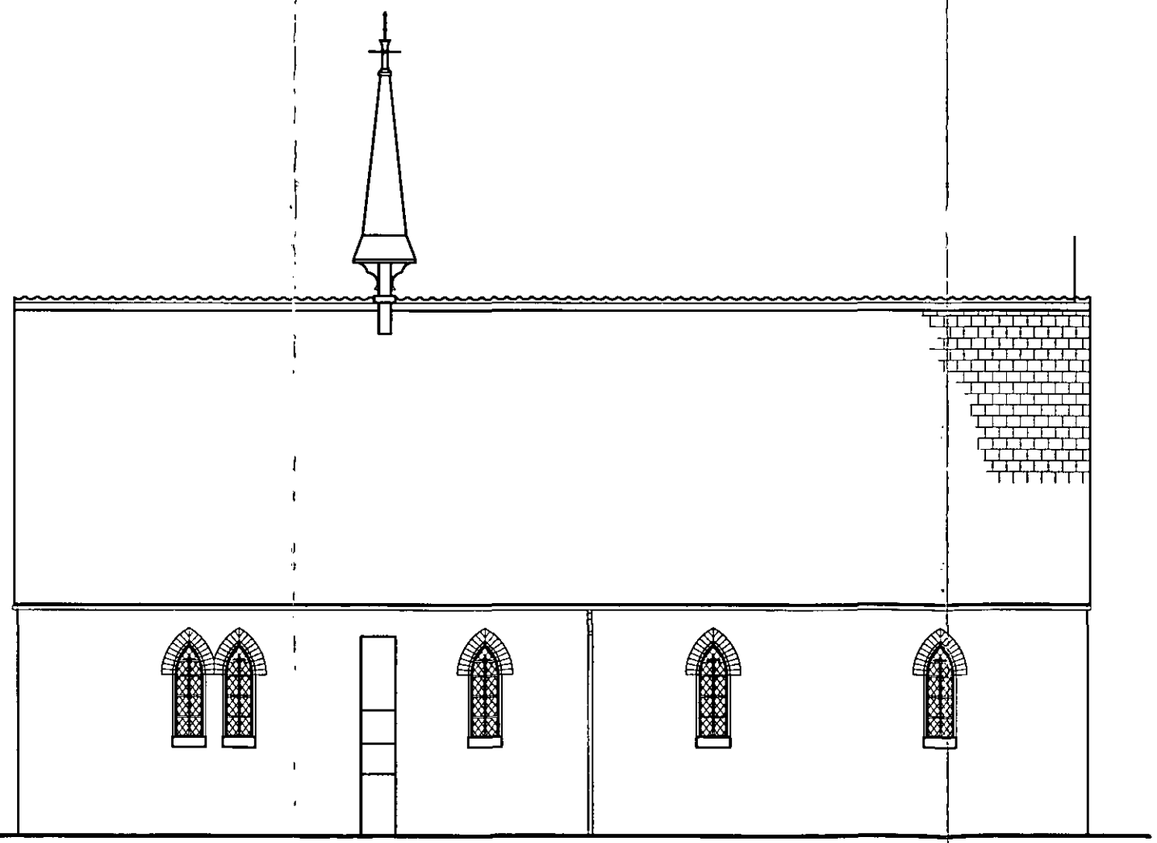

North Elevation

NOTES :

All dimensions must be checked on site and any discrepancies reported to architect.
Do not scale from this drawing. If in doubt ask.

Date	Revisions

© Copyright

Anderson and Glenn
Architectural and
Landscape Consultancy
Yew Tree Nurseries
Frampton West
BOSTON PE20 1RQ

Tel : 01205 724047
Fax : 01205 723792
www.andersonandglenn.com

Client

Job Title

Drawing Title


Scale
1:50 @ A1

Date
Feb 2007

Drawn by
M. Anderson

Drg. No.
A-097-03

Rev.

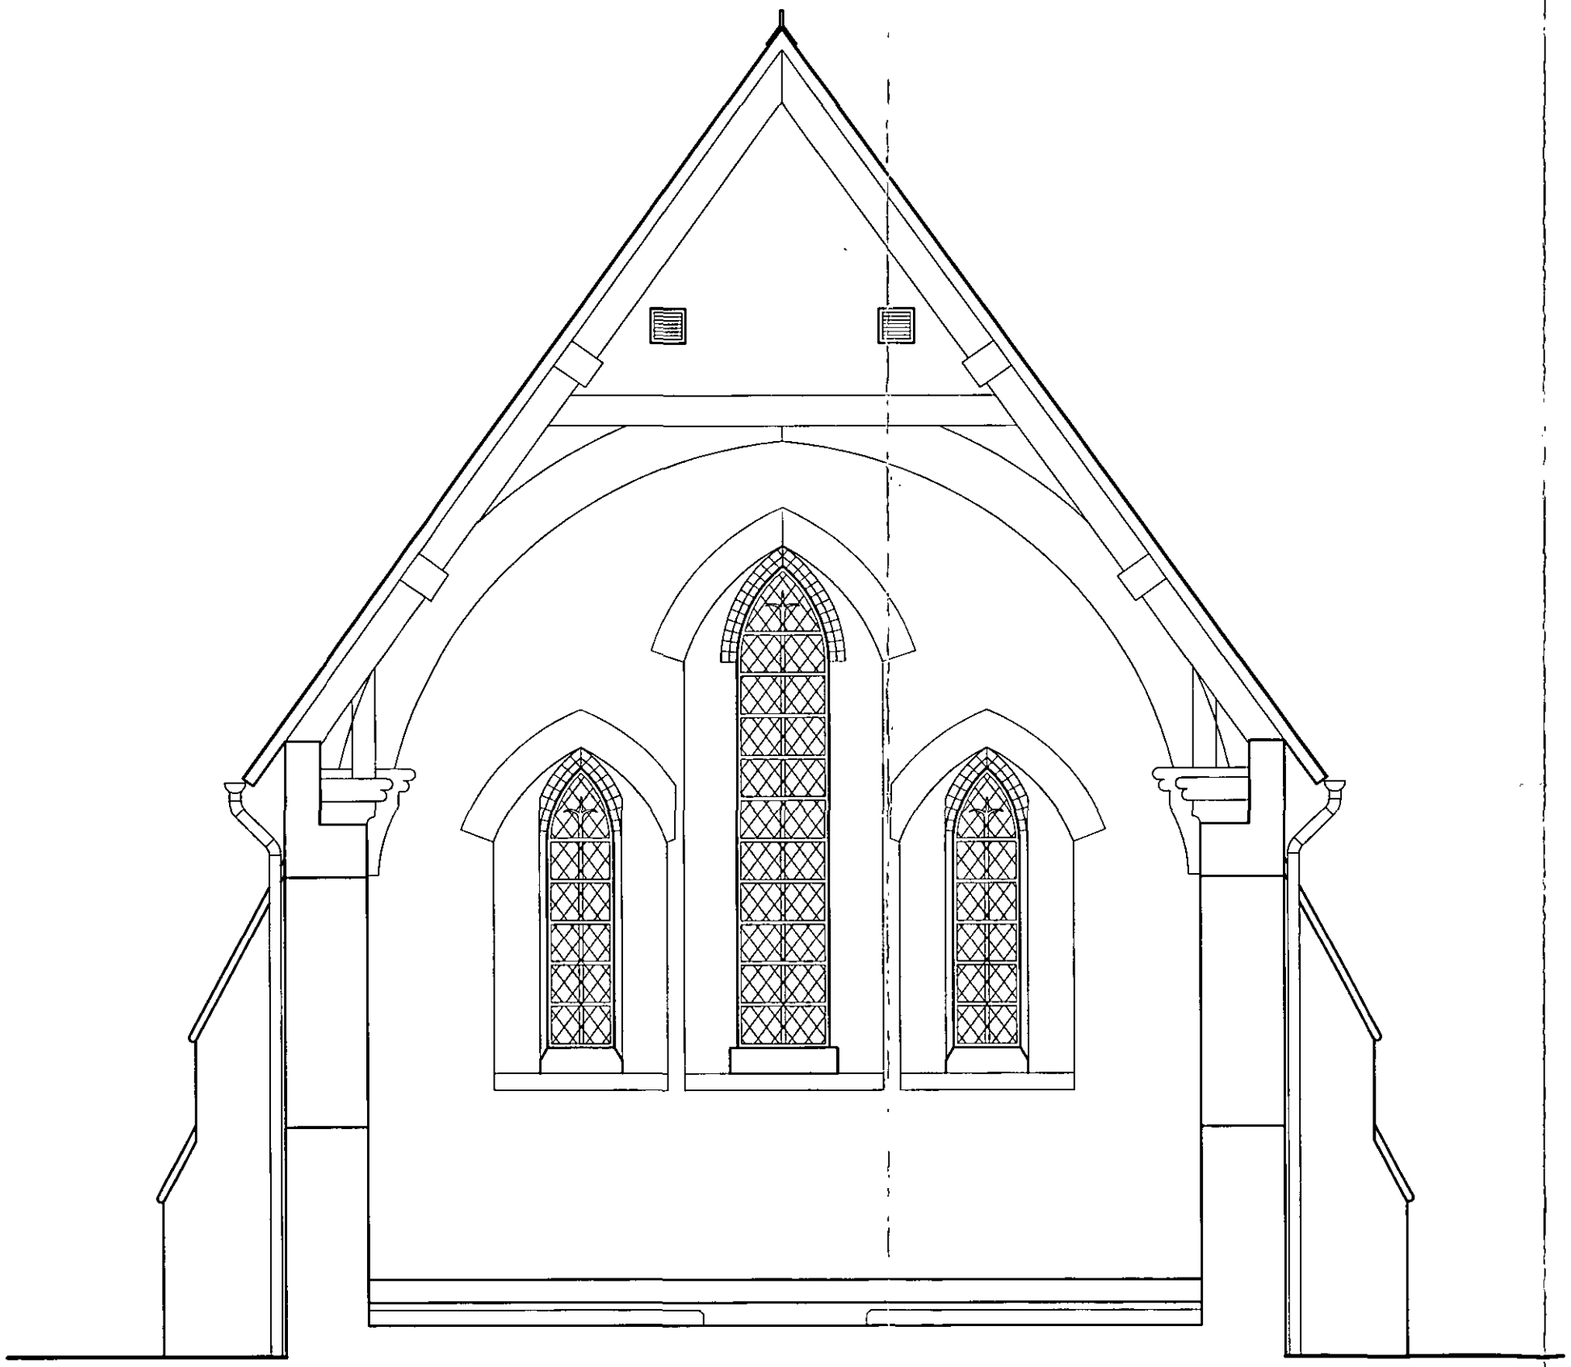

Section Thorugh - Looking East

NOTES :

All dimensions must be checked on site and any discrepancies reported to architect.
Do not scale from this drawing. If in doubt ask.

Date	Revisions

© Copyright

Anderson and Glenn
Architectural and
Landscape Consultancy
Yew Tree Nurseries
Frampton West
BOSTON PE20 1RQ

Tel : 01205 724047
Fax : 01205 723792
www.andersonandglenn.com

Client

Job Title

Drawing Title

Scale
1:20 @ A1

Date
March 2007

Drawn by
M. Anderson

Drg. No.
A-097-04

Rev.

FLOOR OVER THIS SECTION →

"A"

EXIT DOOR.

stove.

up.

steps below sill level.

LIVING Room.

BREAKFAST / STUDY

up.

up.

up.

DINING PLATFORM.

glazed partition.

CLOAK

KITCHEN.

BAR.

PORCH.

ramp

"A"

"A"

NEW DORMERS.

free standing stair glass/ metal.

VOID OVER ENTRANCE.

part glazed.

MASTER BEDROOM.

B/ ROOM.

BED 2

UP.

balcony

glazed balustrade.

VOID OVER DINING.

EN SUITE.

BED 3.

truss

infilled truss (glass)

NEW DORMERS

"A"