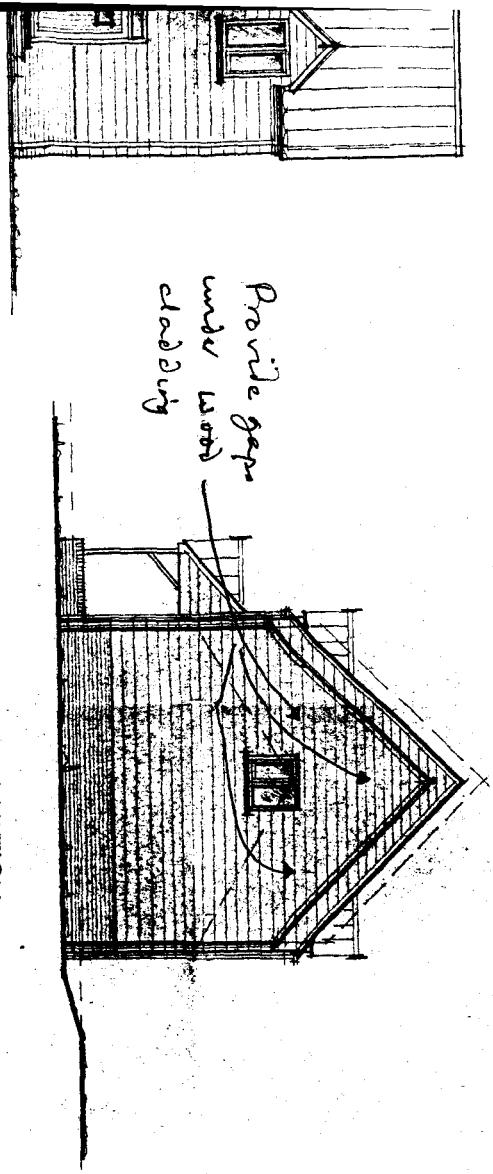


S.W ELEVATION


8/5/99

BAT INFO.


A H WORTH & CO LTD.

BARN CONVERSION
MANOR FARM
HOLBEACH HURN.


SHDC
06 AUG 1999
Housing & Planning
Received

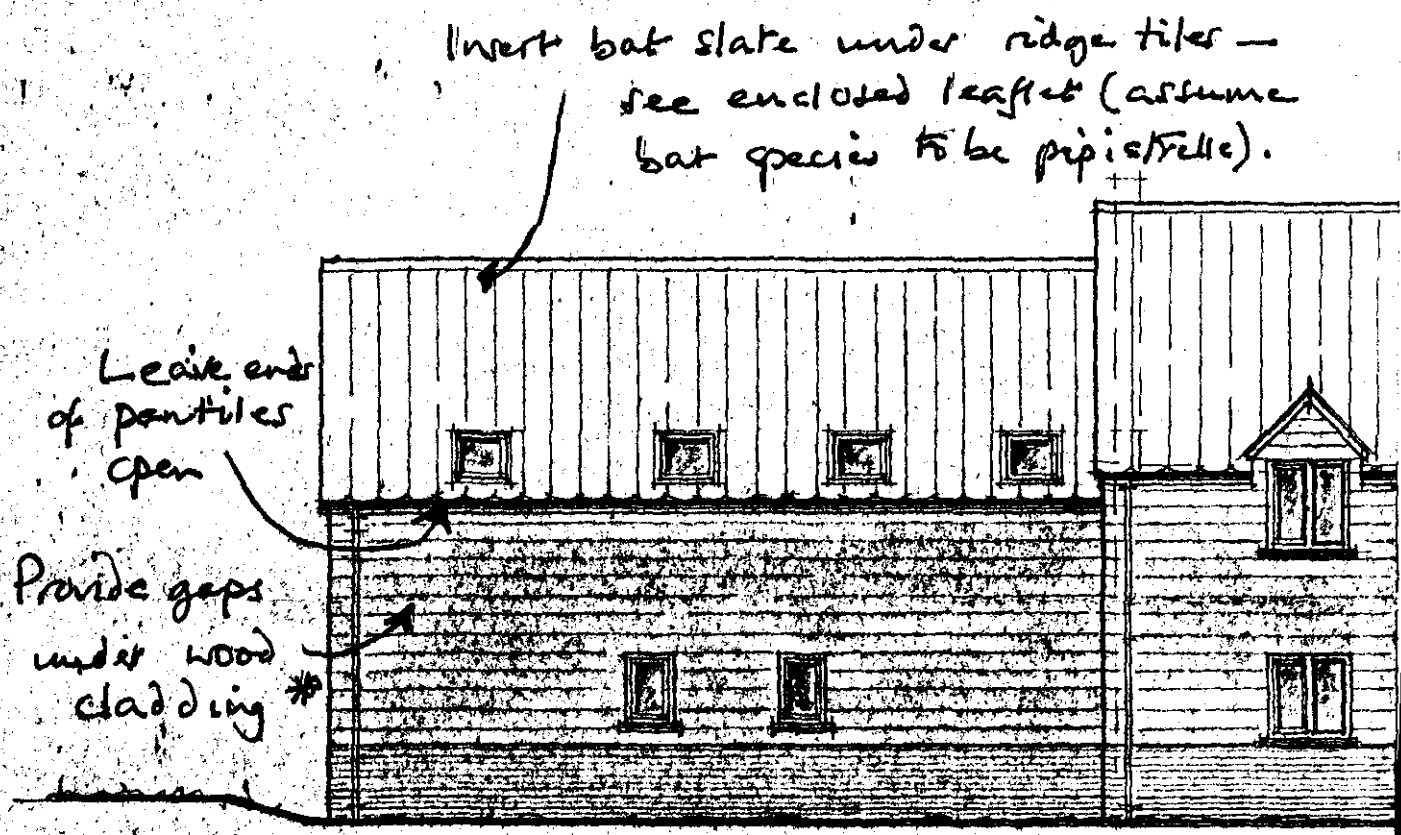


* 12 mm x 25 mm is sufficient, with access to narrow space behind. 2 or 3 gaps should be enough.

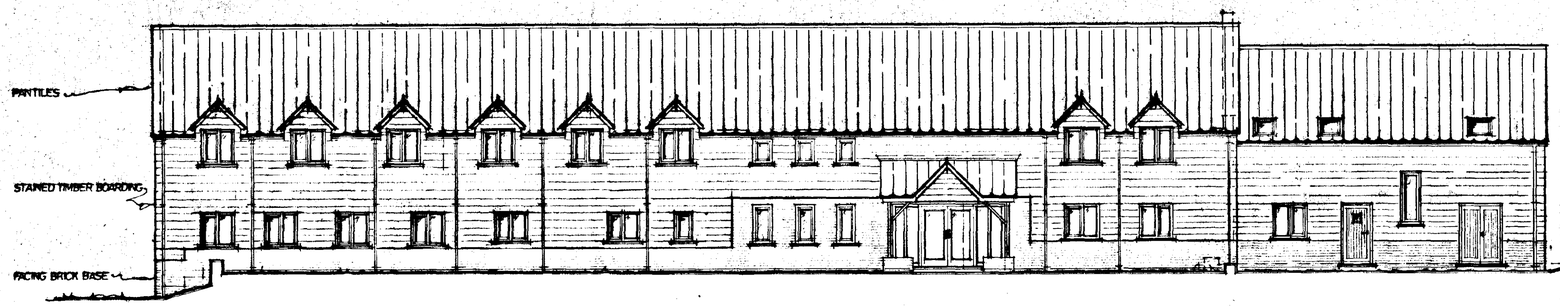


N·W ELEVATION

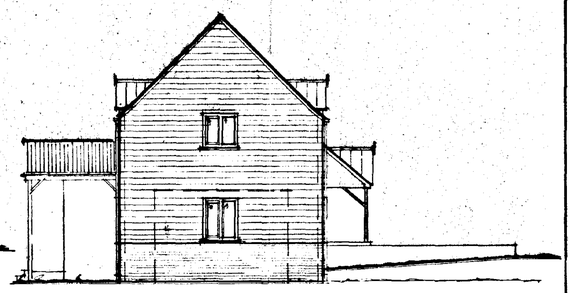

N·E ELEVATION

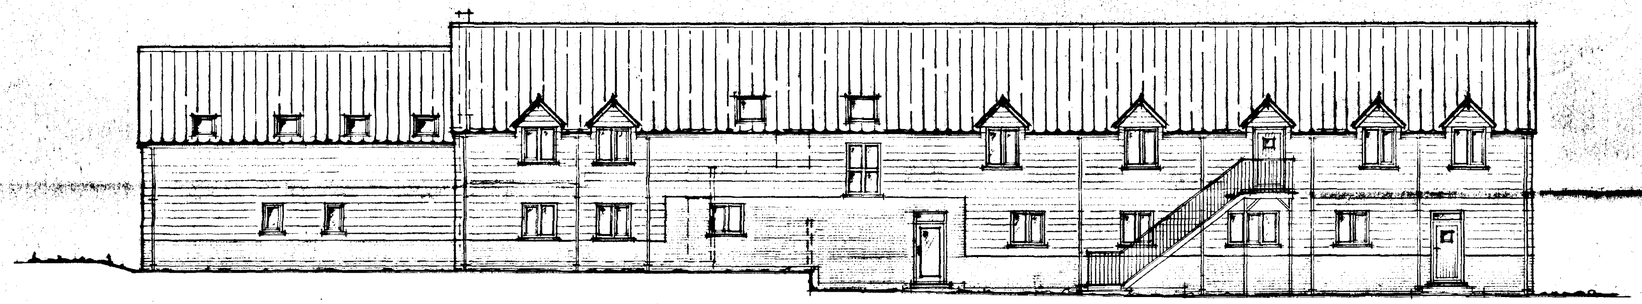

S·E ELEVATION

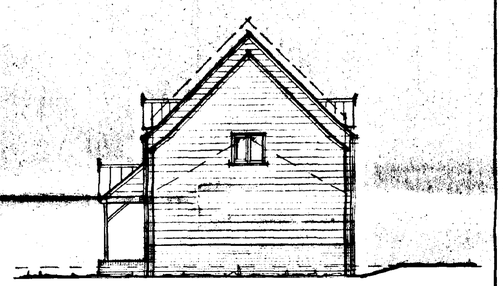

S·W ELEVATION

DETERMINED PLAN

SOUTH HOLLAND DC
HOUSING & PLANNING
29 JAN 1999
File: 0085/99

G. R. MERCHANT
I.ENG AMICE, FIWO,
ARCHITECTURAL, STRUCTURAL
& LAND DRAINAGE CONSULTANT
TEL: HOLBEACH (01406) 490800

PROJECT:
REDUNDANT BARN CONVERSION
HEAD OFFICE RE-LOCATION
MANOR FARM
HOLBEACH HURN

CLIENT:
A.H. WORTH & CO. LTD


SCALES:	DATE:
1/100	DEC 1998
	DRAWING No.: AHW.03

REVISIONS:


DO NOT SCALE FROM THIS DRAWING
This drawing is copyright and may not be stored, traced, photocopied or used for any purpose other than that for which it is issued.
The General Contractor is to check all dimensions on site and report discrepancies to the Architect.
All details shown on this drawing including foundations are based upon typical site conditions related to the area. No responsibility can be accepted for abnormal conditions which may be discovered during construction unless reported to the Architect so that design amendments may be considered. Site soil surveys are recommended in respect of foundations to establish specific site conditions before foundation work is undertaken.

Discussed with B&B consultant.
The said 1/2 plans are sufficiently accurate
for planning purposes + they be will
confirm in writing.
DMC 24/3.


SUMMIT 1217

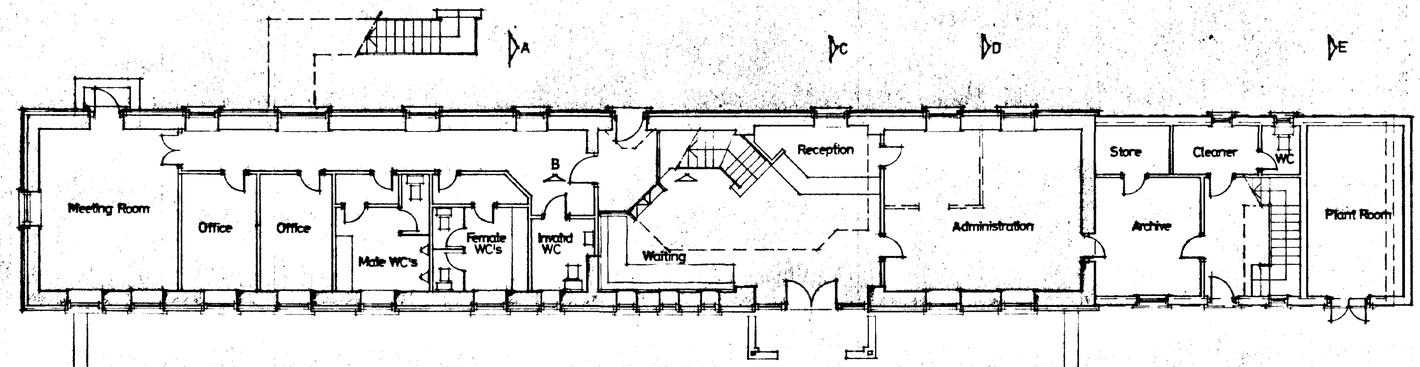


GROUND FLOOR PLAN

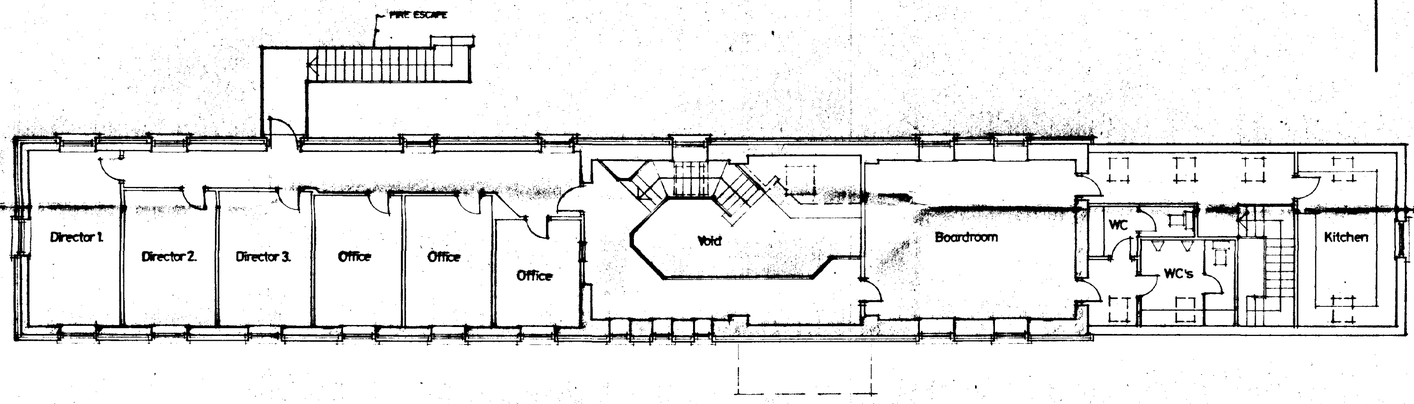


FIRST FLOOR PLAN

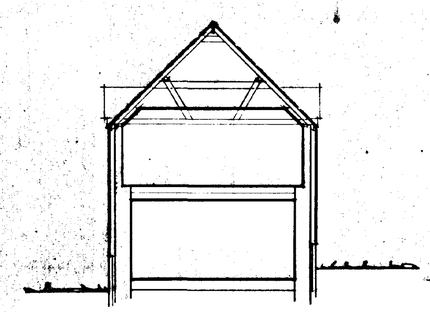


SECTION AA

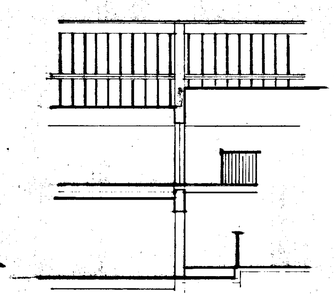


SECTION BB

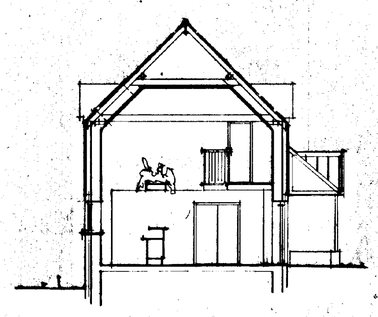

SECTION CC

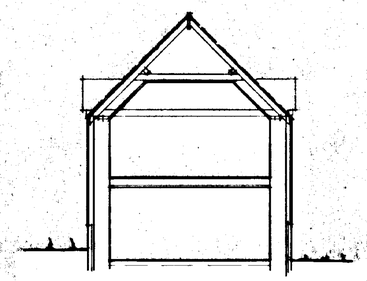

SECTION DD

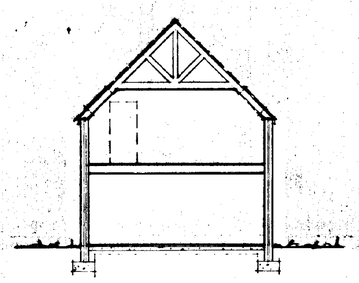

SECTION EE

DO NOT SCALE FROM THIS DRAWING
This drawing is copyright and may not be altered, traced, photographed or used for any purpose other than that, for which it is issued.
The General Contractor is to check all dimensions on site and report discrepancies to the Architect.
All details shown on this drawing including foundations are based upon typical site conditions. Related to the area. No responsibility can be accepted for abnormal conditions which may be discovered during construction unless reported to the Architect so that design amendments may be considered. Site soil surveys are recommended in respect of foundations to establish specific site conditions before foundation work is undertaken.

Discussed with BDC methods.
The rest of plans are officially
elevate for planning purposes & he will
confirm in writing.
DM 24/3.

DETERMINED PLAN
SOUTH HOLLAND DC
HOUSING & PLANNING
29 JAN 1999
Ref: 0085/99


G. R. MERCHANT
I.ENG AMICE, FIWO,
ARCHITECTURAL, STRUCTURAL
& LAND DRAINAGE CONSULTANT
TEL: HOLBEACH (01406) 490800

PROJECT:
REDUNDANT BARN CONVERSION
HEAD OFFICE RE-LOCATION
MANOR FARM
HOLBEACH HURN

CLIENT:
A.H. WORTH & CO. LTD


SCALES:	DATE:
1/100	*DEC 1998*
	DRAWING No.: *AHW.02*

REVISIONS:

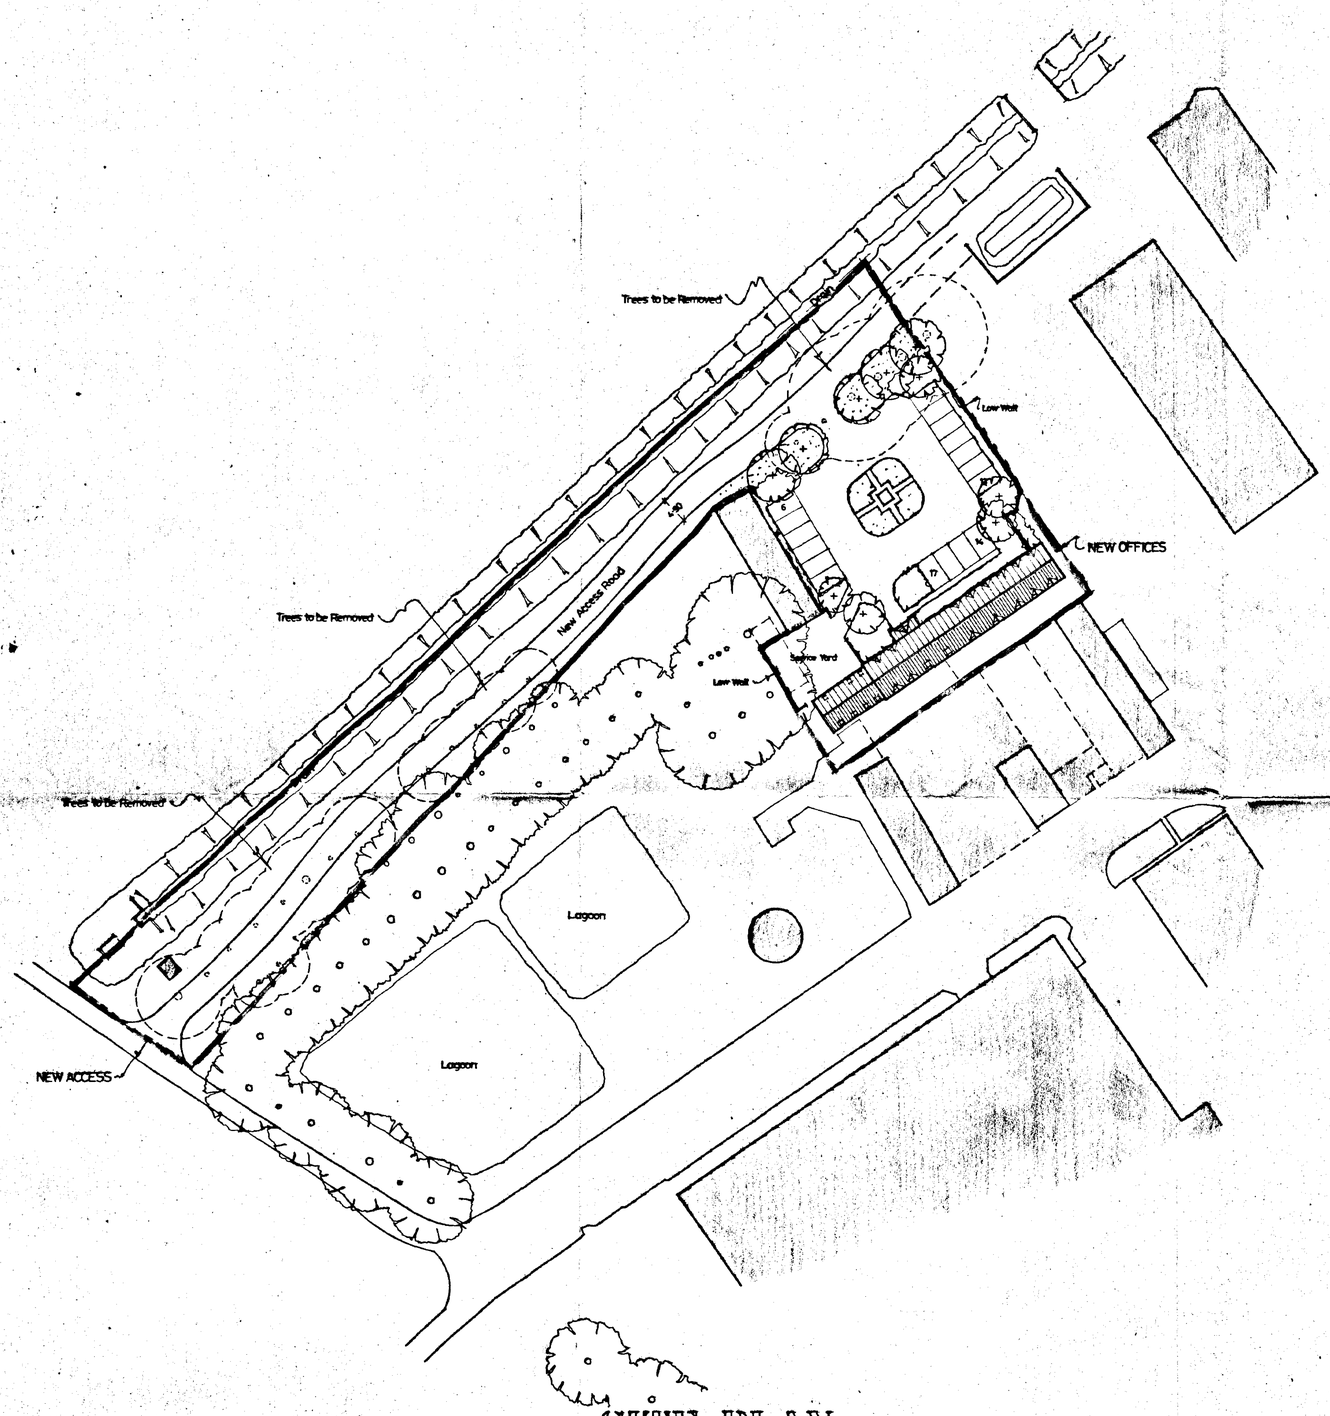

SITE PLAN

1 : 500

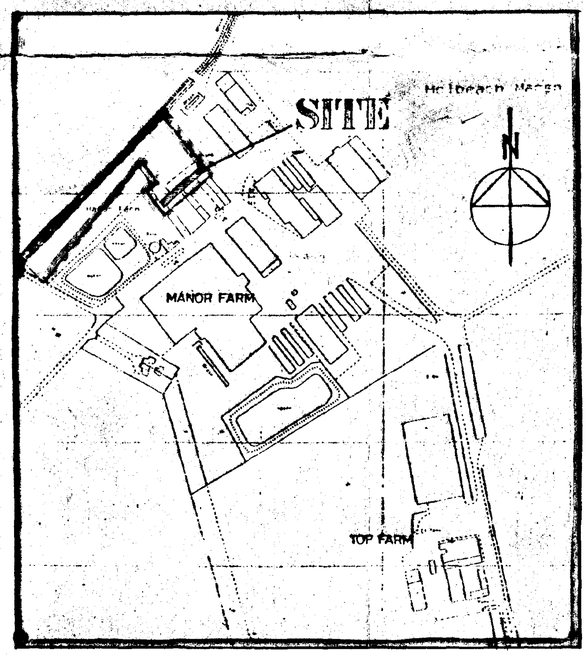

LOCATION PLAN

1 : 2500

DETERMINED PLAN

SOUTH HOLLAND DC
HOUSING & PLANNING
29 JAN 1999
Ref: 0085/99

DO NOT SCALE FROM THIS DRAWING
This drawing is copyright and may not be altered, traced, photographed or used for any purpose other than that for which it is issued.
The General Contractor is to check all dimensions on site and report discrepancies to the Architect.
All details shown on this drawing including foundations are based upon typical site conditions current to the area. No responsibility can be accepted for abnormal conditions which may be discovered during construction unless reported to the Architect so that design amendments may be considered. Site soil surveys are recommended in respect of foundations to establish specific site conditions before foundation work is undertaken.

Rang BB merchant.
The Install plan are sufficiently accurate for planning purposes + that he will confirm in writing.
DAG 23/3.

G. R. MERCHANT
I.ENG AMICE, FIWO,
ARCHITECTURAL, STRUCTURAL
& LAND DRAINAGE CONSULTANT
TEL: HOLBEACH (01406) 490800

PROJECT:
REDUNDANT BARN CONVERSION
HEAD OFFICE RE-LOCATION
MANOR FARM
HOLBEACH HURN

CLIENT:
A.H. WORTH & CO. LTD

SCALES:	DATE:
AS INDICATED	*DEC 1998*
G.R.MERCHANT	DRAWING No.: *AHW.01*

REVISIONS: