

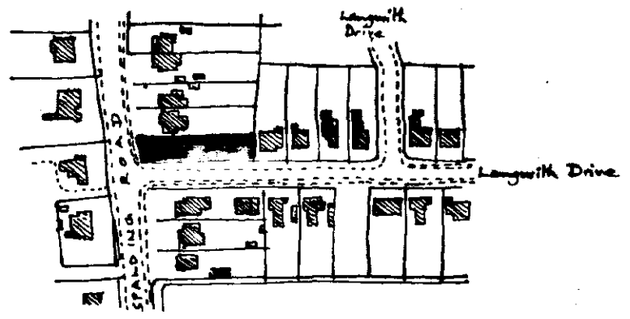



N

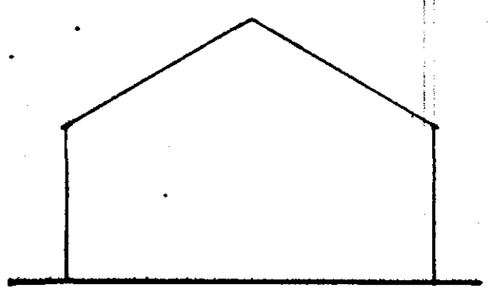

South

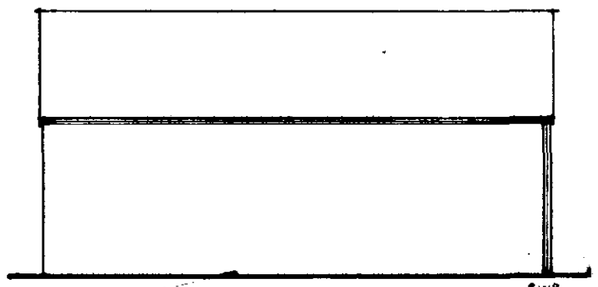


East

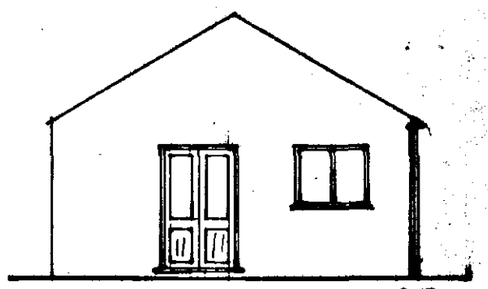


North

P.V.C. window and doors

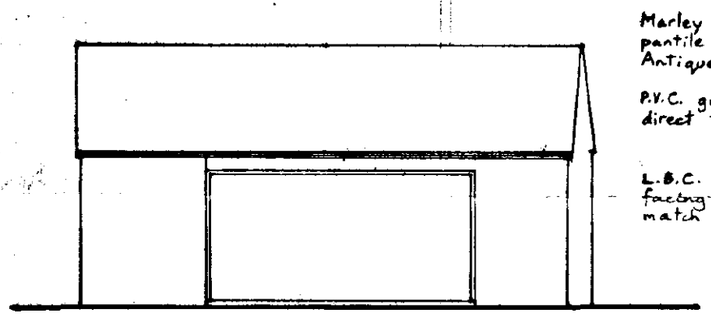


West

up and over door
7'high x 14' wide

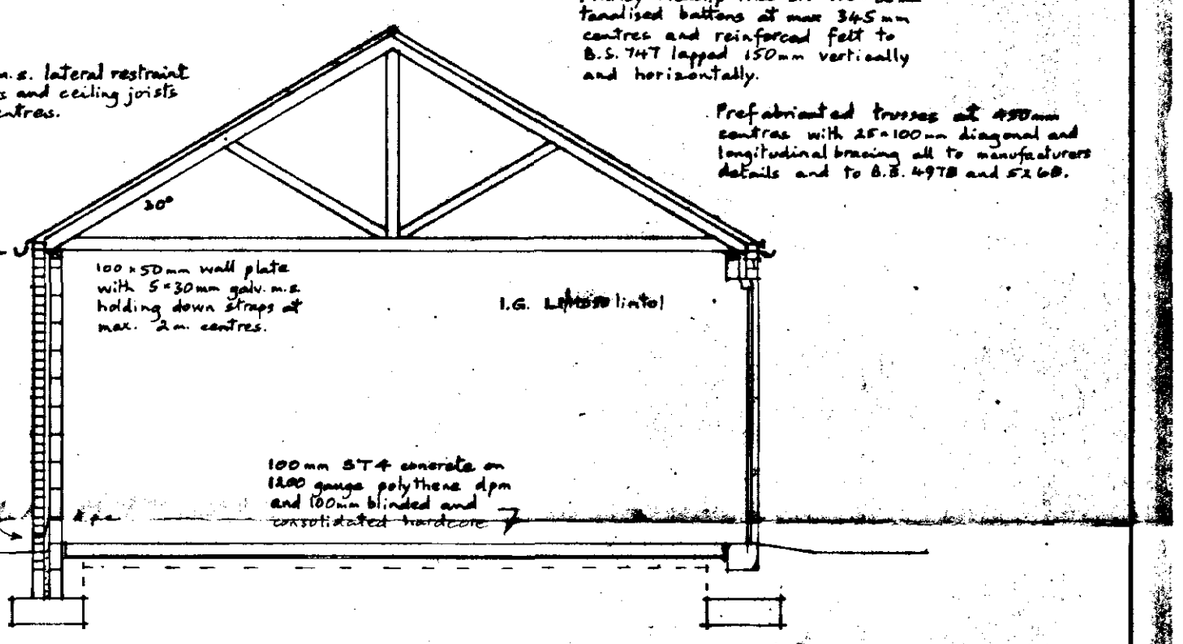


Cross Section.

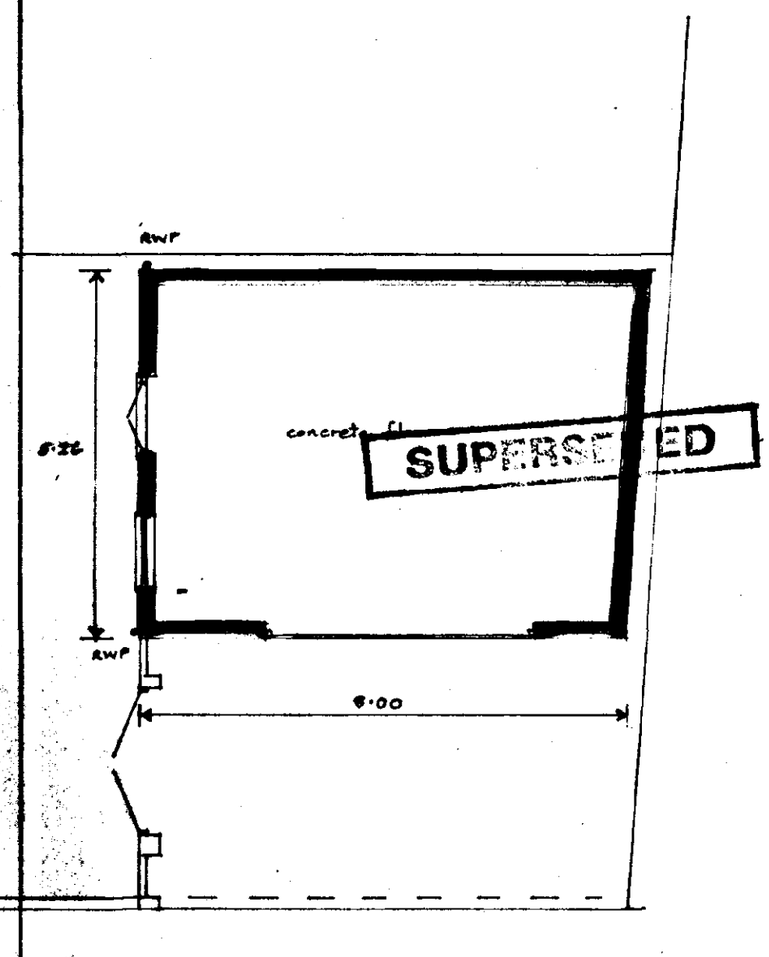

PLAN

SUPERSEDED

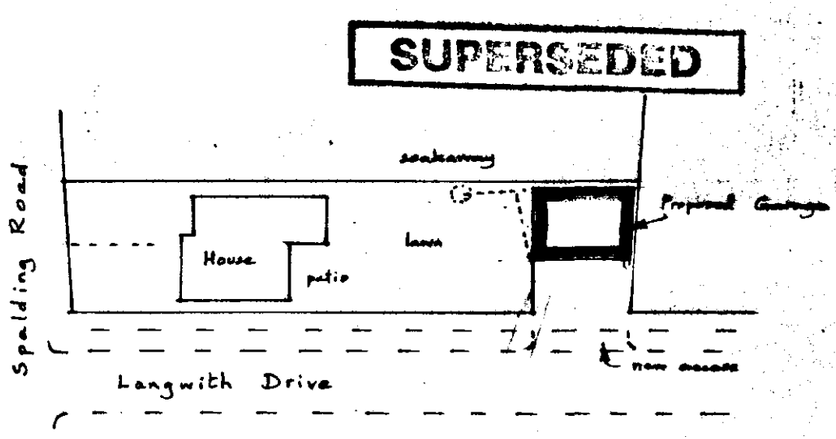

Site Plan


SOUTH HOLLAND DC
HOUSING & PLANNING
25 JAN 2001
Ref: 0068/01


Mr. and Mrs. B. Rudd,
43, Spalding Road, HOLBEACH.

Proposed Garage.


Written dimensions to be used in preference to scaled, and all measurements to be verified by checking on site.	**Scale** 1:100 and 1:50	**A. ROFFE** BUILDING DESIGN & PLANS 1, Green Lane, SPALDING, Lincs. PE11 2YB Tel: 01775-723 680 ©
Local Authority Ref. Planning / Building Regulations	**Drawing No.** 210110	
	Date Jan. 2001	

2141 495T

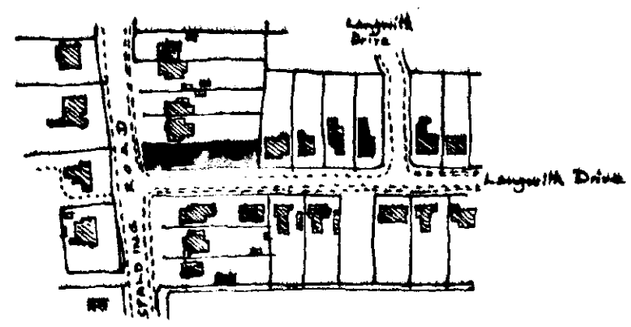


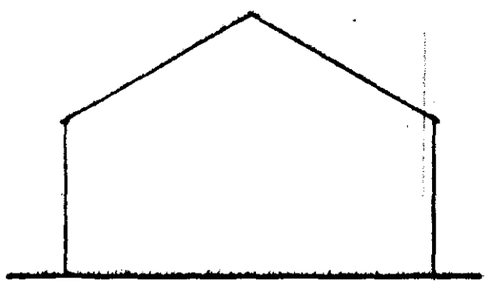

South

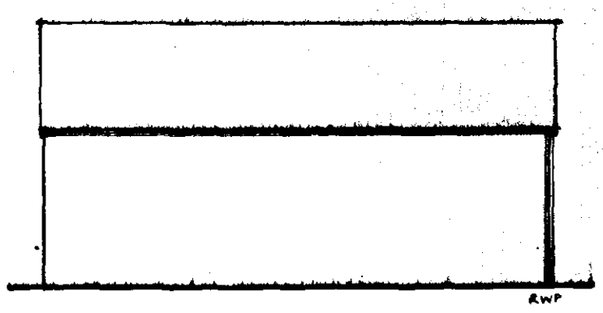


East

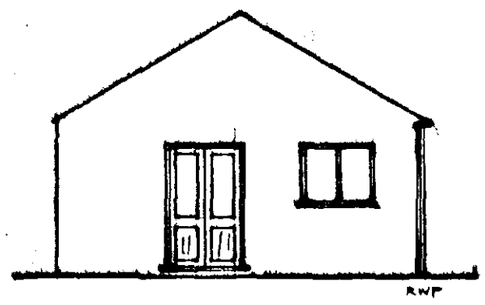


North

P.V.C. window and doors with toughened glass

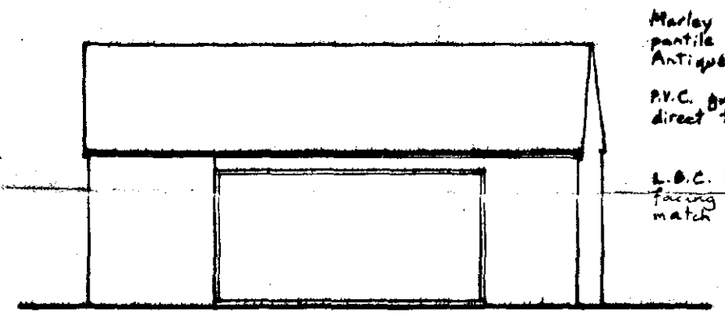


West


up and over door 7'high x 14' wide

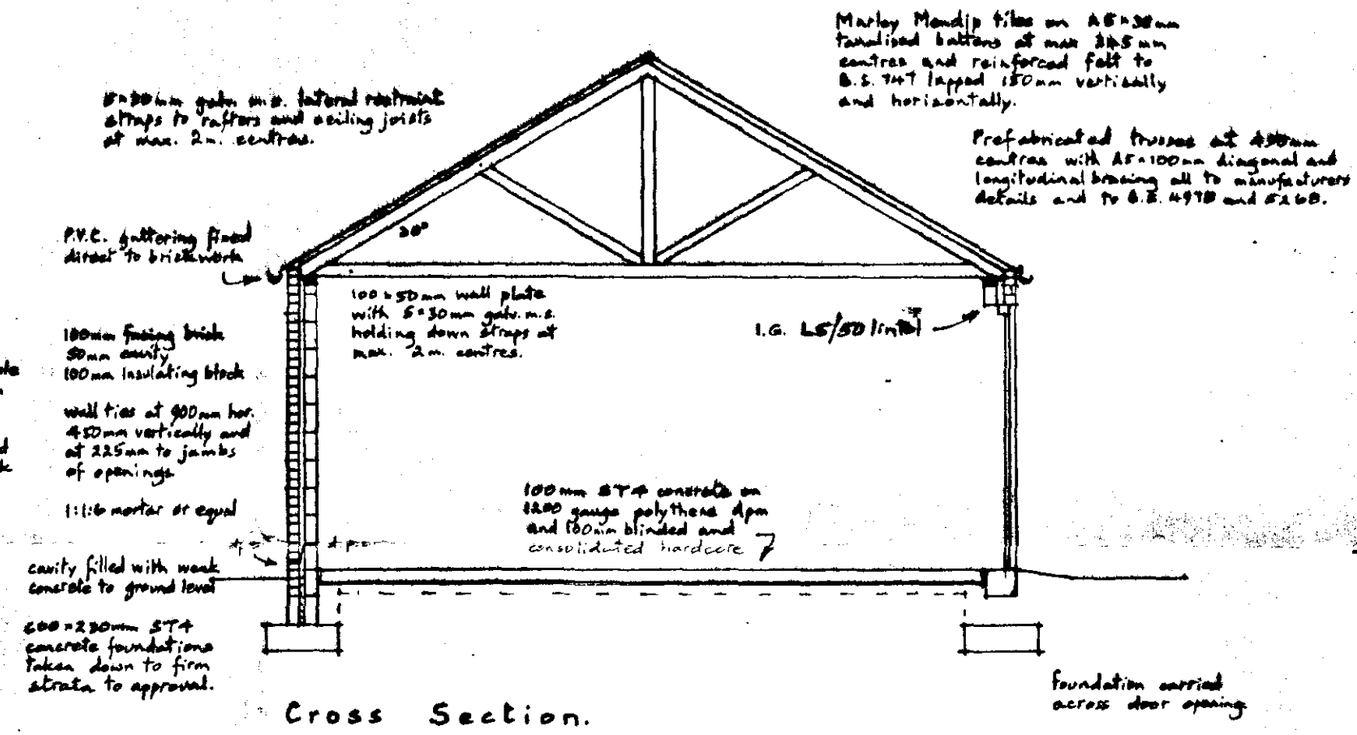

Cross Section.

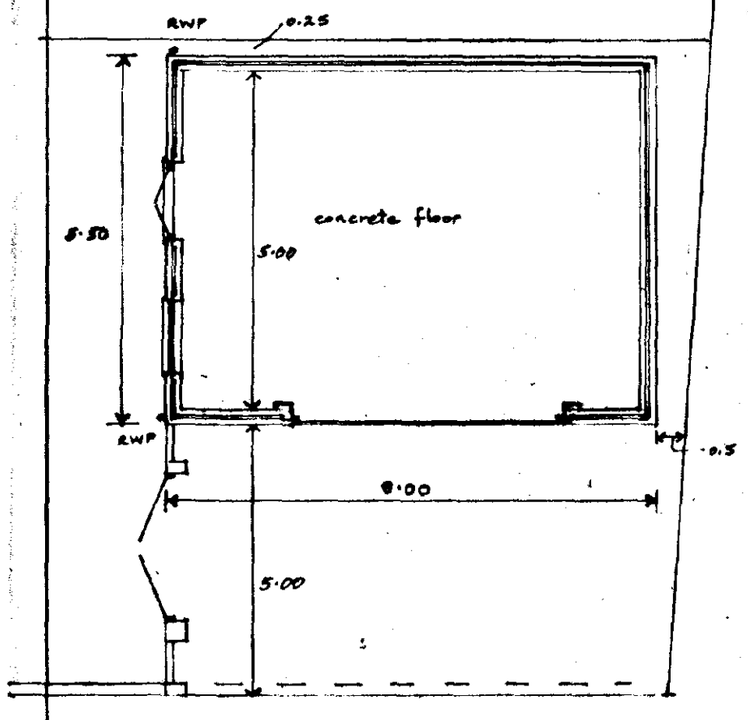

PLAN

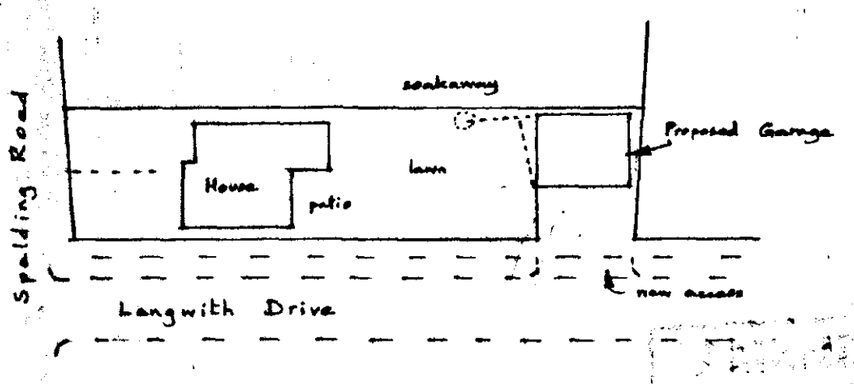

Site Plan

DETERMINED PLAN

SOUTH HOLLAND DC
HOUSING & PLANNING
19 MAR 2001
Ref: 0088/01

Mr. and Mrs. B. Rudd,
43, Spalding Road, HOLBEACH.

Proposed Garage.

Written dimensions to be used in preference to scaled, and all measurements to be verified by checking on site.	Scale 1:100 and 1:50	A. ROFFE BUILDING DESIGN & PLANS 1, Green Lane, SPALDING, Lincs. PE11 2YB Tel: 01775-723 680 ©
Local Authority Ref. Planning H09/0088/01 Building Regulations B09/0074/01	Drawing No. 210110 /B	
	Date Jan. 2001	

2141-495T