
© Design Copyright reserved. Written consent must be obtained before copying or reproducing this drawing. Do not scale this drawing, use figured dimensions only. Contractors are responsible for taking and checking site dimensions. Any discrepancy must be reported to the Architectural Technologist immediately.

LEGEND / NOTES COLUMN :

Rev A: Amended for Planning Application & Further Survey Undertaken TAB (23.04.09)

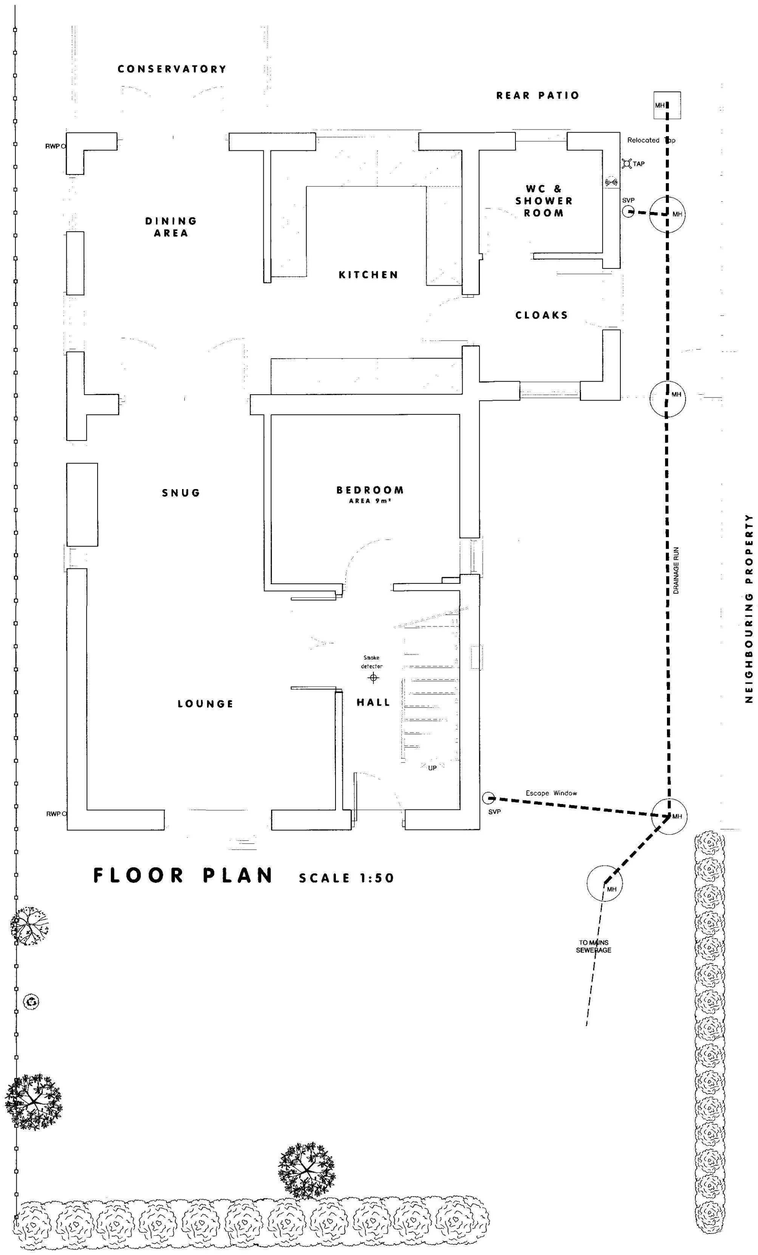


FLOOR PLAN SCALE 1:50




FRONT ELEVATION SCALE 1:50



SIDE ELEVATION SCALE 1:100

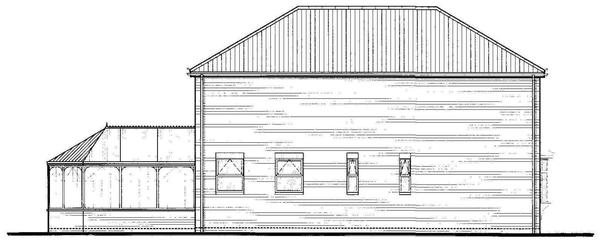


SIDE ELEVATION SCALE 1:100

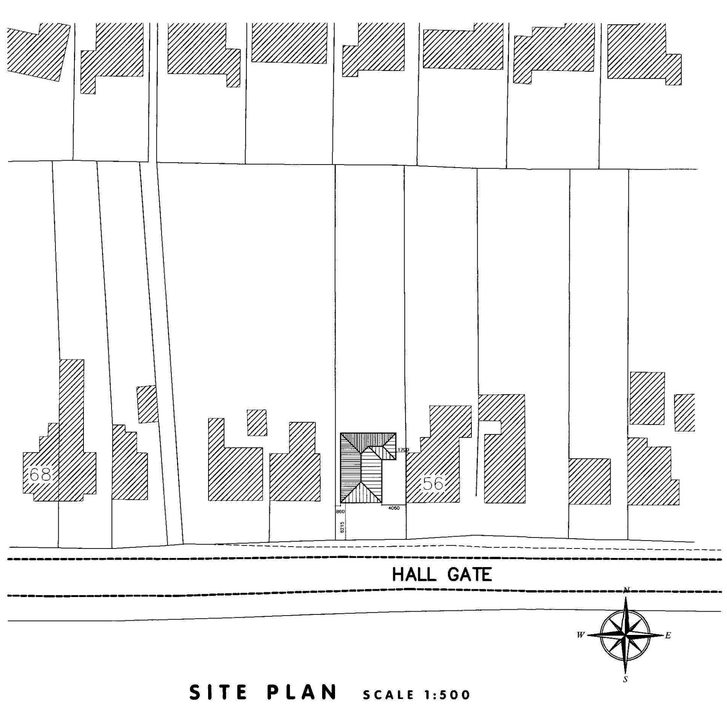

SITE PLAN SCALE 1:500

NEIL DOWLMAN | Architecture
www.neildowlman-architecture.co.uk
CREATIVE DESIGN FOR YOUR FUTURE
Chartered Architectural Technologists providing Planning & Building Regulation Drawings, Measured Surveys, Party Wall Awards, Access Consultants, Condition Surveys, Dilapidations, Project Management, Energy Assessments and Low Carbon Solutions

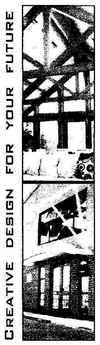

SHDC
PLANNING & DEVELOPMENT
01 FEB 2012
Ref. 0089-12

Neil Dowlman Architecture Ltd
4-5 Church Street Alford Lincs LN13 9EF
T 01507 463863 F 01507 466006
E alford@neildowlman-architecture.co.uk
Offices also at:
Louth T 01507 601155 | Boston T 01205 357272
Grantham T 01476 574242 | Skegness T 01754 880080

Client
Mr & Mrs Gohegan

Project
Proposed Extension to:
58 Hallgate Road,
Holbeach,
Spalding,
Lincolnshire.
PE12 7HX

Title
Existing Details

Scale
(as shown)

Date
Feb '09

Drawn By
TAB

Checked By
ND

Drawing No.
B/2637 - 01

Revision
.

A1

31/01/2012 16:05:39