
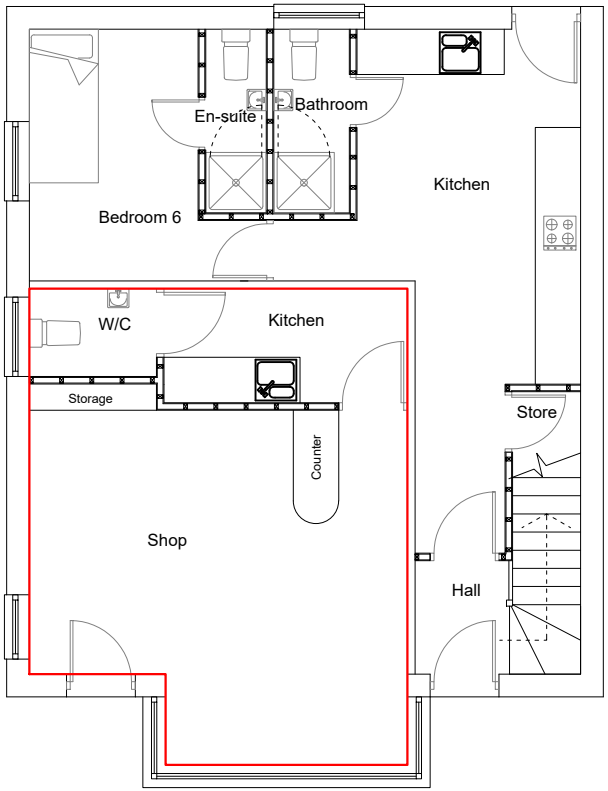


EXISTING GROUND FLOOR PLAN

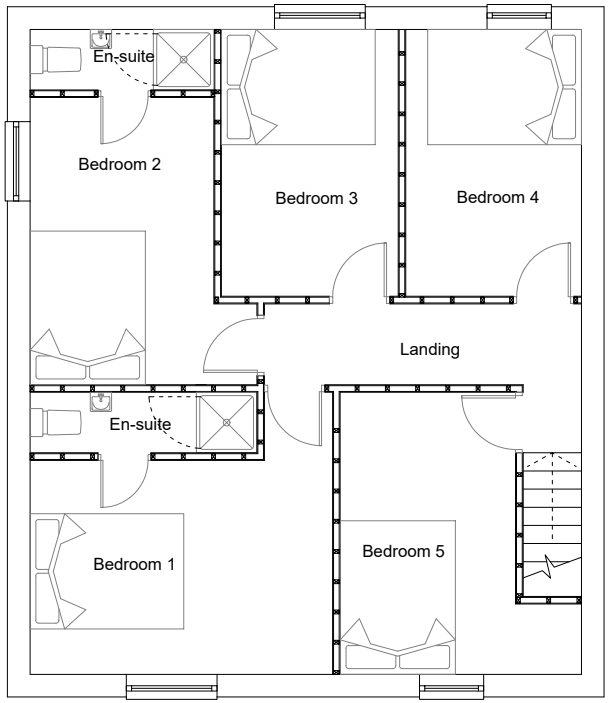

EXISTING FIRST FLOOR

JOB TITLE : 17 Fleet Street, Spalding, PE12 7AF		DWG. NO. : 010-06
DWG TITLE : Existing Floor Plans		SCALE : 1:100 @ A4
		DATE : 22/01/2018

CLAYTON ARCHITECTURE LIMITED. Tel: 07435569465 E: joeclayton_91@hotmail.co.uk