

STUDIO 11 architecture

Do not scale directly from this drawing. All discrepancies are to be brought to the attention of the below office.

The copyright to this drawing is owned by studio 11 architecture.

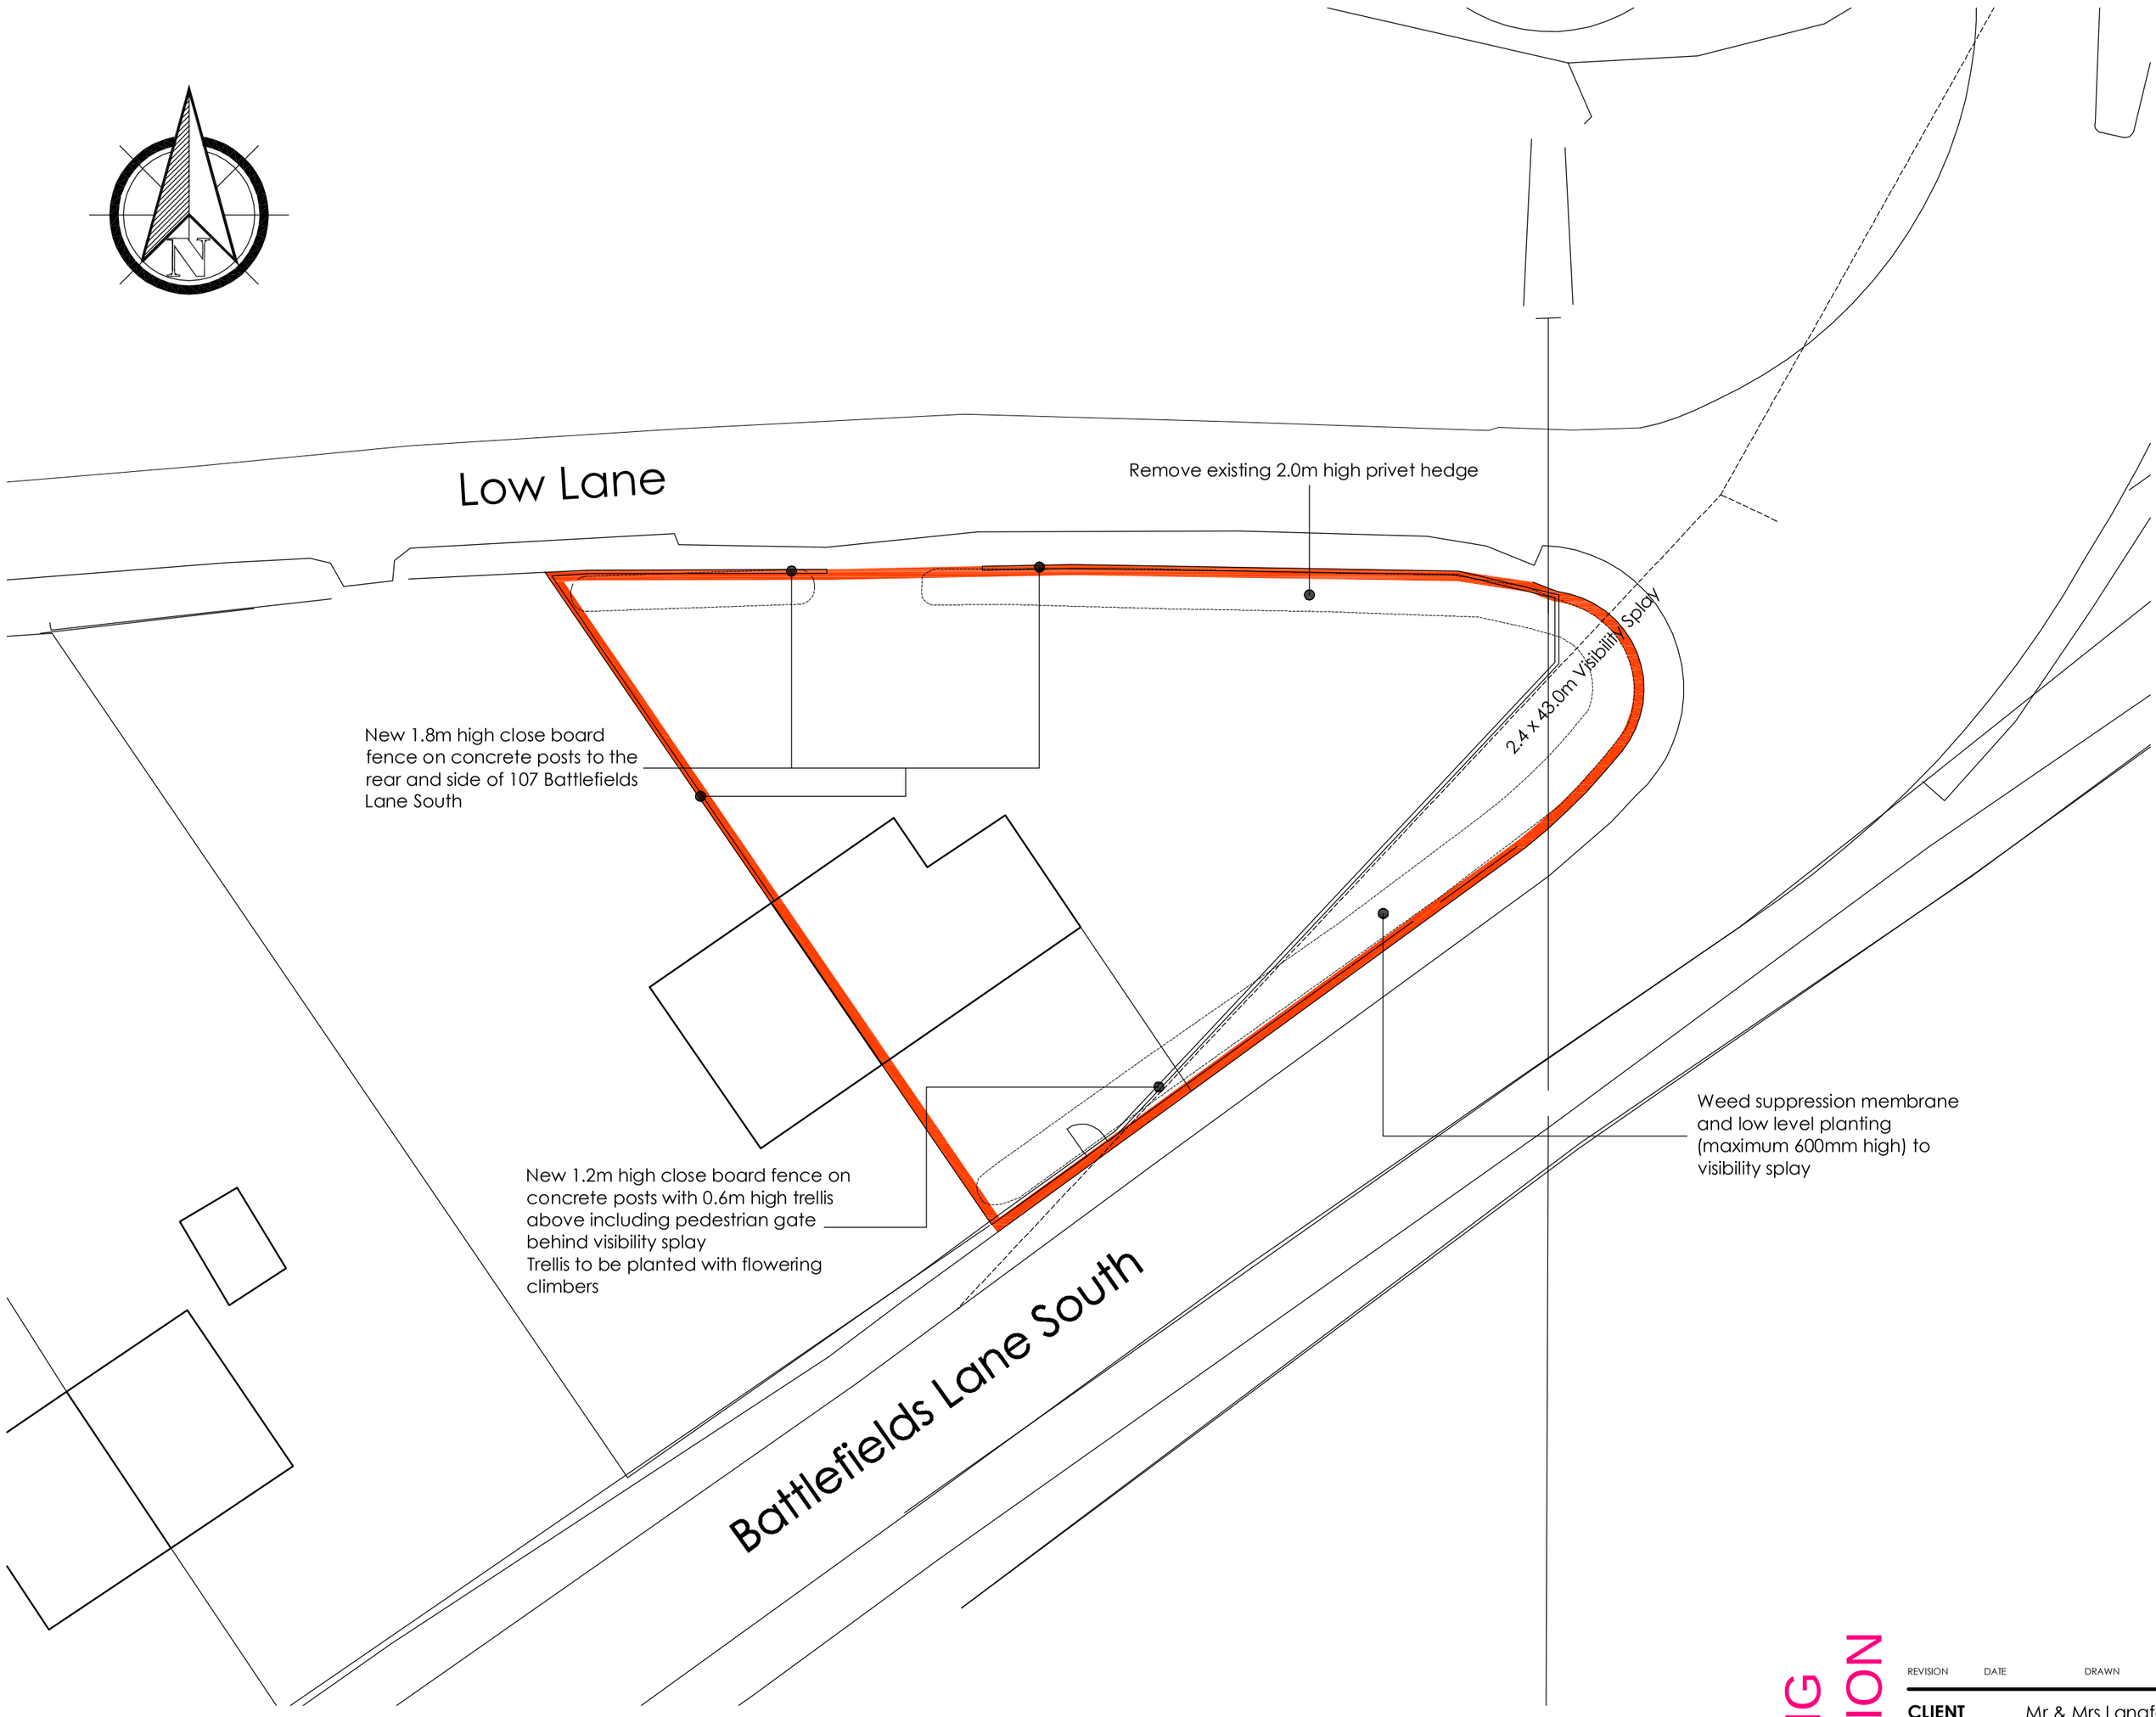

Site Plan 1:200

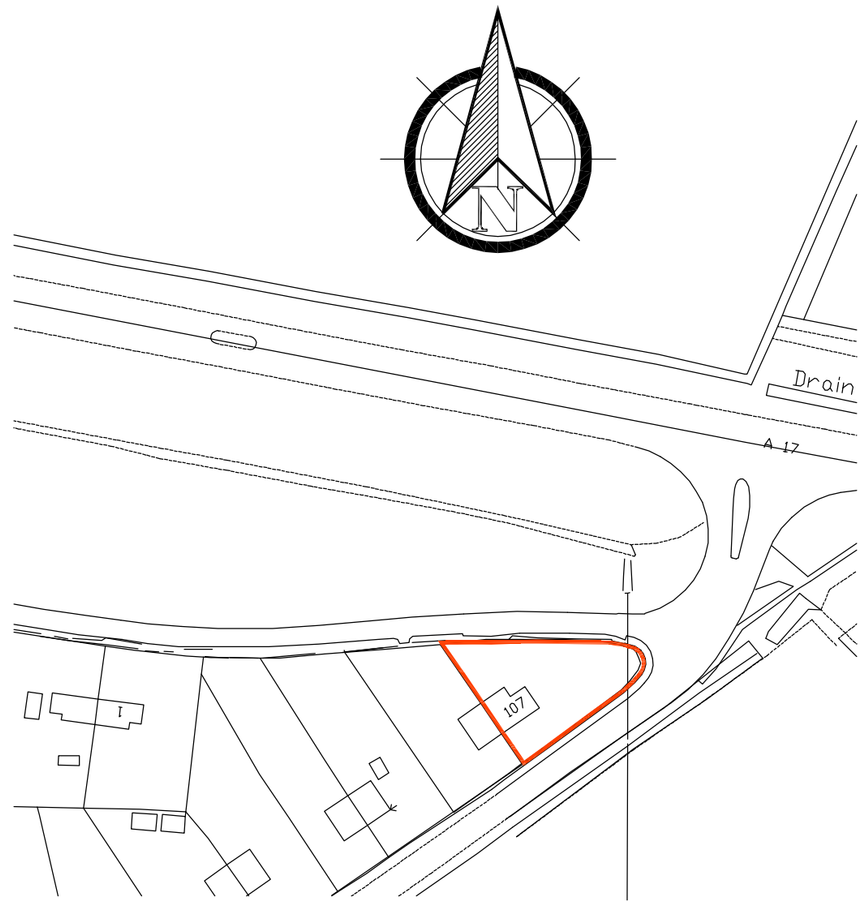

Location Plan 1:250

Chartered Institute of Architectural Technologists

Measurement Bar - When printed correctly this line measures 100mm.

PLANNING APPLICATION

REVISION	DATE	DRAWN	DESCRIPTION

CLIENT	Mr & Mrs Langford
PROJECT	107 Battlefields Lane South, Holbeach
DRAWING	Site Plan & Location Plan
SCALE	1:200, 1:1250 @ A2 **DRAWN** CLH **DATE** 05.02.2015

STUDIO 11 architecture

DRAWING NO. 206.107.01

STUDIO 11 ARCHITECTURE LTD, THE BOATHOUSE, HARBOUR SQUARE, NENE PARADE, WISBECH, CAMBRIDGESHIRE. PE13 3BH
T: 01945 467339 E: design@studio11architecture.co.uk W: www.studio11architecture.co.uk