




4572 W. x 4497 W. M.S. ANGLE FRAME C/W INSULATED PLASTIC COATED STEEL INFILL SLIDING ON SINGLE TRACK C/W GALV. CANOPY.

FRONT ELEVATION

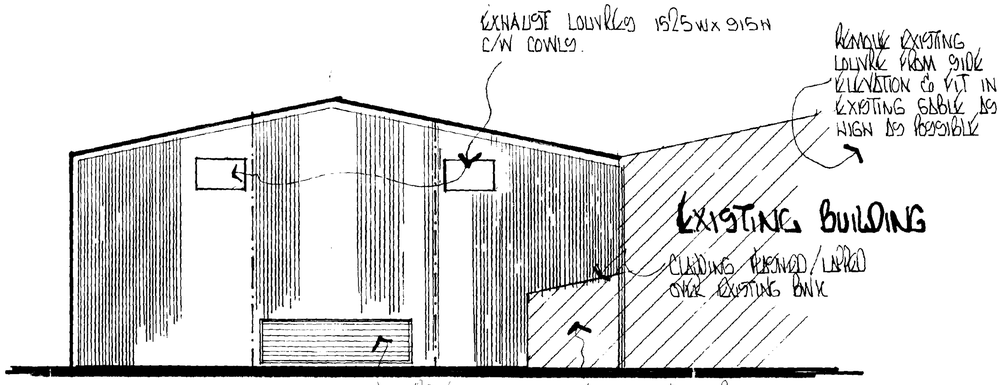

REAR ELEVATION

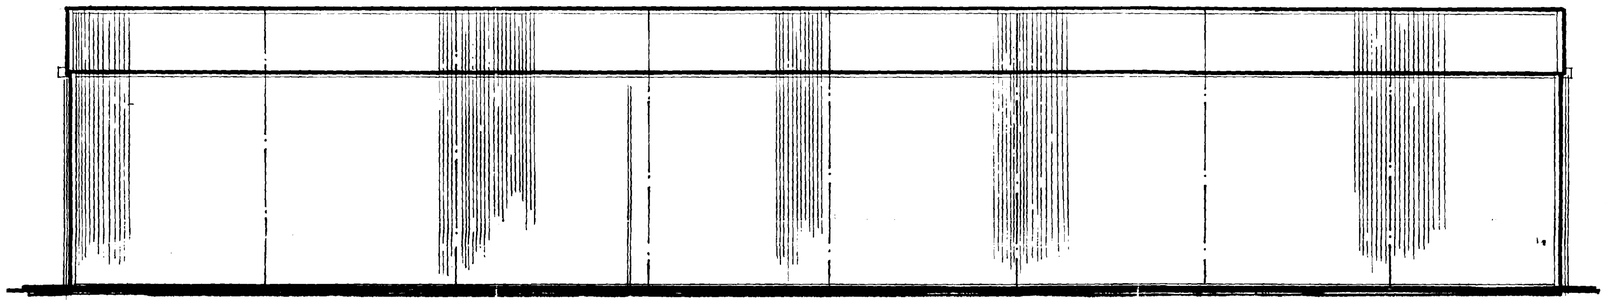


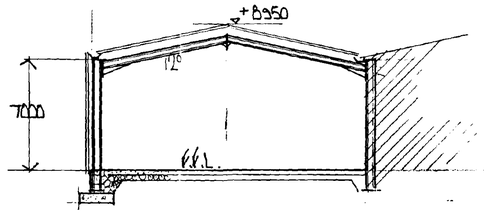

SECTION THRO

0102/96

SIDE ELEVATION

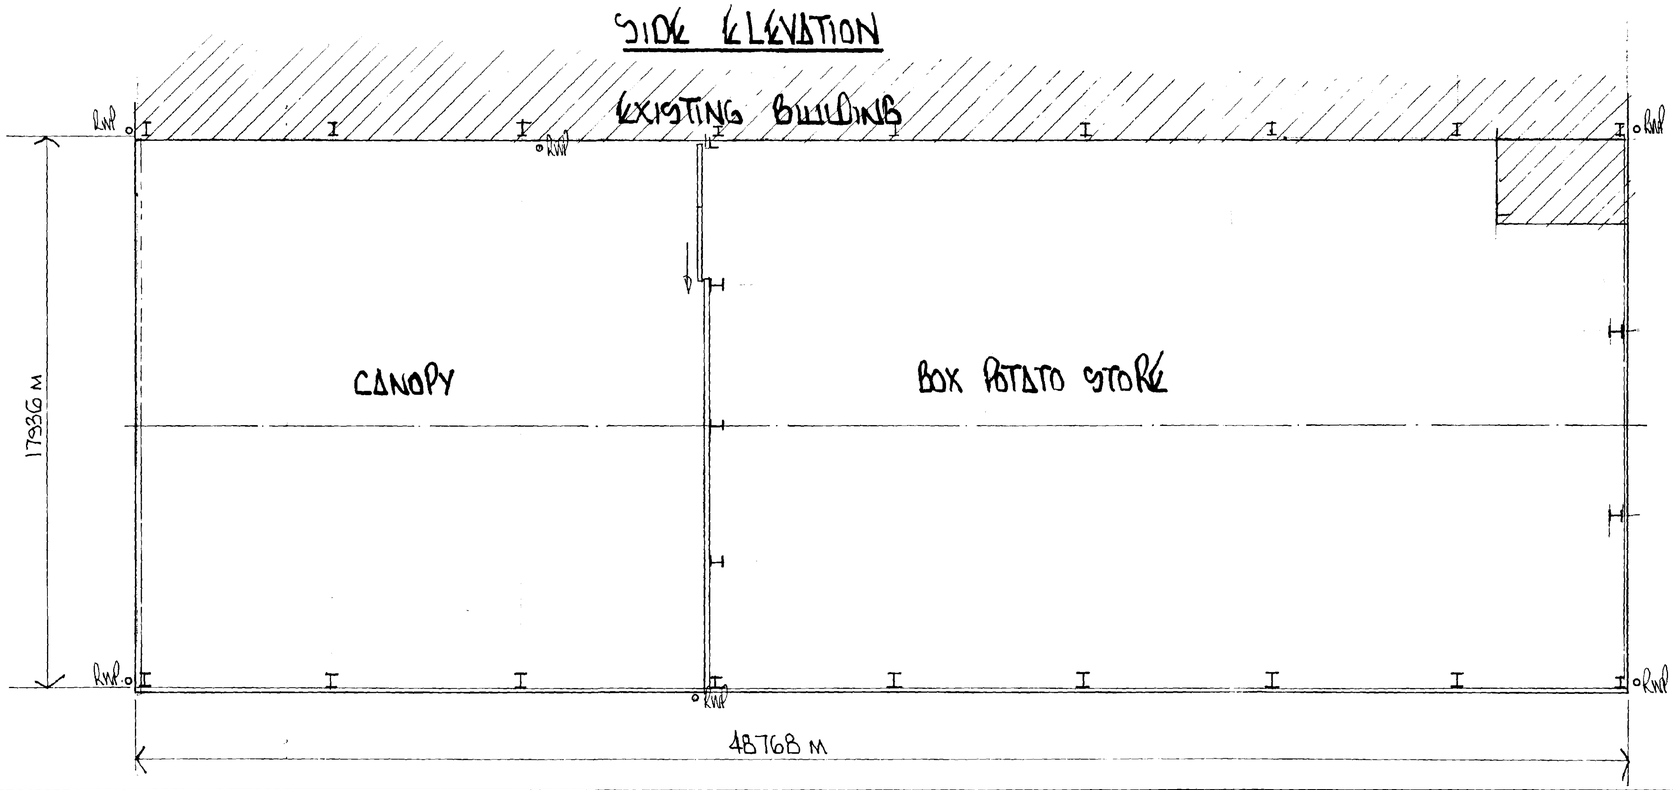

ROOF CLADDING (GOOSEWING GREY BS 10 A 05)

SINGLE SKIN CLADDING COMPRISING 0.7 MM THK P.V.C. PLASTISOL COATED GALV. STEEL WEATHERING SHEETS WITH LAPS SEALED IN MASTIC. FIXED IN OVER PURLIN POSITION C/W ALL NECESSARY MATCHING FLASHINGS, FILLERS & FIXINGS.

VERTICAL CLADDING (TO MATCH EXISTING COLD STORE NOT CANOPY ADMS PROFILE OLIVE GREEN BS 12 B 27)

SINGLE SKIN CLADDING COMPRISING 0.5 MM THK. P.V.C. PLASTISOL COATED GALV. STEEL WEATHERING SHEETS FIXED IN OVER RAIL POSITION C/W ALL NECESSARY MATCHING FLASHINGS & FIXINGS. CLADDING TO LAP F.F.L ON ALL ELEVATIONS LEAVING OUT FOR DOORS & LOUVRES ALL INTERNAL CRRAY INSULATION TO BOX POTATO STORE & LOUVRES / BRIDGE COWLS BY OTHERS.

NEW HOLES TO BE DRILLED FOR FUTURE EXTENSION OF SIMILAR SIZE.

NEW BOUNDARY WALL GALV GUTTER NEXT TO EXISTING BUILDING GALV VALLEY TO NEW HOLES FOR FUTURE EXTENSION. RWP'S TO EXISTING BRICKWORK OR SOAKAWAYS MIN. 5M FROM BUILDINGS.

DETERMINED PLAN

DRAWING NO.

D.A. GREEN & SONS Ltd.
WHAPLODE, SPALDING, LINCS, PE12 6TL.
Tel: HOLBEACH (01406) 370585
Fax: HOLBEACH (01406) 370766

~~GENERAL NOTES~~
~~ALL HOLE SIZES MUST BE NOTED ON ACTUAL DETAILS.~~
~~ALL WELDING TO BE ____mm FILLET WELD CONT. EXCEPT WHERE NOTED.~~
~~ALL NOTCHES TO HAVE 10mm RADIUS.~~

REVISIONS	BY	DATE
~~C/BLAST~~		
~~PAINT~~		
~~REPAINT~~		

SCALE	1/100 1/20	DATE
DRAWN	MW	JAN 96
CHKD.		

DRAWING ISSUED TO

F.	W.	SP.	A.	AP.	T.	SM.	CR.
SC	LP	RC	CM.	SO.	ST.	B.	

ARCHITECT

CONSULTING ENGINEER

MAIN CONTRACTOR

PROJECT
BOX POTATO STORE SIDE EXTENSION


SITE ADDRESS
CALDWELL FARMS
HARTLEY HOUSE FARM,
HOLBEACH MARSH,
CROWLAND, LINCS.

DETAILS
ELEVATIONS, FLOOR PLAN

GREEN STRUCTURAL


DRAWING NO. 1767/1

SUMMIT D.O.S. 933558/A

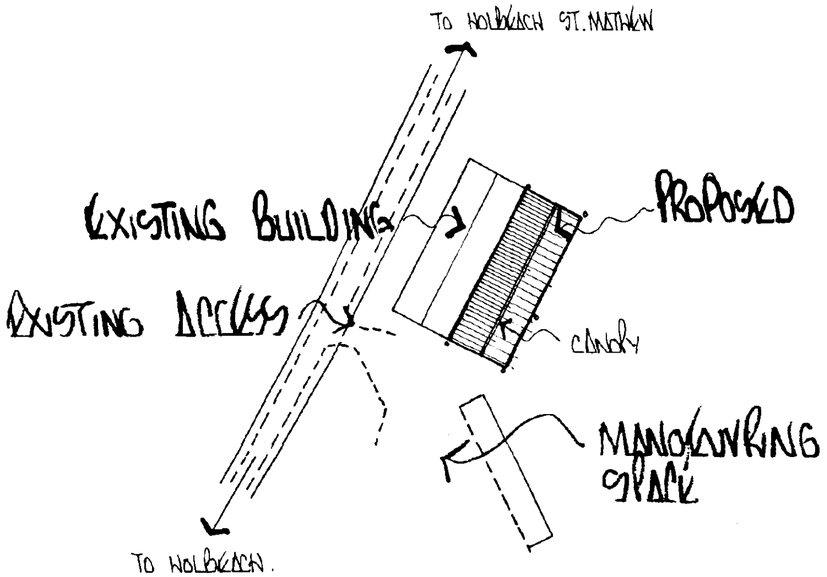


BLOCK PLAN

SCALE 1/1250

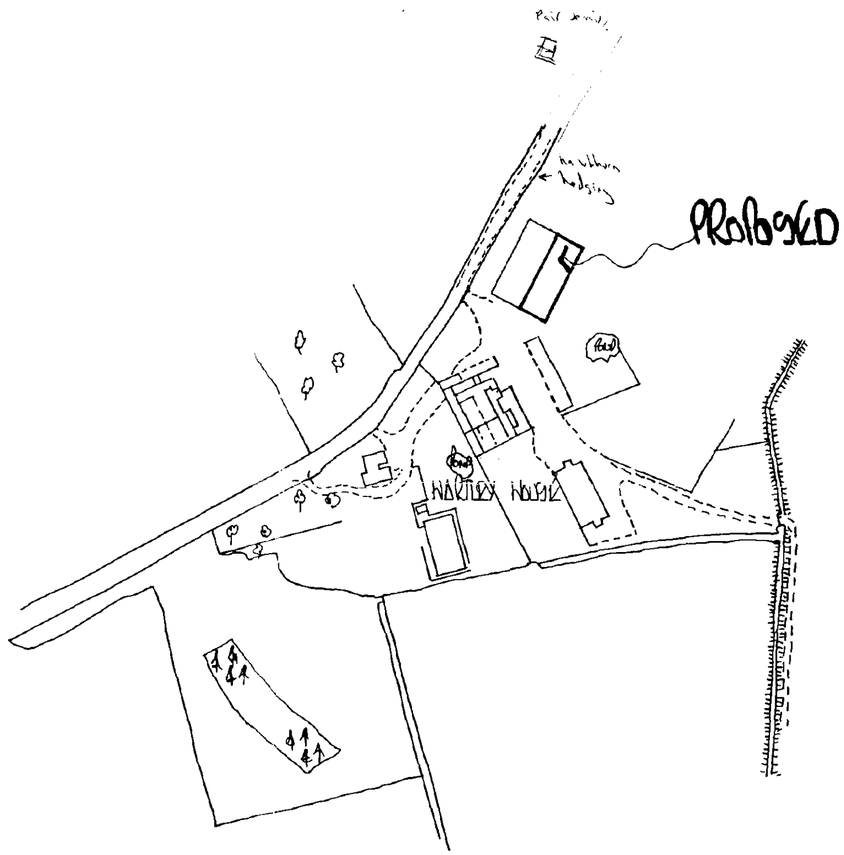

LOCATION PLAN

SCALE 1/2500

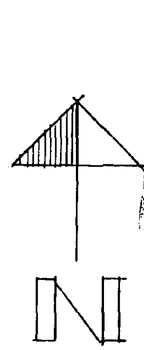

SOUTH HOLLAND D.C.
HOUSING & PLANNING
19 FEB 1996
102/96

DETERMINED PLAN

DRAWING NO.

D.A. GREEN & SONS Ltd.
WHAPLODE, SPALDING, LINCS, PE12 6TL.

Tel: HOLBEACH (0406) 370585

Fax: HOLBEACH (0406) 370766

~~GENERAL NOTES~~
~~ALL HOLE SIZES MUST BE NOTED ON THE ACTUAL DETAILS. ALL WELDING TO BE ---- mm FILLET WELD CONT. EXCEPT WHERE NOTED. ALL NOTCHES TO HAVE 10mm RADIUS.~~

REVISIONS	BY	DATE

DRAWING ISSUED TO

F.	W.	SP.	A.	AP.	T.	SM.	CR.
SC.	LP	RC	CM.	SO.	ST.	B.	

~~S/BLAST~~			
~~PAINT~~			
~~REPAINT~~			
SCALE	AS SHOWN		
DATE	MN	DATE	JAN 96
CHKD.		DATE	

CLIENT
CLOUDWELL FARMS

SITE
HARTLEY HOUSE FARM, HOLBEACH MARSH, SPALDING, LINCS.

DETAILS
LOCATION PLAN & BLOCK PLAN

GREEN STRUCTURAL

DRAWING NO. 1767/2

SUMMIT D.O.S. 503689