
NEIL DOWLMAN
Architecture

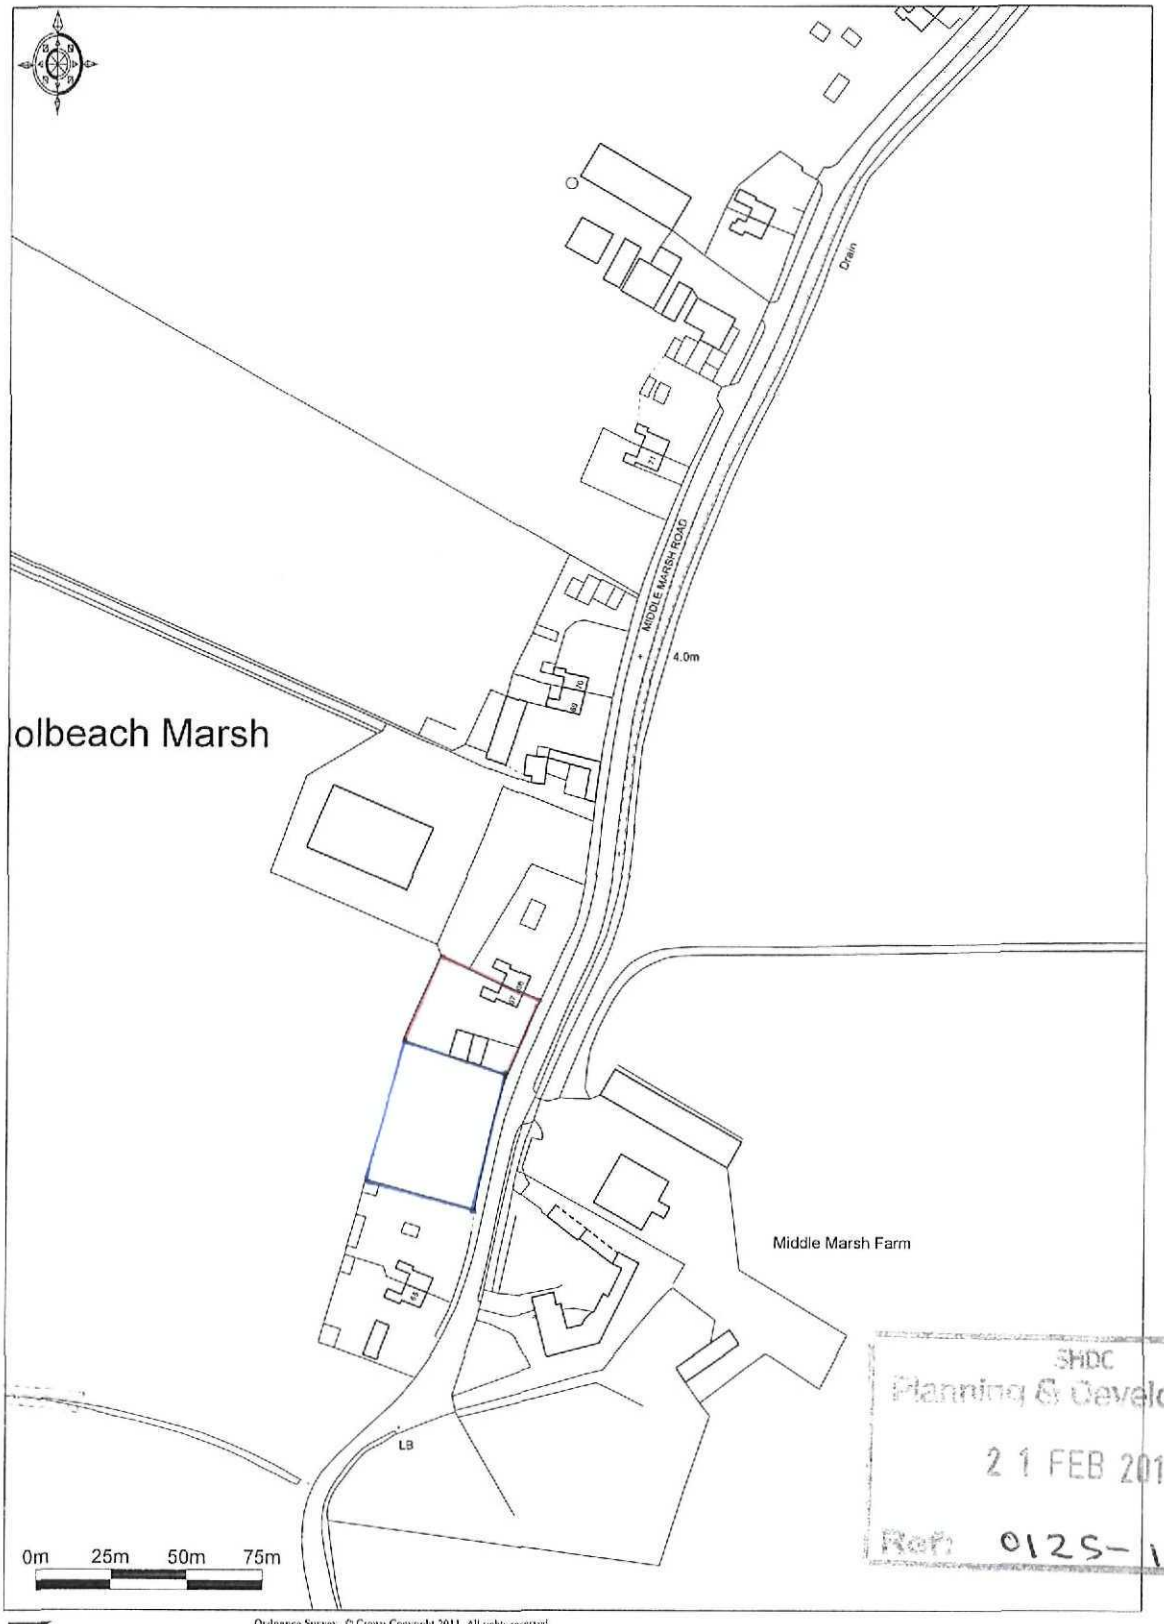

SHDC
Planning & Development
21 FEB 2011
Ref: 0125-11

Promap®
Ordnance Survey © Crown Copyright 2011. All rights reserved.
Licence number 100020449. Plotted Scale - 1:2500

NEIL DOWLMAN ARCHITECTURE LTD LICENCE NO. 100040661

© Design Copyright reserved. Written consent must be obtained before copying or reproducing this drawing. Do not scale this drawing, use figured dimensions only. Contractors are responsible for taking and checking site dimensions. Any discrepancy must be reported to the Architectural Technologist immediately.


REVISION LETTER	DESCRIPTION	MADE BY	DATE




NORTH EAST ELEVATION
SCALE 1:100




NORTH WEST ELEVATION
SCALE 1:100

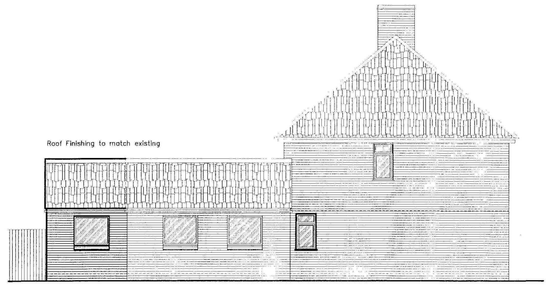


SOUTH WEST ELEVATION
SCALE 1:100

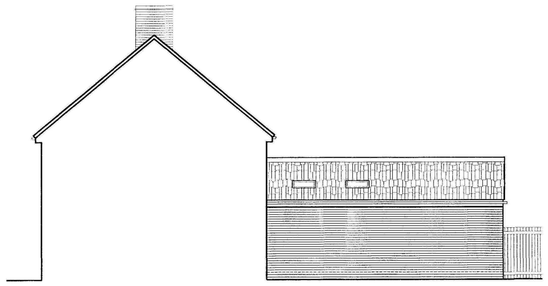


SECTION A-A
SCALE 1:50

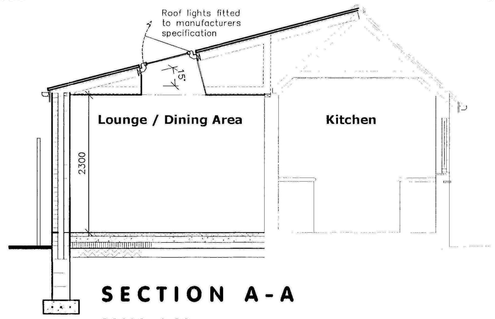


SECTION A-A
SCALE 1:50

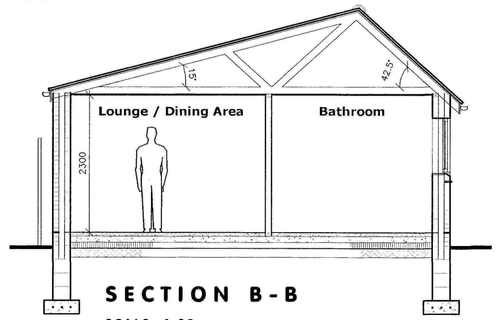


SECTION B-B
SCALE 1:50

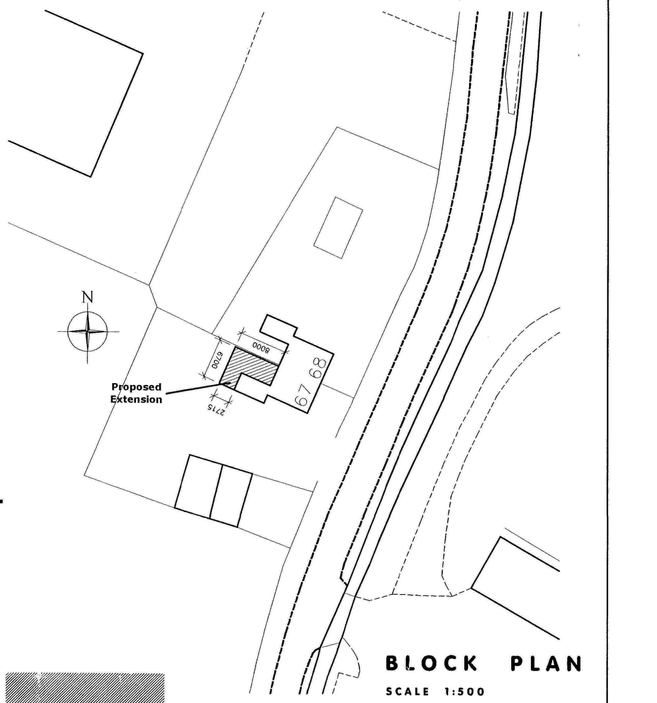


BLOCK PLAN
SCALE 1:500

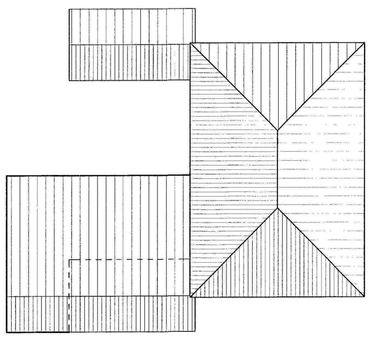

ROOF PLAN
SCALE N.T.S

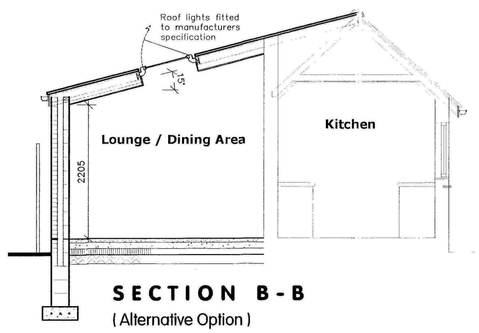

SECTION B-B
(Alternative Option)
SCALE 1:50

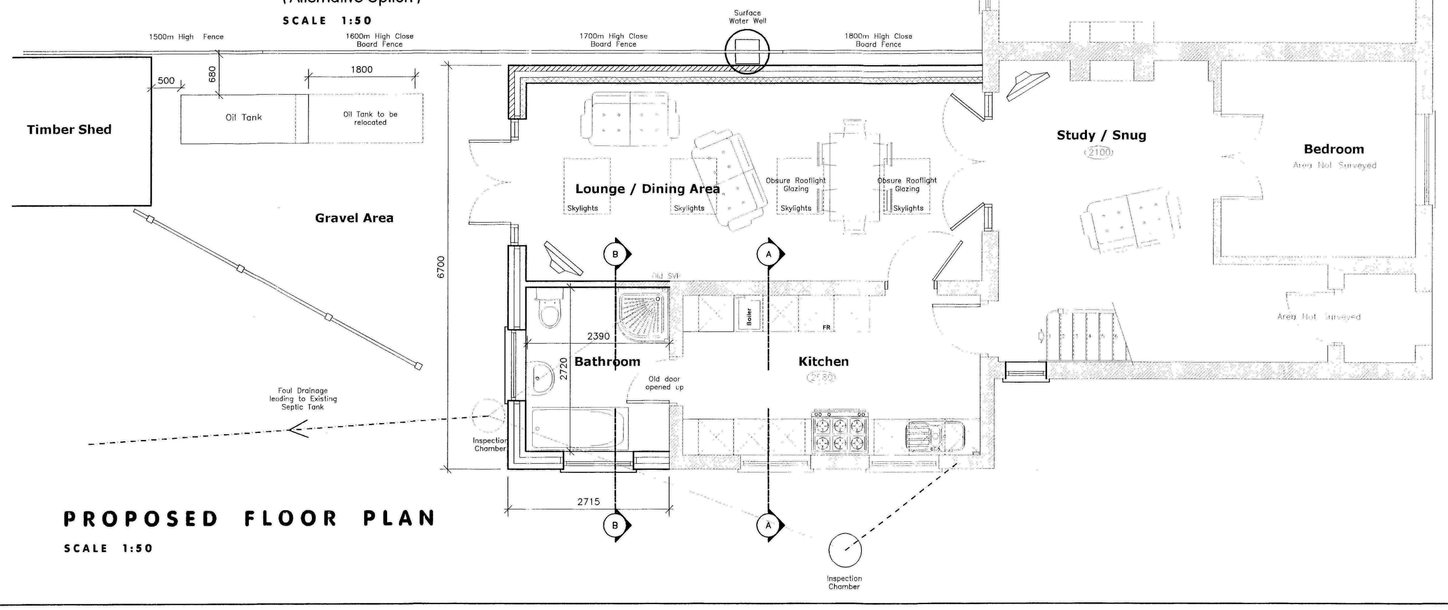

PROPOSED FLOOR PLAN
SCALE 1:50

1:50 0 0.5 1 1.5 2.5 m

1:100 0 1 2 3 4 5 m

1:500 0 2.5 5 10 15 25 m

A1

NEIL DOWLMAN | Architecture
www.neildowlman-architecture.co.uk

chartered architects | chartered architectural technologists
building engineers | designers | project managers
domestic energy assessors | party wall surveyors | access consultants

NEIL DOWLMAN ARCHITECTURE LTD
14 MAIN RIDGE WEST, BOSTON. LINCS PE21 6QQ
T 01205 357272 F 01205 351115
E boston@neildowlman-architecture.co.uk

OFFICES ALSO AT:
LOUTH T 01507 601155 ALFORD T 01507 463863
GRANTHAM T 01476 574242 HORNCASTLE T 01507 522899

SATELLITES OFFICE AT:
SKEGNESS T 01754 880080 LINCOLN T 01522 370025
GRIMSBY T 01472 660014

CLIENT	MR RICHARDSON
PROJECT	PROPOSED EXTENSION AND ALTERATIONS THE PADDOCKS, 67 MARSH ROAD. HOLBEACH ST MARKS PE112 8DU
TITLE	PROPOSED SITE PLAN, ELEVATIONS & BLOCK PLAN
SCALE	1:50, 1:100 & 1:500
DATE	FEBRUARY 2011
DRAWN BY	MD
CHECKED BY	ND
DRAWING NO	B/2530/02
DRAWING REVISION	.

SHDC Planning & Development 21 FEB 2011 Ref. 0125-11

Certificate No. GB2010166 | Registration No. 46453 | Royal Institute of British Architects | Chartered Institute of Architectural Technologists | Corporate Building Engineer


Z:\Admin\Client Files\Richardson - B2530\Drawings\Richardson Existing Site Plan.dwg, 17/02/2011 13:30:10

© Design Copyright reserved. Written consent must be obtained before copying or reproducing this drawing. Do not scale this drawing, use figured dimensions only. Contractors are responsible for taking and checking site dimensions. Any discrepancy must be reported to the Architectural Technologist immediately.


REVISION LETTER	DESCRIPTION	MADE BY	DATE




NORTH EAST ELEVATION
SCALE 1:100

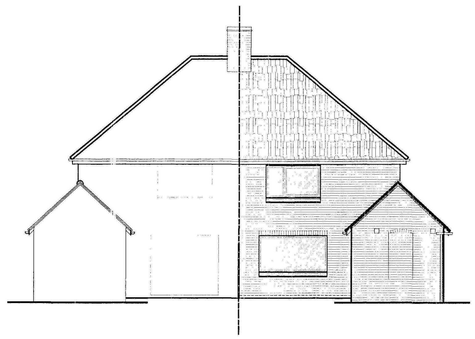

NORTH WEST ELEVATION
SCALE 1:100

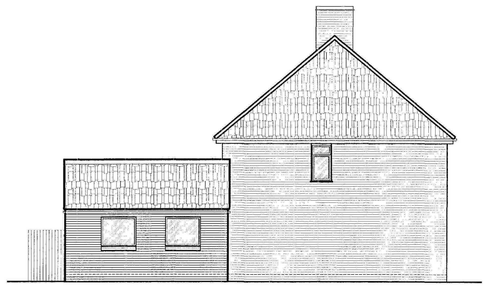

SOUTH WEST ELEVATION
SCALE 1:100

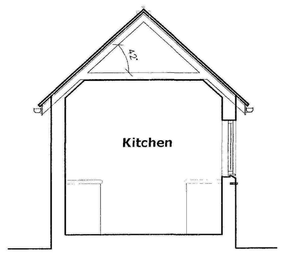


SECTION A-A
SCALE 1:50

1:50 0 0.5 1 1.5 2.5 m

1:100 0 1 2 3 4 5 m

1:500 0 2.5 5 10 15 25 m

EXISTING FLOOR PLAN
SCALE 1:50

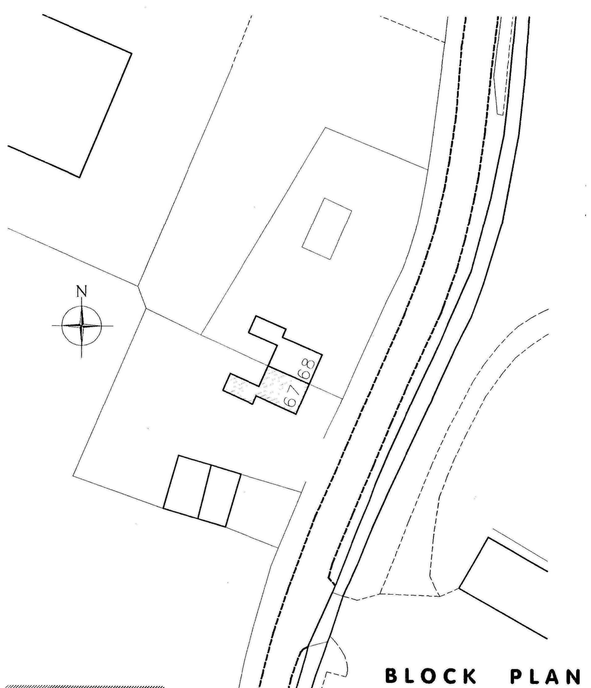

BLOCK PLAN
SCALE 1:500

chartered architects | chartered architectural technologists
building engineers | designers | project managers
domestic energy assessors | party wall surveyors | access consultants

NEIL DOWLMAN ARCHITECTURE LTD
14 MAIN RIDGE WEST, BOSTON. LINCS PE21 6QQ
T 01205 357272 F 01205 351115
E boston@neildowlman-architecture.co.uk

OFFICES ALSO AT:
LOUTH T 01507 601155
GRANTHAM T 01476 574242
ALFORD T 01507 463863
HORNCASTLE T 01507 522899

SATELLITES OFFICE AT:
SKEGNESS T 01754 880080
GRIMSBY T 01472 660014
LINCOLN T 01522 370025

www.neildowlman-architecture.co.uk
NEIL DOWLMAN | Architecture

CLIENT MR RICHARDSON

PROJECT PROPOSED
EXTENSION AND ALTERATIONS

THE PADDOCKS,
67 MARSH ROAD.
HOLBEACH ST MARKS
PE112 8DU

TITLE EXISTING
SITE SURVEY, ELEVATIONS & BLOCK PL

SCALE 1:50, 1:100 & 1:500

DATE FEBRUARY 2011

DRAWN BY MD

CHECKED BY ND

DRAWING NO B/2530/01

DRAWING REVISION .

SHDC Planning & Development 21 FEB 201 Ref: 0125-11

Royal Institute of British Architects | Chartered Institute of Architectural Technologists | Corporate Building Engineer

Z:\Admin\Client Files\Richardson - B2530\Drawings\Richardson Existing Site Plan.dwg, 03/02/2011 09:35:05

A1