

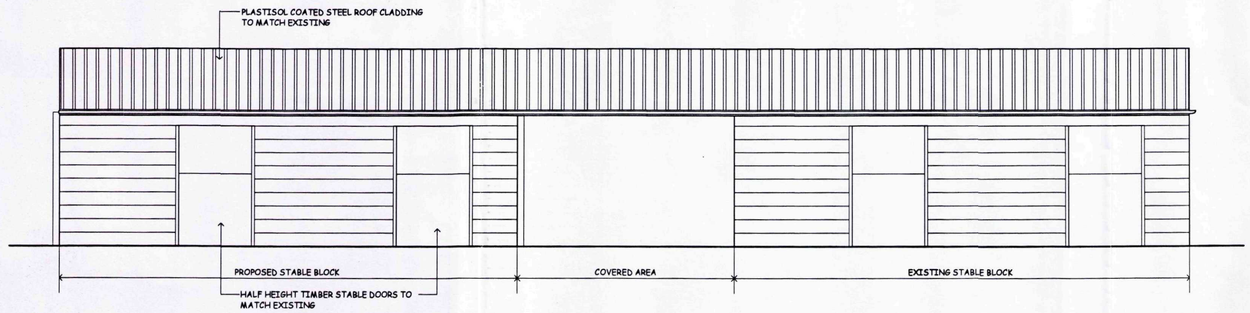



Proposed Front Elevation 1:50

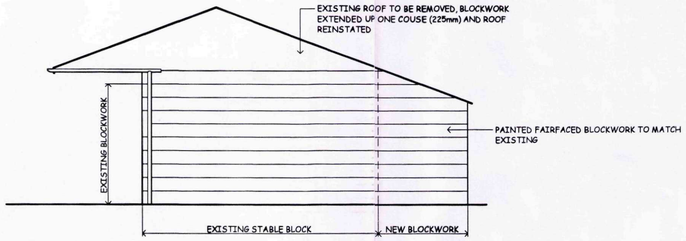


Proposed Side Elevation 1:50

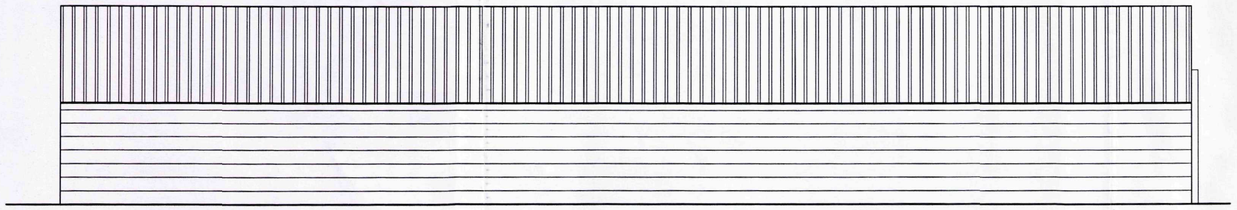


Proposed Rear Elevation 1:50

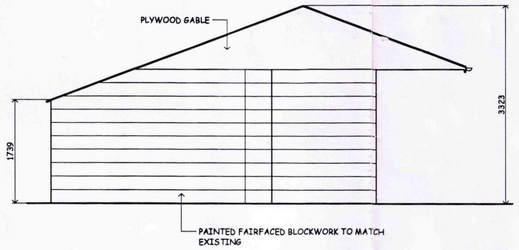


Proposed Side Elevation 1:50

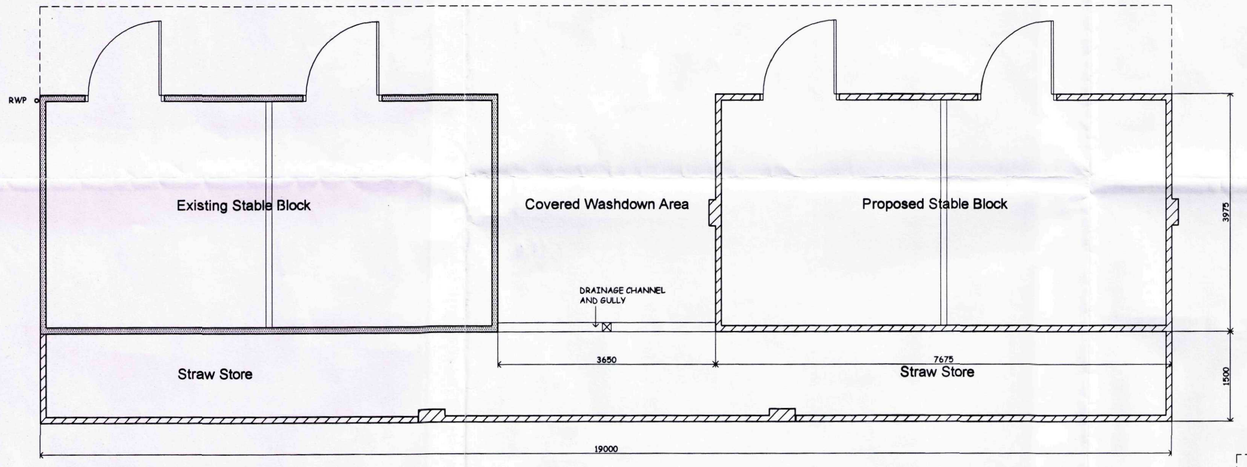


Proposed Plan

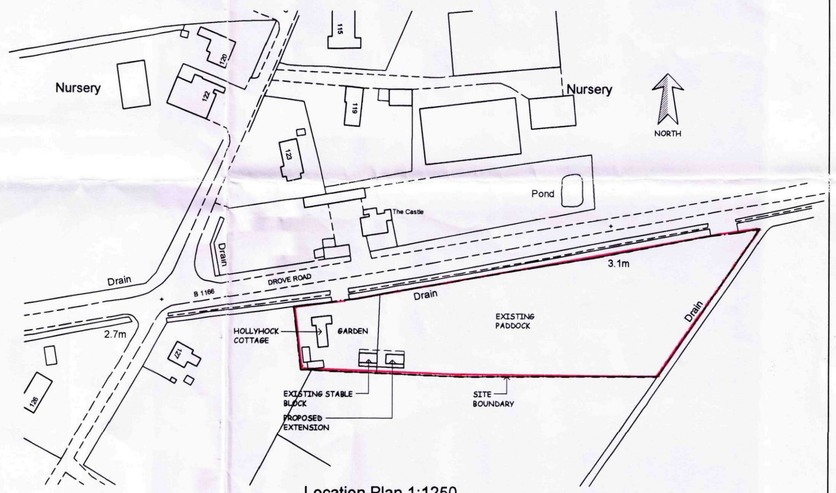

Location Plan 1:1250

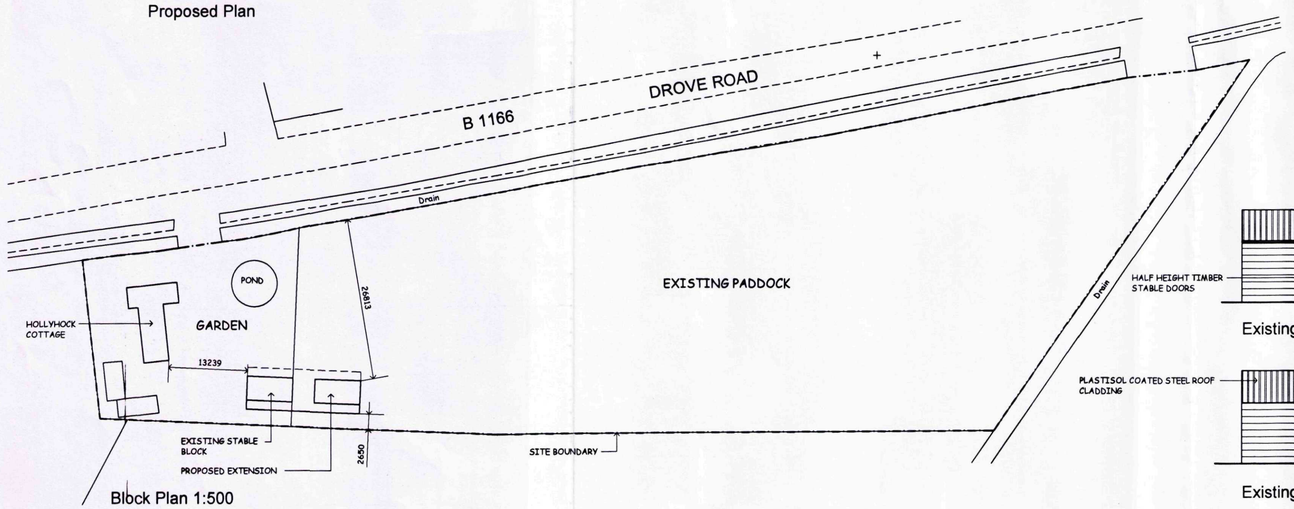


Block Plan 1:500

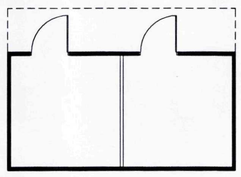


Existing Plan 1:100

Existing Front Elevation 1:100

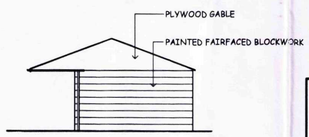

Existing Side Elevation 1:100

Existing Rear Elevation 1:100

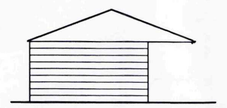

Existing Side Elevation 1:100

NOTES

1. Do not scale this drawing Only figured dimensions shall be used.
2. All discrepancies to be refered to the Architect before commencing.
3. This drawing is copyright

SHDC
Planning & Development
24 FEB 2009
Ref: 0126/09

DETERMINED PLAN

Le Sage ASSOCIATES
CHARTERED ARCHITECTS
40 BRIDGE STREET DEEPING ST. JAMES
PETERBOROUGH PE6 8HA
TEL. (01778) 344200 FAX. (01778) 344391

PROJECT
Proposed Extension to Stable Block at, Hollyhock Cottage, Holbeach Drove.

CLIENT
Mr N Sellors

DRAWING
Proposed Plan & Elevations

DATE 05/02/2009
SCALE 1:50
DRAWING NO. 1649/01
REV.