
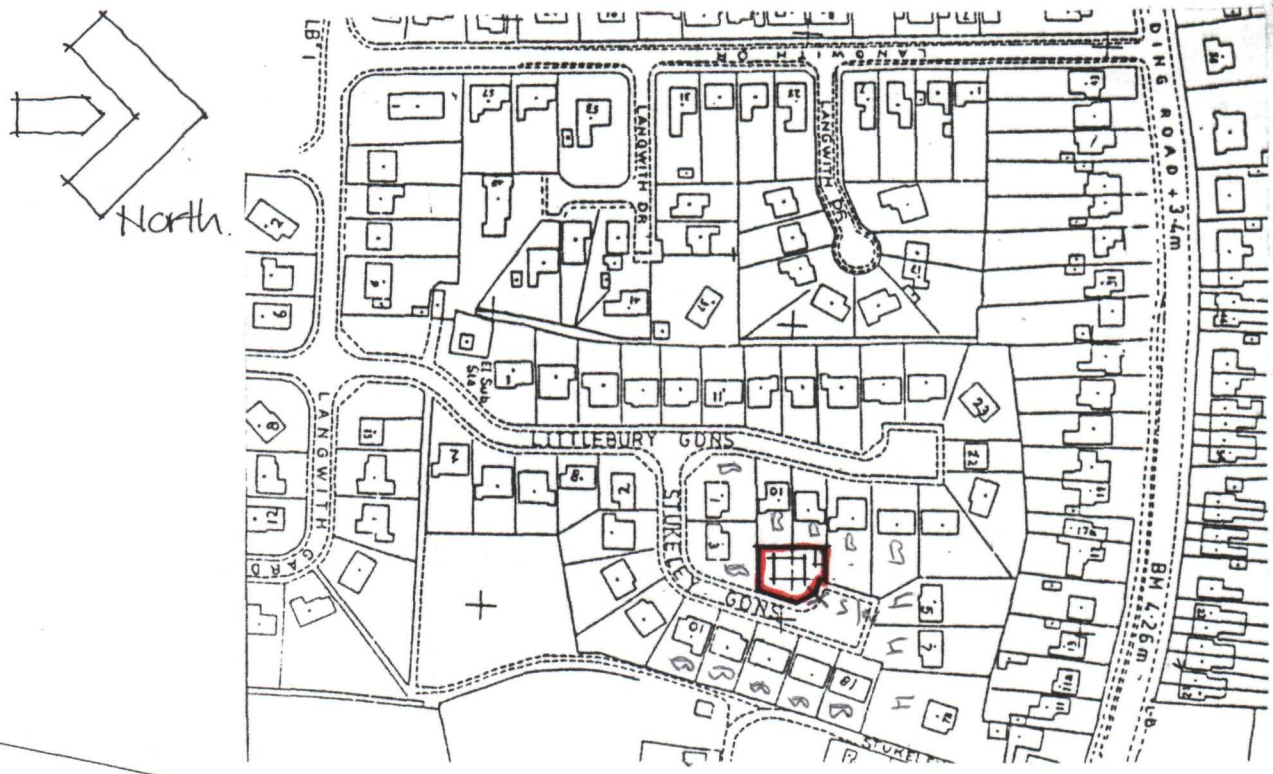


LOCATION PLAN
Scale 1:2500

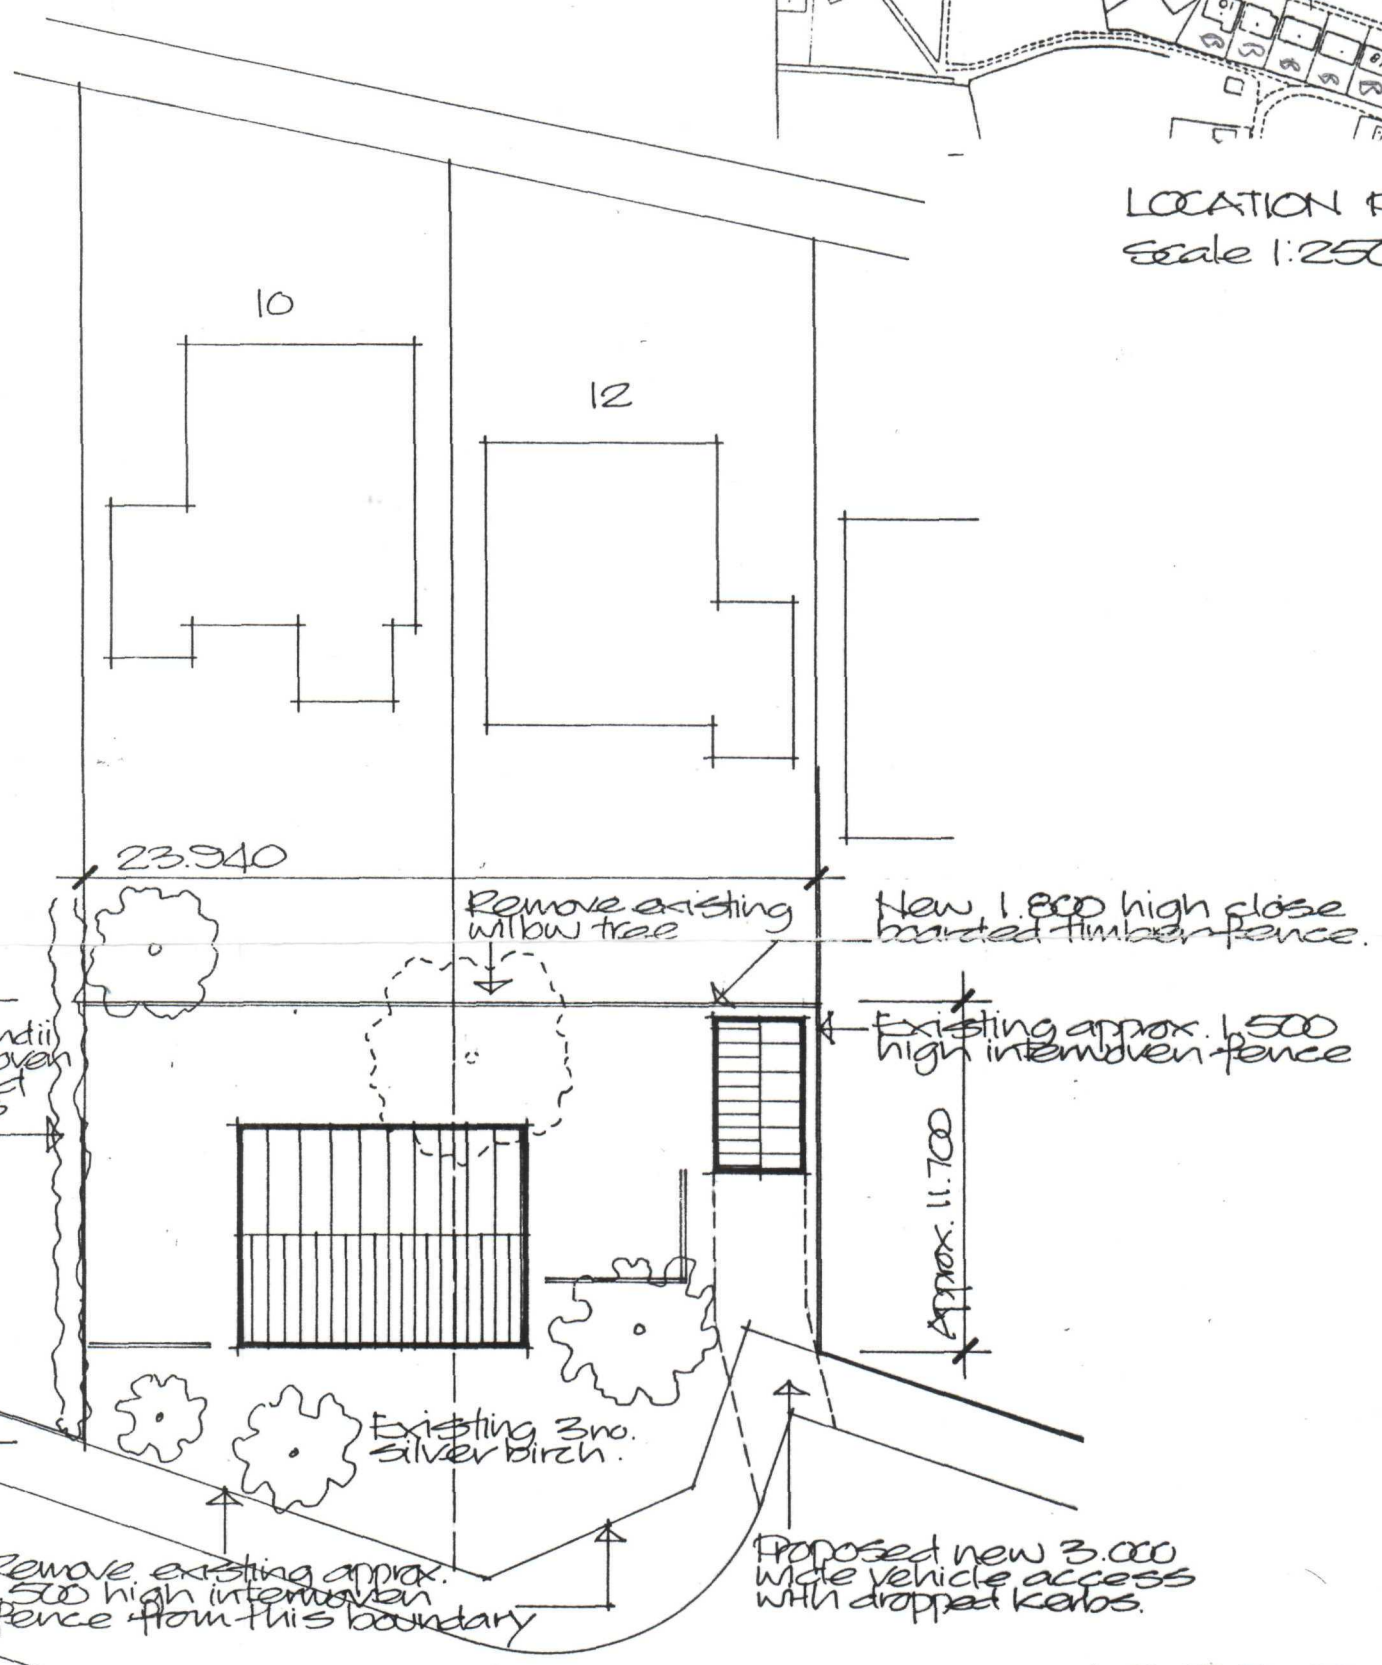

SITE PLAN
Scale 1:250

SOUTH HOLLAND DC
HOUSING & PLANNING
4 FEB 2000
Ref: 0129/00

LAYOUT OF PROPOSED BUILDING PLOT AT STUKELEY GARDENS AT REAR OF NUMBERS 10 & 12 LITTLEBURY GARDENS, HOLBEACH.

LONGSTAFF

CHARTERED SURVEYORS
AUCTIONEERS, VALUERS & ESTATE AGENTS

Jan 2000