
ALL DIMENSIONS AND SETTING OUT ARE TO BE VERIFIED ON SITE AND ALL DISCREPANCIES REFERRED TO THE ARCHITECT BEFORE WORK COMMENCES. ------ COPYRIGHT RESERVED

REV.	DATE	DESCRIPTION
-		

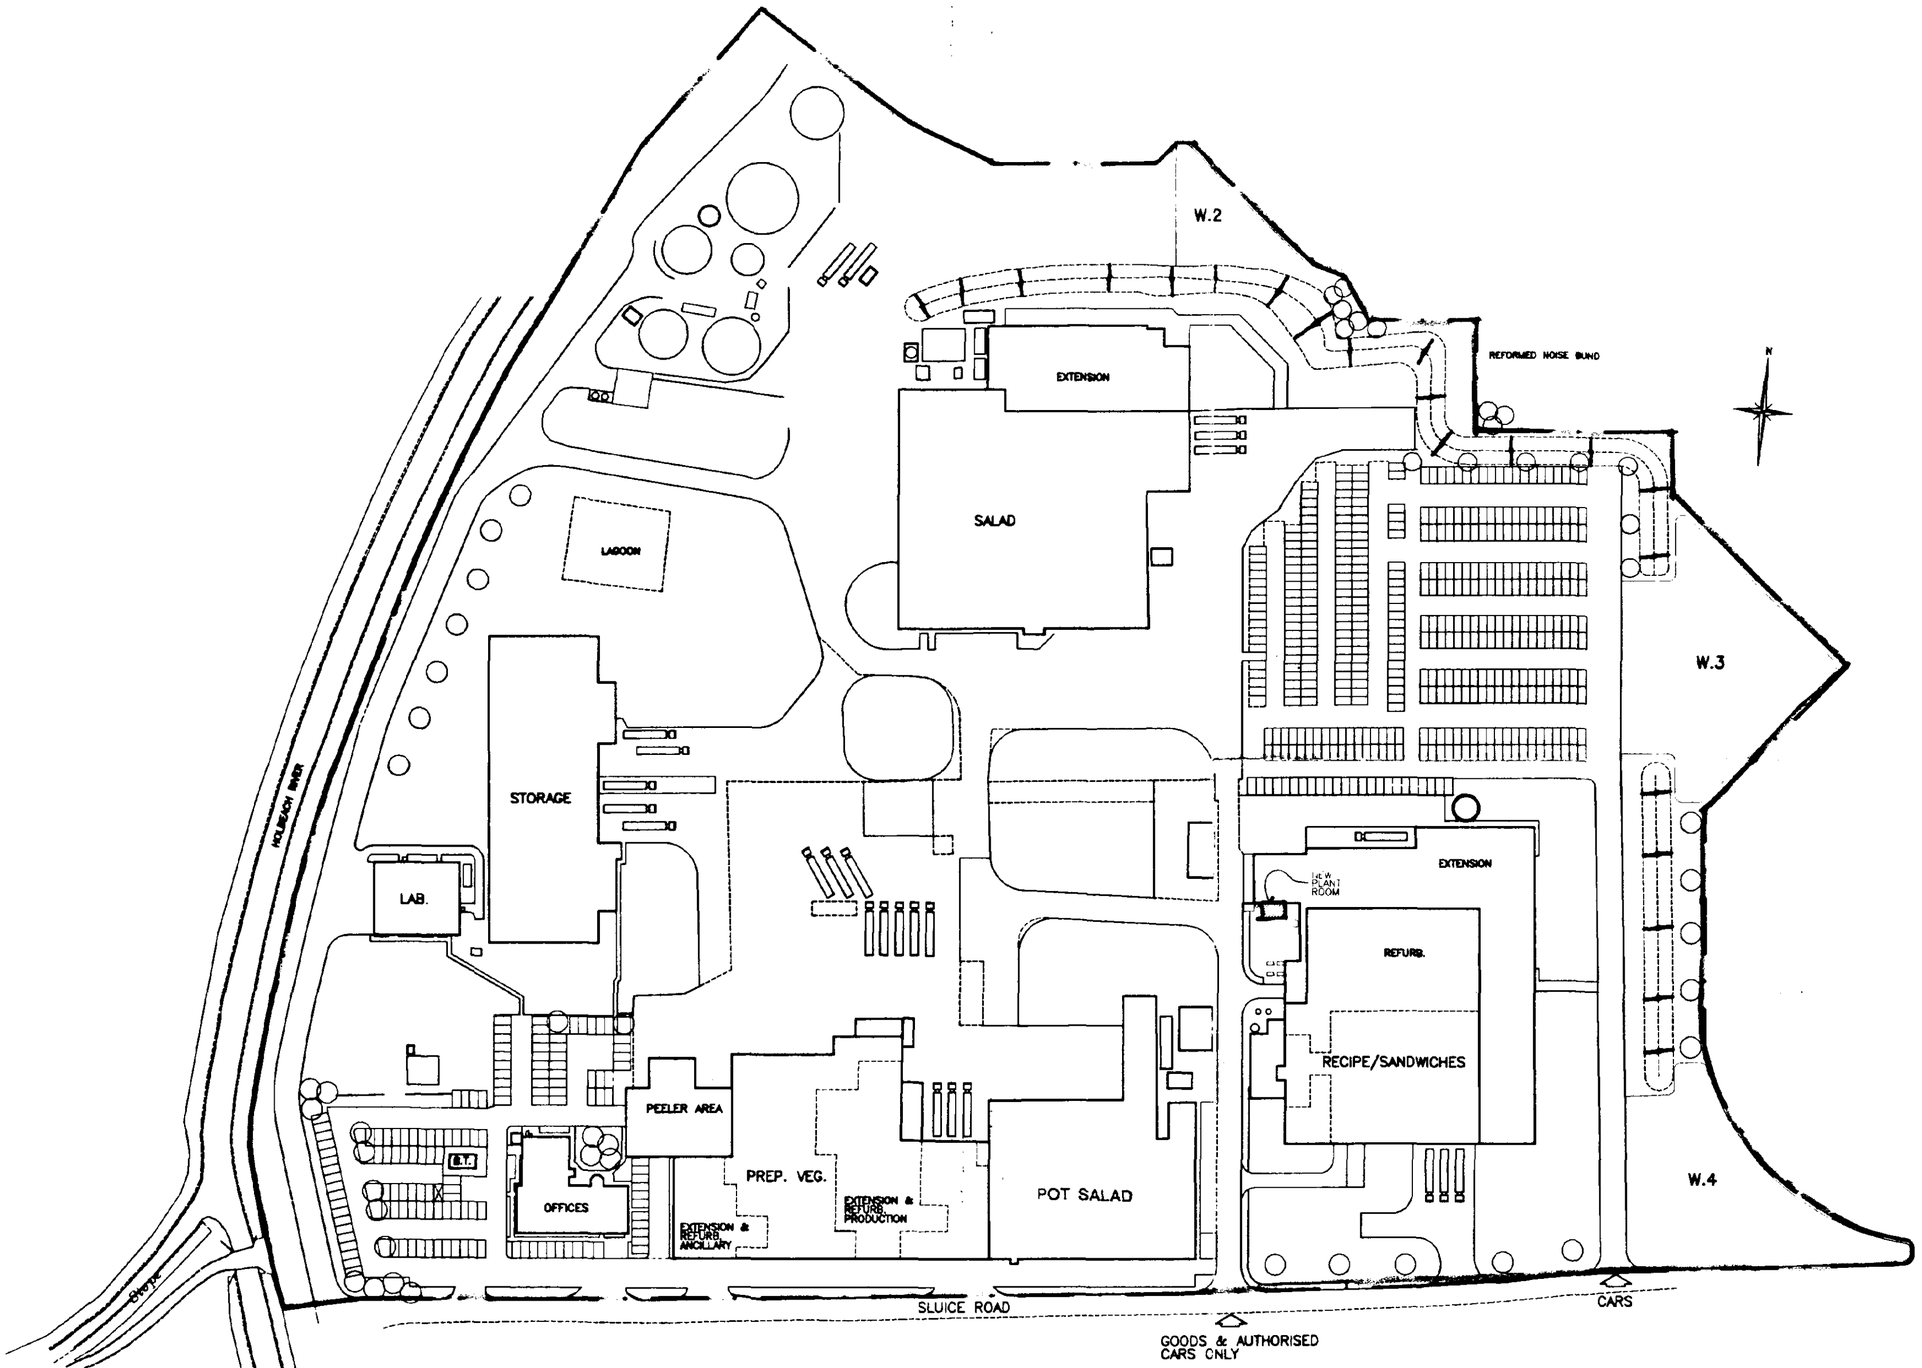

DETERMINED PLAN

SOUTH HOLLAND DC
HOUSING & PLANNING
15 FEB 1999
Ref: 0130/99

client

Tinsley Foods

project

NEW PLANT ROOM
RECIPE/SANDWICH FACILITY
HOLBEACH ST. MARKS

drawing

SITE PLAN
-

scale	date	drawn	checked
1:1250	FEB 99	JMR	CPD

drawing no. 5499T/13


revision -

JOHN ROBERTS ARCHITECTS LIMITED
ARCHITECTS DESIGN AND PLANNING CONSULTANTS


1 James Street Lincoln LN2 1QD Tel 01522 533441 Fax 01522 512888

ALL DIMENSIONS AND SETTING OUT ARE TO BE VERIFIED ON SITE AND ALL DISCREPANCIES REFERRED TO THE ARCHITECT BEFORE WORK COMMENCES — COPYRIGHT RESERVED


REV	DATE	DESCRIPTION
A.	2.2.99	MODIFIED AND ADDITIONAL NOTATION ETC. ADDED.
B.	22.2.99	MODIFIED AND ADDITIONAL NOTATION ETC. ADDED.
C.	16.3.99	FLUES (CHIMNEYS) INCREASED IN HEIGHT TO 11.000 METRES.

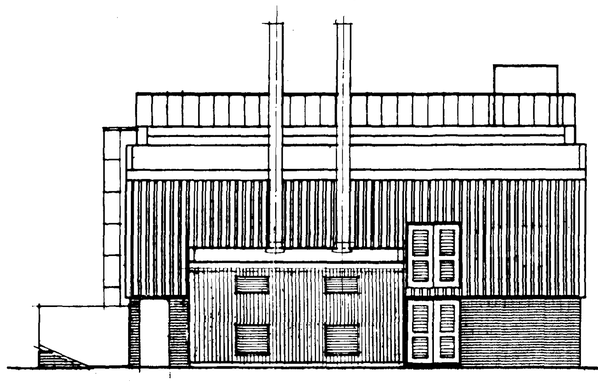


SOUTH ELEVATION

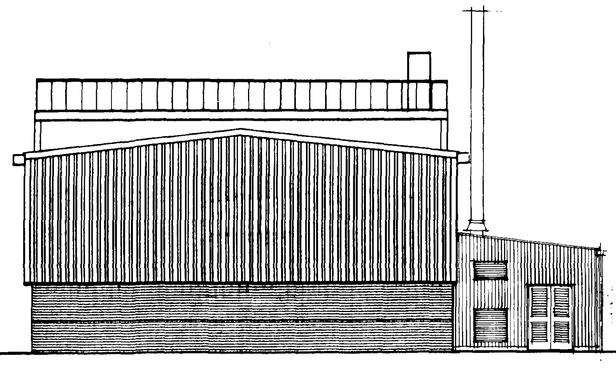

WEST ELEVATION

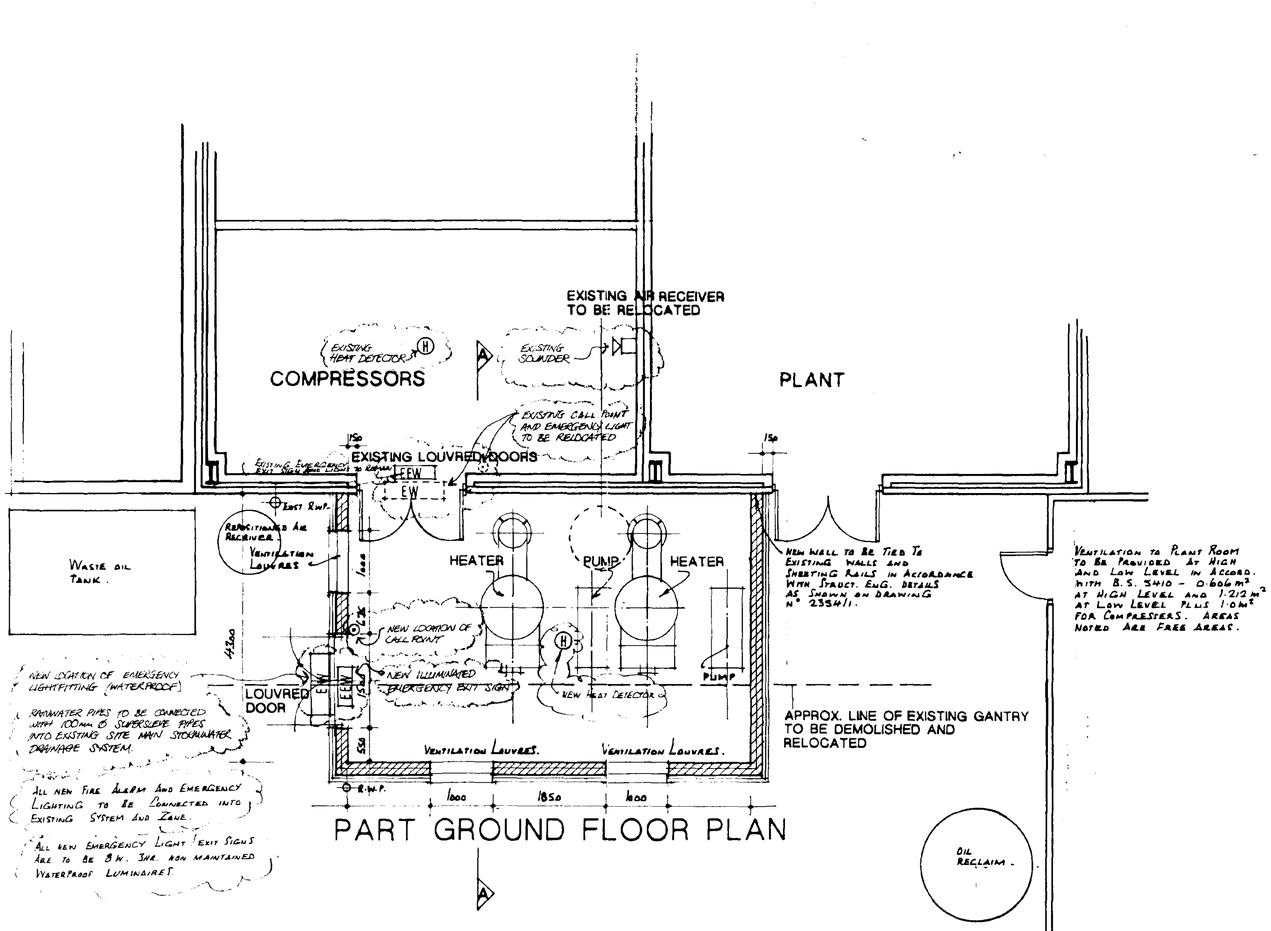

PART GROUND FLOOR PLAN

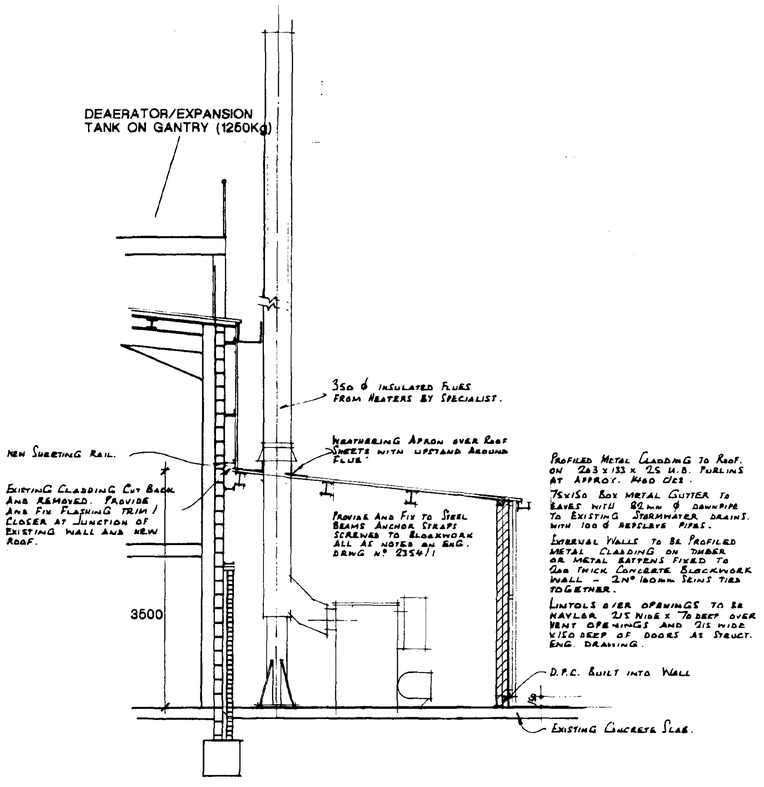

SECTION A-A

DETERMINED PLAN

SOUTH HOLLAND DC HOUSING & PLANNING
29 MAR 1999
0130/99

client

TINSLEY FOODS LTD

project

FIRE REINSTATEMENT RECIPE/SANDWICH FACTORY

drawing

THERMAL FLUID HEATERS BUILDING

scale	date	drawn	checked
1:50 1:100	JAN 99	GM	RO

drawing no: 5499T/11

revision: C.

JOHN ROBERTS ARCHITECTS LIMITED
ARCHITECTS DESIGN AND PLANNING CONSULTANTS
1 James Street Lincoln LN2 1QD Tel. 01522 533441 Fax 01522 512698