

Front Elevation
1:50 @ A3

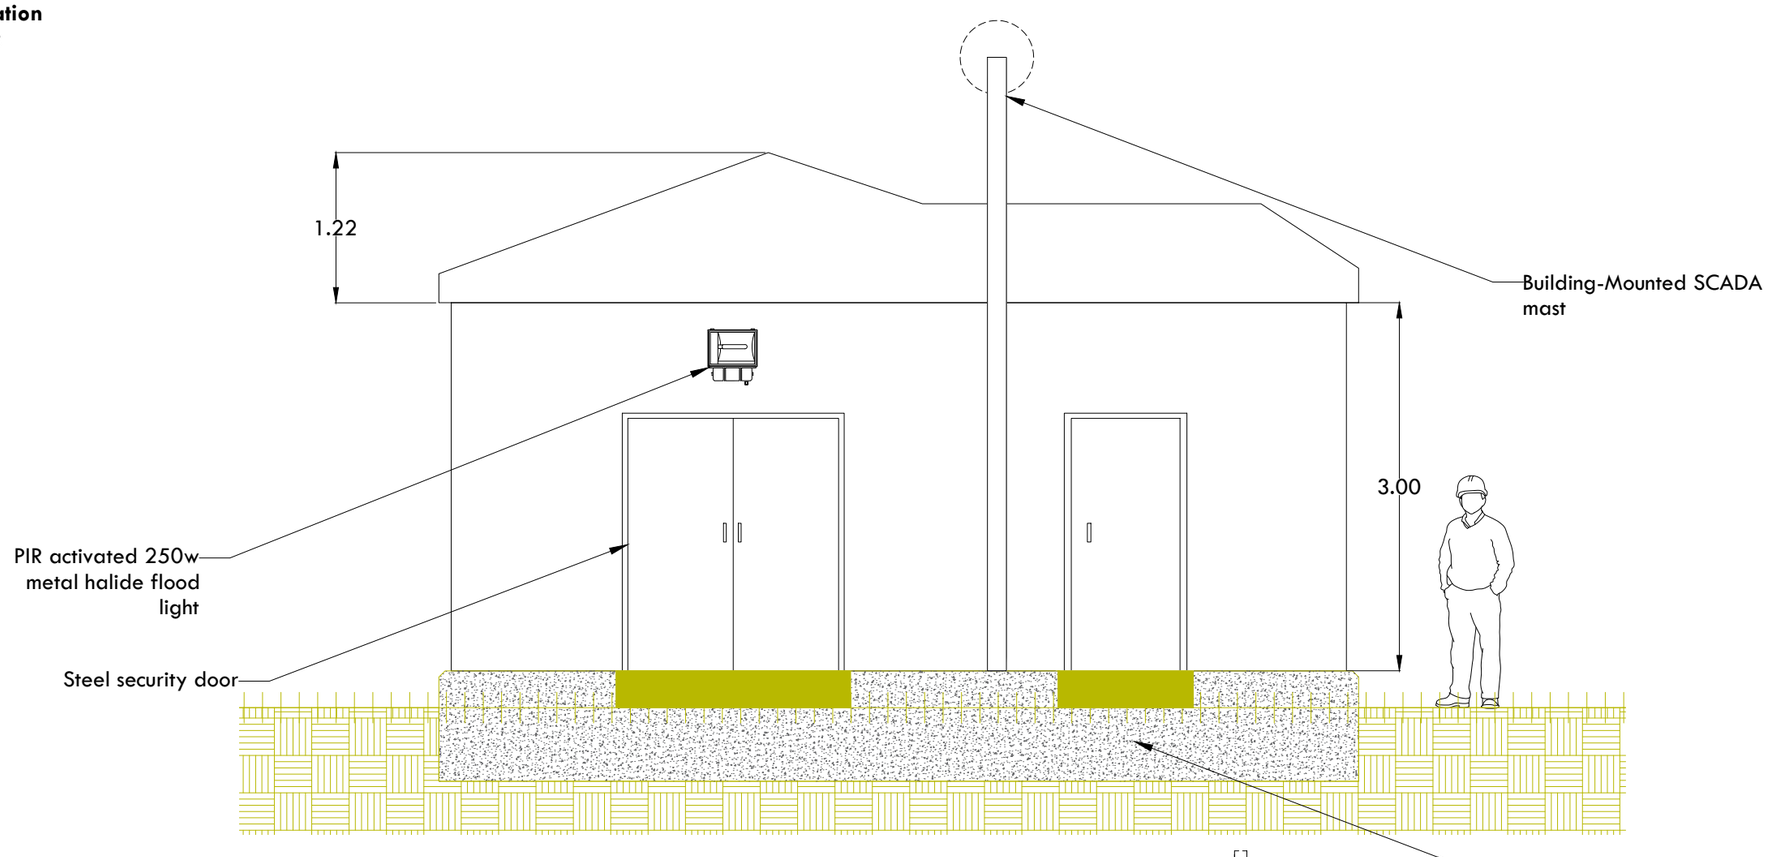

Side Elevation
1:50@ A3

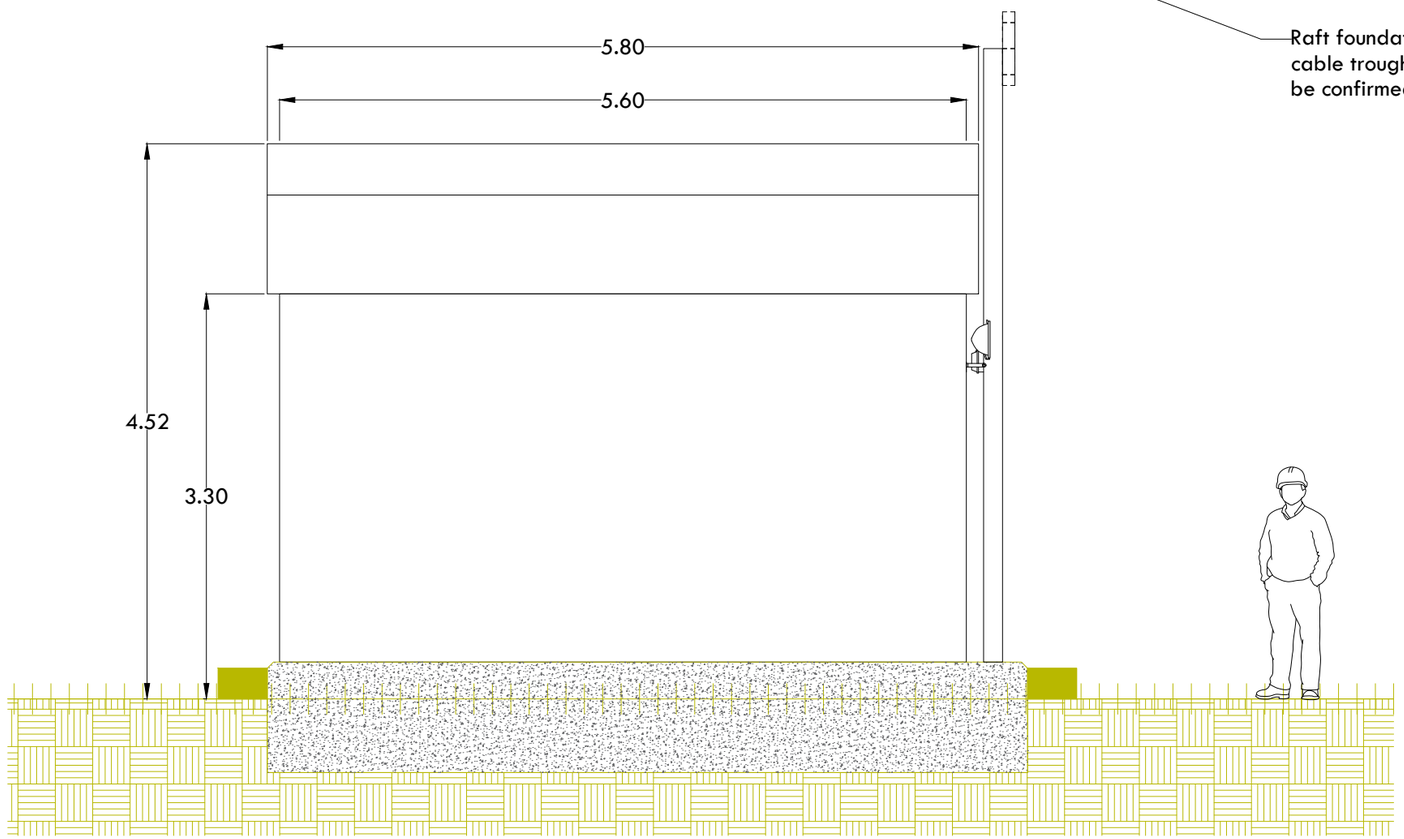

ONLY PRINT THIS DRAWING IF YOU REALLY NEED TO!

NOTES

1. DO NOT SCALE. Use annotated measurements only
2. NOT FOR CONSTRUCTION
3. Dimensions in metres (unless otherwise noted)
4. Foundation (including raised floor) and detailing subject to detailed design
5. Design based on Western Power Distribution GA drawing GCS0019-1
6. Building design is based on a brick/block construction with pitched roof. Exterior finish TBC and approved by DNO. An alternative building design would be to use a prefabricated insulated GRP building with a shallow pitch GRP roof.
7. Subject to design approval by DNO
8. Internal fitout to include marine ply boarding covering insulation (spec TBC), frost/anti-condensation heaters, small power and internal lighting
9. External lighting over entrances to be PIR controlled

LEGEND

Rev	Date	Comment	Drwn	Chkd	Apvd
A	09/09/22	Issued for planning	CD	JC	JC

Project: Boston Solar
Site: Holbeach Bank, Holbeach
Client: AUK PE12 LIMITED

Plan & Elevations


DNO Control and Metering Room

Drawing Status: PLANNING
Sheet: 1 of 3
Drawing No.: 1386-126
Issue: A
Scale: 1:50
Paper Size: ISO A3

CLENDON ARCHITECTURE Ltd
1 Bar Ln
York
YO1 6JU
TEL: 01904 341408
EMAIL: enquiries@clendon.co.uk

COOPER ENERGY ENGINEERING Ltd
Oundle Wharf
Station Road, Oundle
Peterborough
PE8 4DE
TEL: 01933 712341
EMAIL: Info@CooperEE.com

Rear Elevation
1:50 @ A3

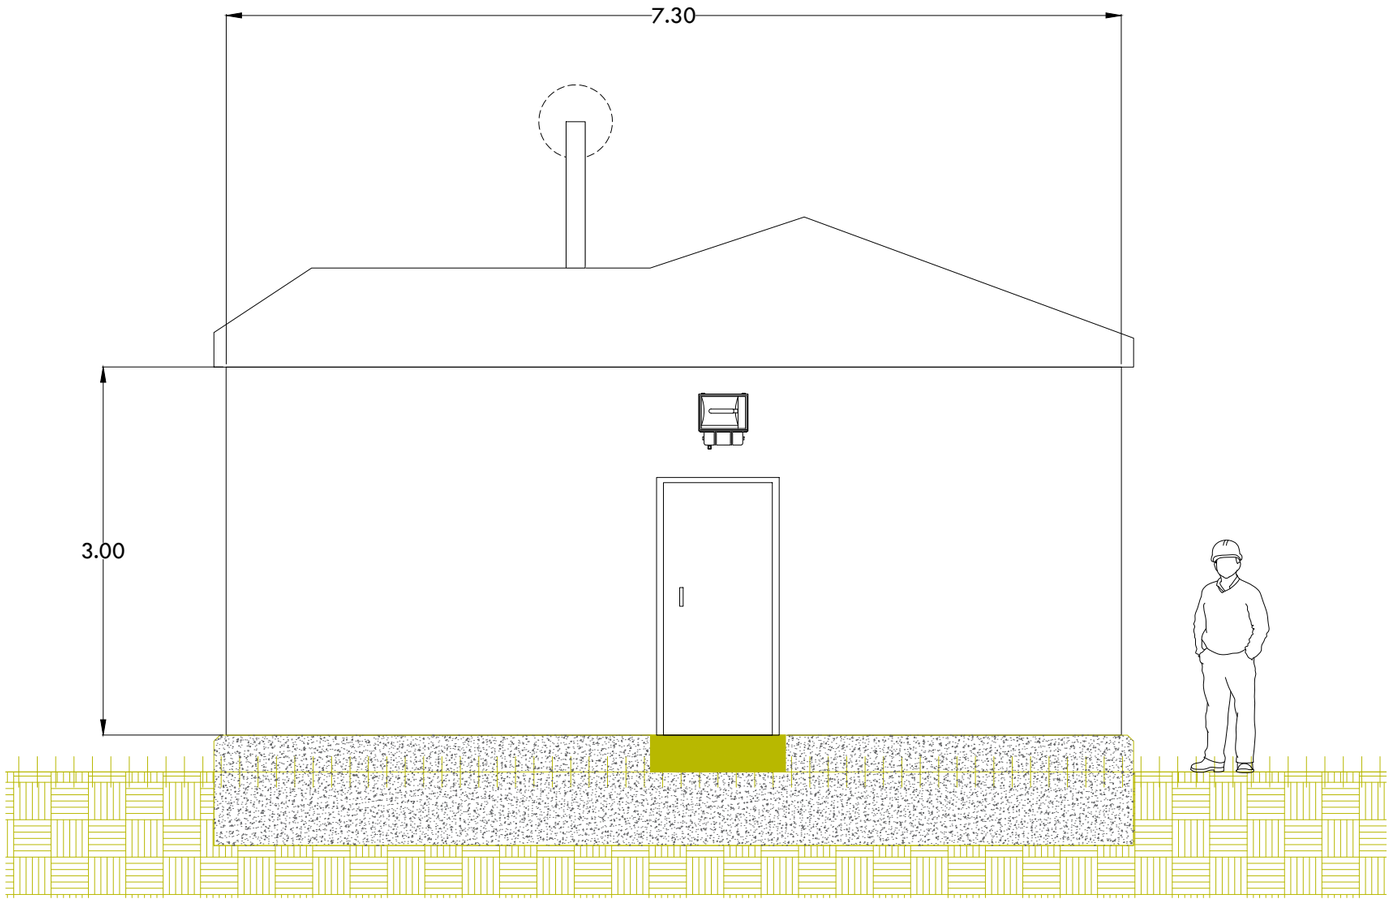

NOTES

1. DO NOT SCALE. Use annotated measurements only
2. NOT FOR CONSTRUCTION
3. Dimensions in metres (unless otherwise noted)
4. Foundation (including raised floor) and detailing subject to detailed design
5. Design based on Western Power Distribution GA drawing GCS0019-1
6. Building design is based on a brick/block construction with pitched roof. Exterior finish TBC and approved by DNO. An alternative building design would be to use a prefabricated insulated GRP building with a shallow pitch GRP roof.
7. Subject to design approval by DNO
8. Internal fitout to include marine ply boarding covering insulation (spec TBC), frost/anti-condensation heaters, small power and internal lighting
9. External lighting over entrances to be PIR controlled

LEGEND

Rev	Date	Comment	Drwn	Chkd	Apvd
A	09/09/22	Issued for planning	CD	JC	JC

Project: Boston Solar
Site: Holbeach Bank, Holbeach
Client: AUK PE12 LIMITED

Plan & Elevations

DNO Control and Metering Room

Drawing Status: PLANNING

Sheet: 2 of 3
Scale: 1:50
Drawing No.: 1386-126
Issue: A

Paper Size: ISO A3

CLENDON ARCHITECTURE Ltd
1 Bar Ln
York
YO1 6JU


TEL: 01904 341408
EMAIL: enquiries@clendon.co.uk

COOPER ENERGY ENGINEERING Ltd
Oundle Wharf
Station Road, Oundle
Peterborough
PE8 4DE

TEL: 01933 712341
EMAIL: Info@CooperEE.com

ONLY PRINT THIS DRAWING IF YOU REALLY NEED TO!

Plan
1:50 @ A3

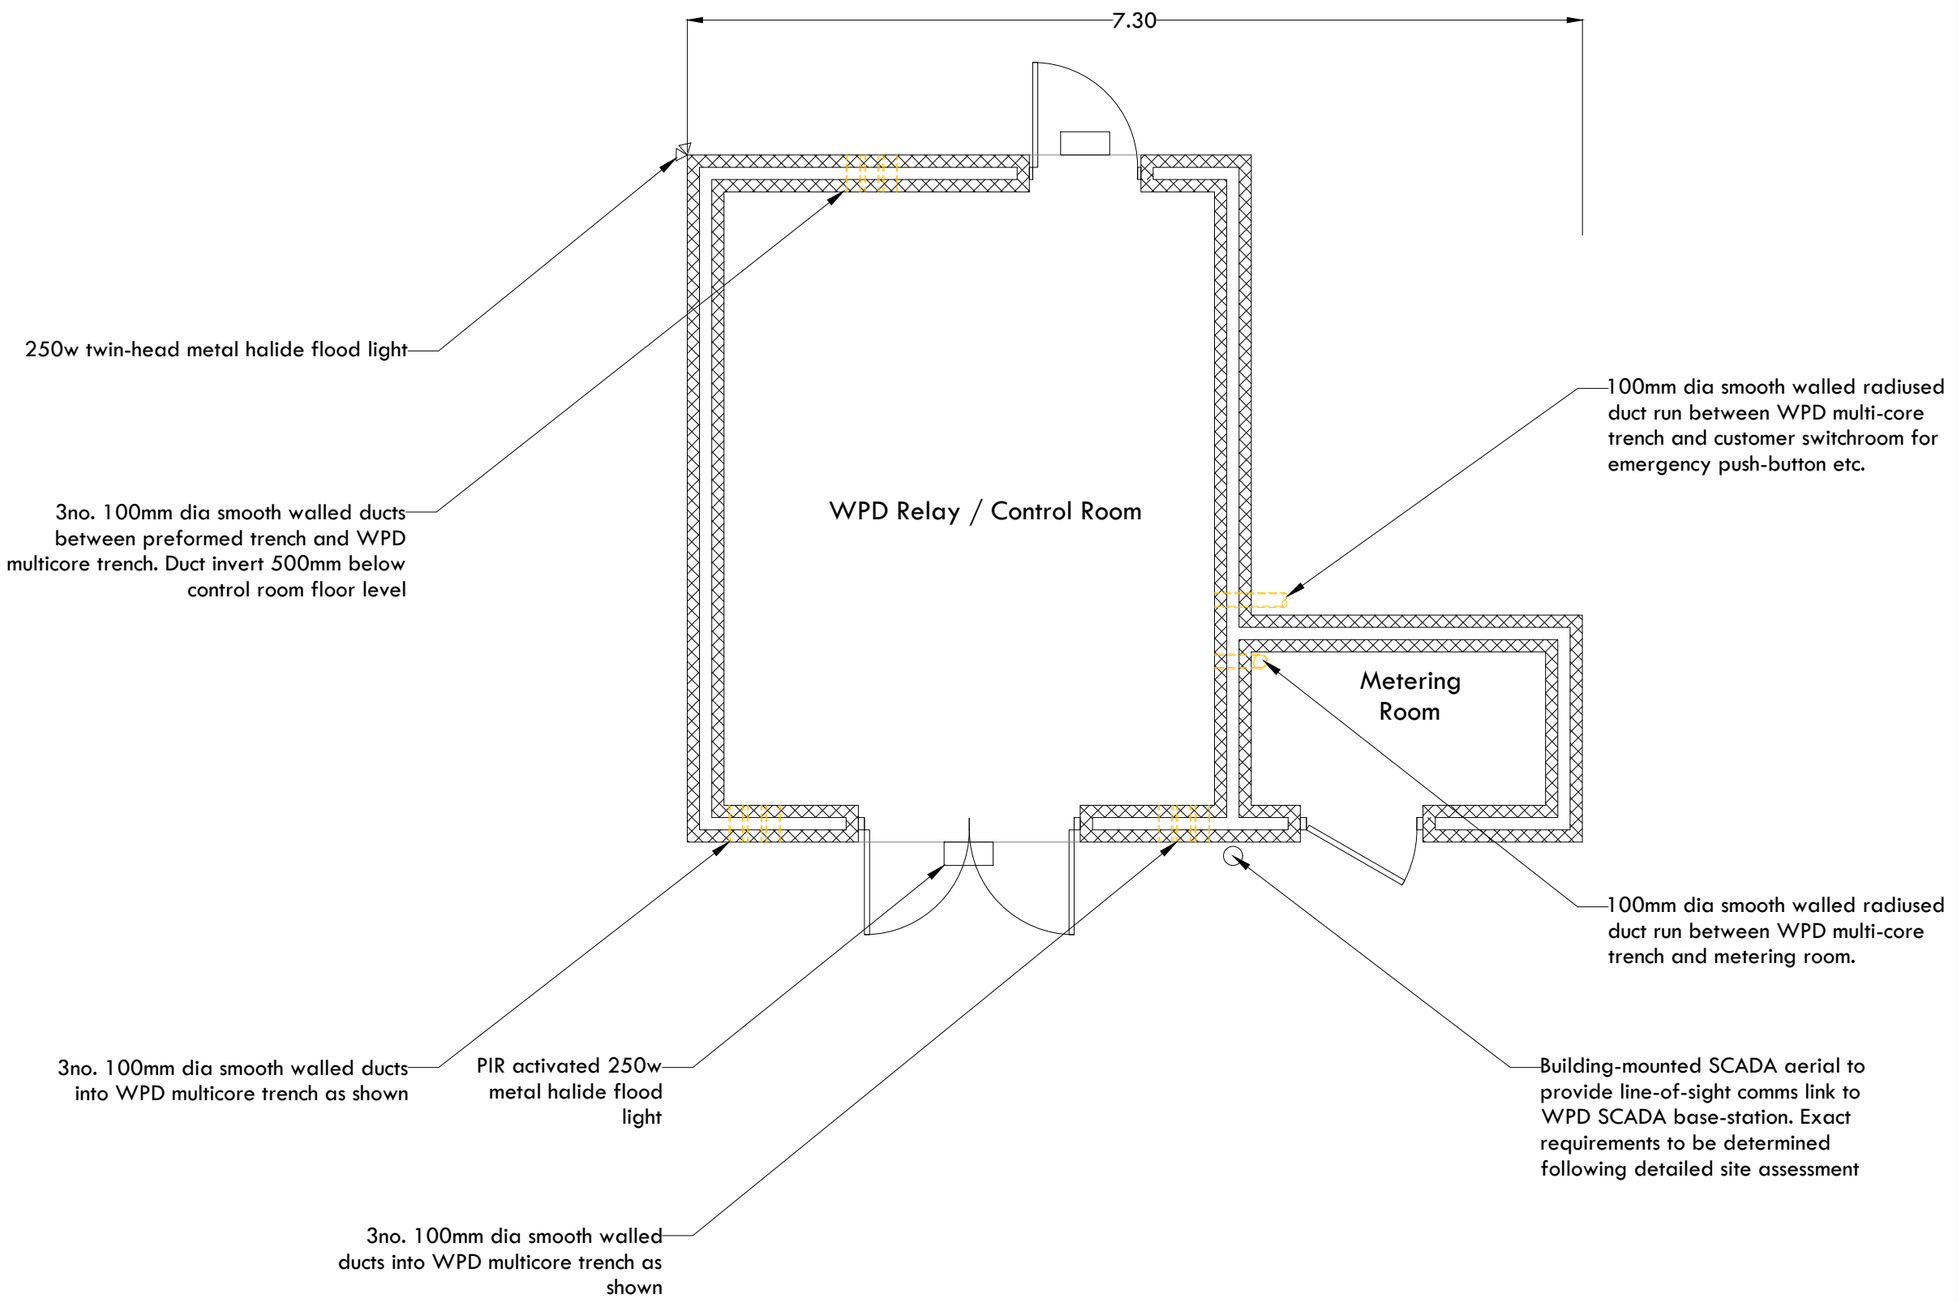

ONLY PRINT THIS DRAWING IF YOU REALLY NEED TO!

NOTES

1. DO NOT SCALE. Use annotated measurements only
2. NOT FOR CONSTRUCTION
3. Dimensions in metres (unless otherwise noted)
4. Foundation (including raised floor) and detailing subject to detailed design
5. Design based on Western Power Distribution GA drawing GCS0019-1
6. Building design is based on a brick/block construction with pitched roof. Exterior finish TBC and approved by DNO. An alternative building design would be to use a prefabricated insulated GRP building with a shallow pitch GRP roof.
7. Subject to design approval by DNO
8. Internal fitout to include marine ply boarding covering insulation (spec TBC), frost/anti-condensation heaters, small power and internal lighting
9. External lighting over entrances to be PIR controlled

LEGEND

Rev	Date	Comment	Drwn	Chkd	Apvd
A	09/09/22	Issued for planning	CD	JC	JC

Project	Boston Solar
Site	Holbeach Bank, Holbeach
Client	AUK PE12 LIMITED

Plan & Elevations

DNO Control and Metering Room

Drawing Status	PLANNING		
Sheet	3 of 3	Drawing No.	Issue
Scale	1:50	1386-126	A

Paper Size: ISO A3

CLENDON ARCHITECTURE Ltd
1 Bar Ln
York
YO1 6JU
TEL: 01904 341408
EMAIL: enquiries@clendon.co.uk

COOPER ENERGY ENGINEERING Ltd
Oundle Wharf
Station Road, Oundle
Peterborough
PE8 4DE
TEL: 01933 712341
EMAIL: Info@CooperEE.com