

PROPOSED FRONT ELEVATION
SCALE 1:50




PROPOSED SIDE ELEVATION
SCALE 1:50




PROPOSED REAR ELEVATION
SCALE 1:50

MATERIALS
FACING BRICKS TO MATCH EXISTING


ROOF TILES TO MATCH EXISTING

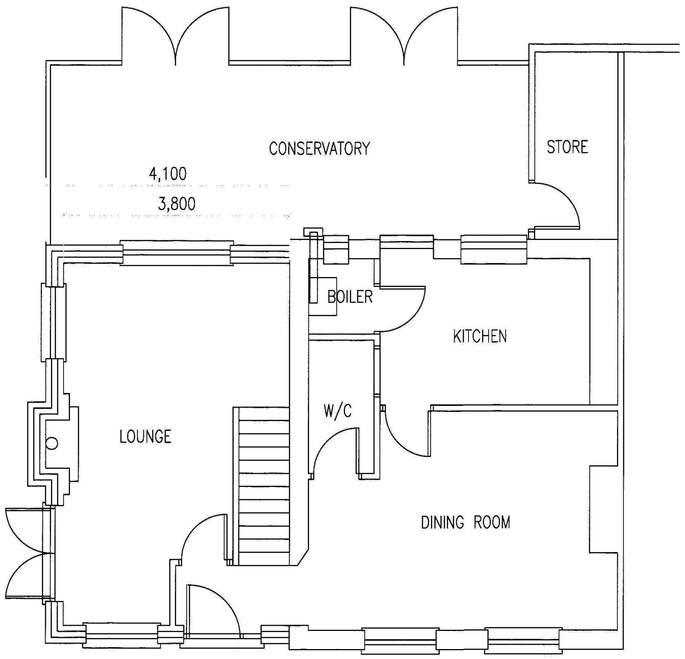


PROPOSED GROUND FLOOR PLAN
SCALE 1:50

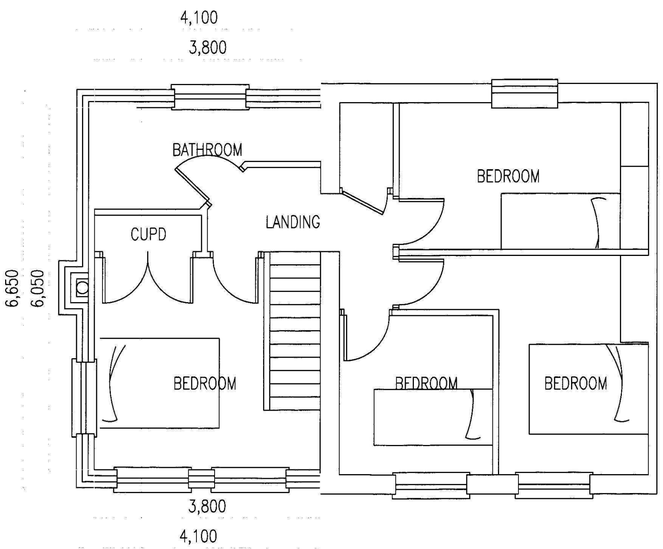

PROPOSED FIRST FLOOR PLAN
SCALE 1:50

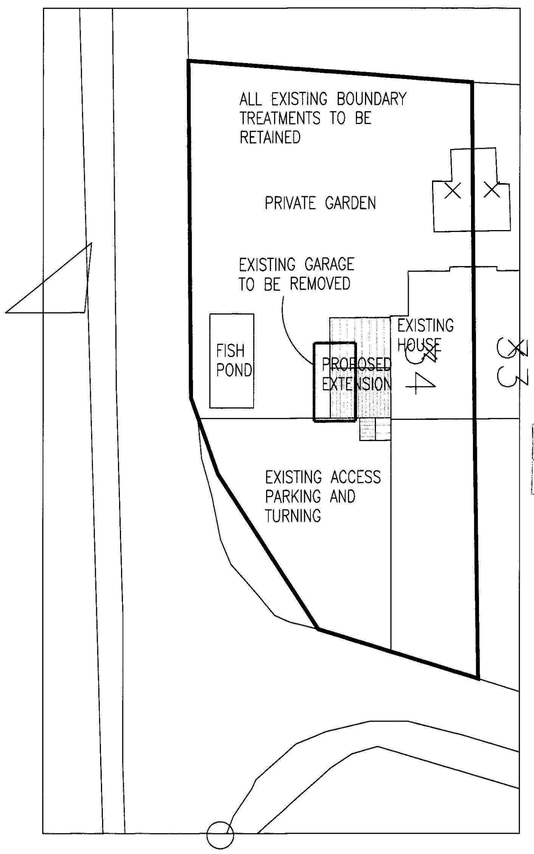

BLOCK PLAN
SCALE 1:200

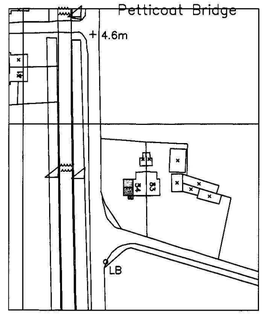

LOCATION PLAN
SCALE 1:1250

SHDC
Planning & Development
12 APR 2011
Ref:

AMENDED PLAN
Ref. A1

Building Design Awards
Winner Heritage award 2010
for Conversion or Renovation
Finalist 2010
for Conversion or Renovation
Highly commended 2009
Heritage award New Build
Design and Construction award
2010

Rev	Purpose	By	Date
-	-	-	-

DBDS

DAVID BROKER DESIGN SERVICES
t/a
CONCEPT 2000
DESIGN AND DEVELOPMENT
LTD
ESTABLISHED 1975

ARCHITECTURAL TECHNICIANS
DANEBROOKS HOUSE STATION ROAD
WISBECH ST MARY
WISBECH CAMBS.PE13 4RW
Telephone 01945410421
Facsimile 01945410450
E-mail david.broker@tiscali.com

Client:	A. HORROX		
Drawing No:	1517		
Project:	PROPOSED 2-STOREY EXTENSION		
Site:	34 KEIGHTLEY ROAD SAXACRE HEAD SPALDING		
Postcode:	PE12 8BE	Drawn: DB	Checked: -
Scale:	1:50 @ A1	Date: JAN 11	Revision No: -

DO NOT SCALE FROM THIS DRAWING - All dimensions to be verified on site - This drawing and design remains the copyright of David Broker and may not be reproduced without permission. David Broker or Concept 2000 will not be held responsible for any construction works undertaken prior to approval or before approved plans are issued - Any alterations to details or specifications may invalidate the approval and incur significant additional costs.