

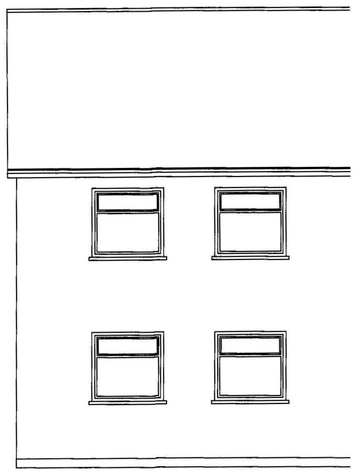



EXISTING FRONT ELEVATION
SCALE 1:50

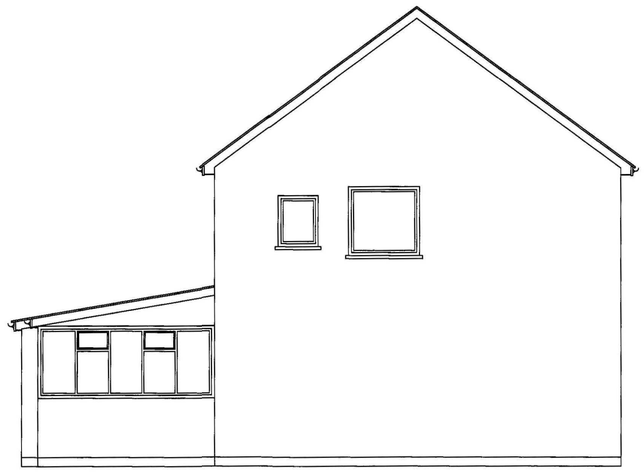


EXISTING SIDE ELEVATION
SCALE 1:50

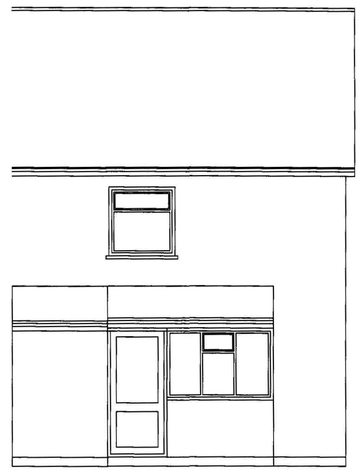

EXISTING REAR ELEVATION
SCALE 1:50

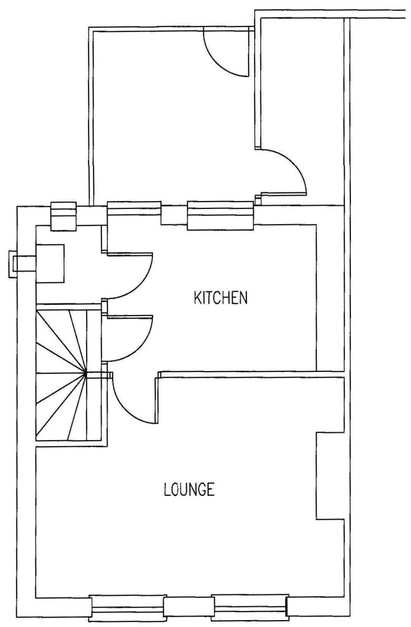

EXISTING GROUND FLOOR PLAN
SCALE 1:50

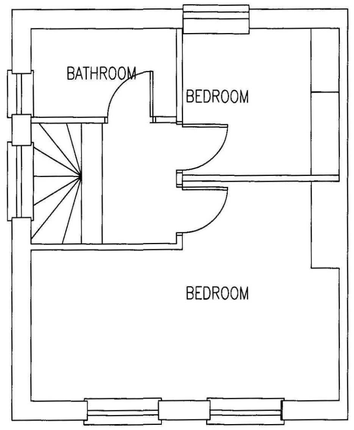

EXISTING FIRST FLOOR PLAN
SCALE 1:50

SHDC
Planning & Development
23 FEB 2011
Ref: S/1364

Building Design Awards
Heritage award 2010
for Conversion or Renovation
2010
for Conversion or Renovation
2009
Heritage award New Build
Design and Construction award
2010

Rev	Purpose	By	Date
-	-		

DBDS

DAVID BROKER DESIGN SERVICES
is
CONCEPT 2000
DESIGN AND DEVELOPMENT
LTD
ESTABLISHED 1975

ARCHITECTURAL TECHNICIANS
DANBROOKE HOUSE STATION ROAD
WISBECH ST MARY
WISBECH CAMBS.PE13 4RW
Telephone 01945410421
Facsimile 01945410460
E-mail david.broker@btinternet.com

Client: A. HORROX


Drawing No: 1517

Project: PROPOSED 2-STOREY EXTENSION

Site: 34 KEIGHTLEY ROAD
SARACENS HEAD
SPALDING

Postcode:	PE12 8BE	Drawn:	DB	Checked:	-
Scale:	1:50 @ A1	Date:	JAN 11	Revision No:	-

DO NOT SCALE FROM THIS DRAWING - All dimensions to be verified on site - This drawing and design remains the copyright of David Broker and may not be reproduced without permission. David Broker or Concept 2000 will not be held responsible for any construction works undertaken prior to approval or before approved plans are issued - Any alterations to details or specifications may invalidate the approval and incur significant additional costs.

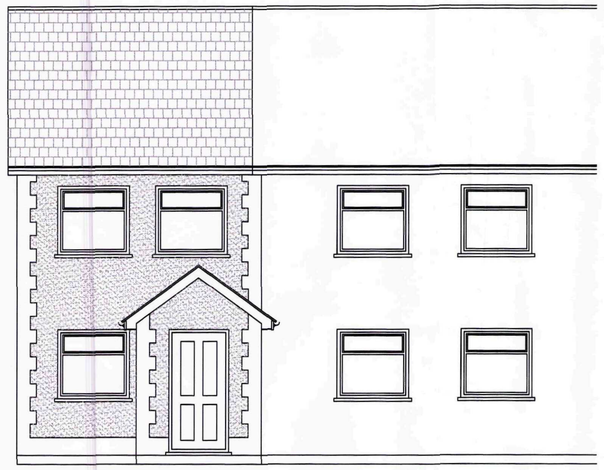

PROPOSED FRONT ELEVATION
SCALE 1:50




PROPOSED SIDE ELEVATION
SCALE 1:50




PROPOSED REAR ELEVATION
SCALE 1:50


MATERIALS
BRICK QUOINS TO MATCH EXISTING
RENDERED PANELS CREME
ROOF TILES TO MATCH EXISTING

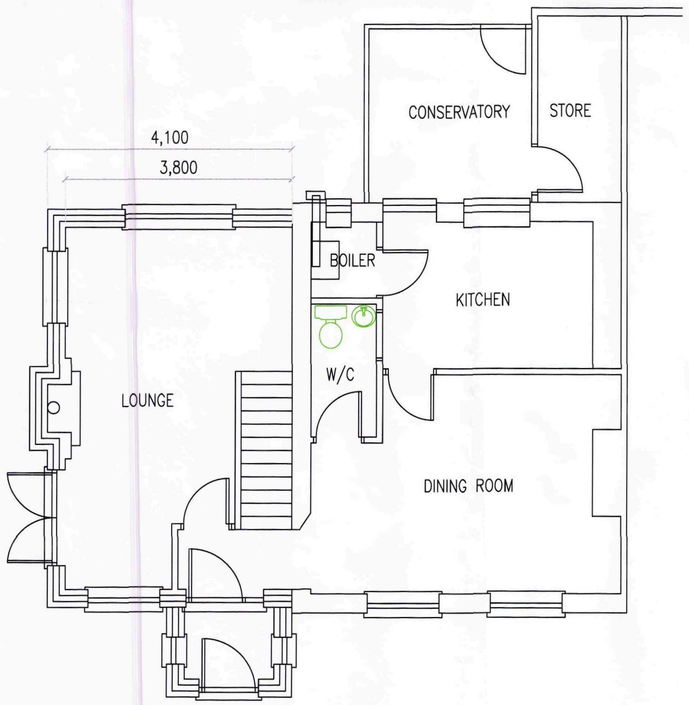


PROPOSED GROUND FLOOR PLAN
SCALE 1:50

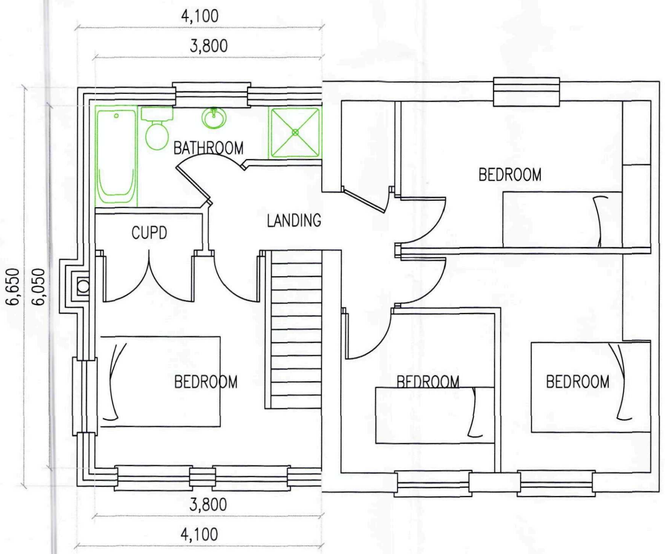

PROPOSED FIRST FLOOR PLAN
SCALE 1:50

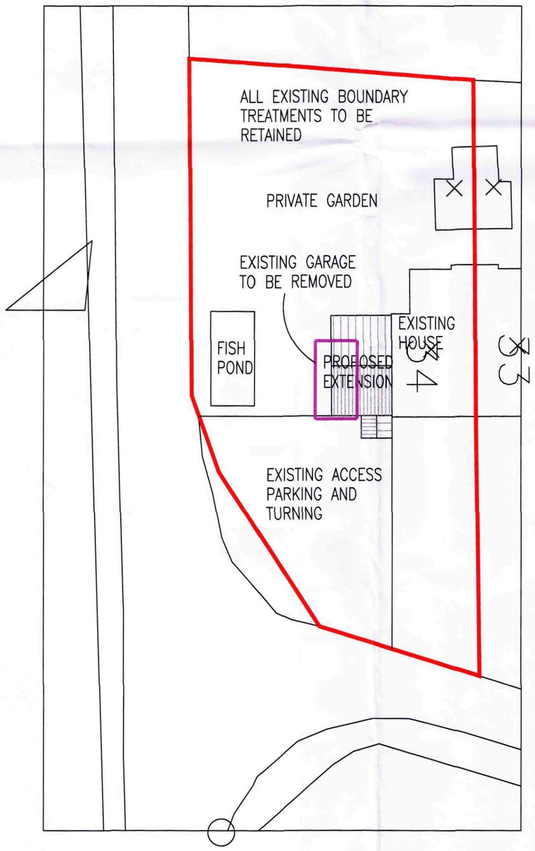

BLOCK PLAN
SCALE 1:200

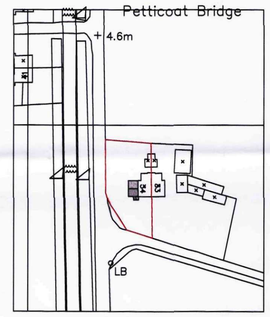

LOCATION PLAN
SCALE 1:1250

SHDC
Planning & Development
2 3 FEB 2011
Ref: 0136-11

Building Design Awards
Building Excellence in Fenland
Peterborough City Council

Winner, Heritage award 2010 for Conversion or Renovation
Highly commended 2010 for Conversion or Renovation
Highly commended 2009 Heritage award New Build
Design and Construction award 2010

Rev	Purpose	By	Date
-	-	-	-

DBDS

DAVID BROKER DESIGN SERVICES
to
CONCEPT 2000
DESIGN AND DEVELOPMENT
LTD
ESTABLISHED 1975

ARCHITECTURAL TECHNICIANS
DANBROOKE HOUSE STATION ROAD
WISBECH ST MARY
WISBECH CAMBS.PE13 4RW
Telephone: 01945410821
Facsimile: 01945410400
E-mail: david.broker@btinternet.com

Client:	A. HORROX
Drawing No:	1517
Project:	PROPOSED 2-STOREY EXTENSION
Site:	34 KEIGHTLEY ROAD SARACENS HEAD SPALDING
Postcode: PE12 8BE	Drawn: DB / Checked: -
Scale: 1:50 @ A1	Date: JAN 11 / Revision No: -

DO NOT SCALE FROM THIS DRAWING - All dimensions to be verified on site - This drawing and design remains the copyright of David Broker and may not be reproduced without permission. David Broker or Concept 2000 will not be held responsible for any construction works undertaken prior to approval or before approval plans are issued - Any alterations to details or specifications may invalidate the approval and incure significant additional costs.