

A1

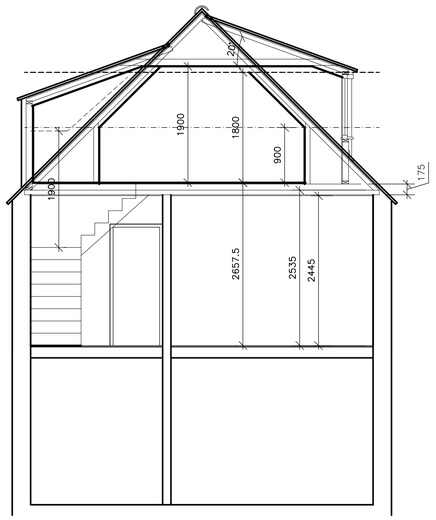


Proposed Section
Scale 1:50




Proposed Front Elevation
Scale 1:100

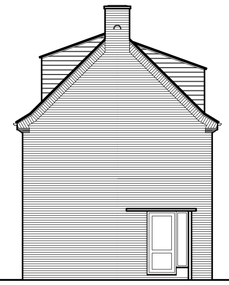


Proposed Side Elevation
Scale 1:100

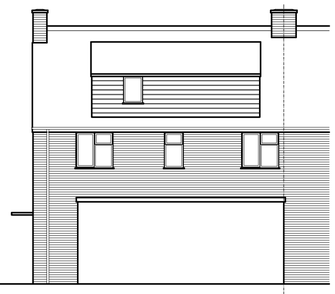

Proposed Rear Elevation
Scale 1:100

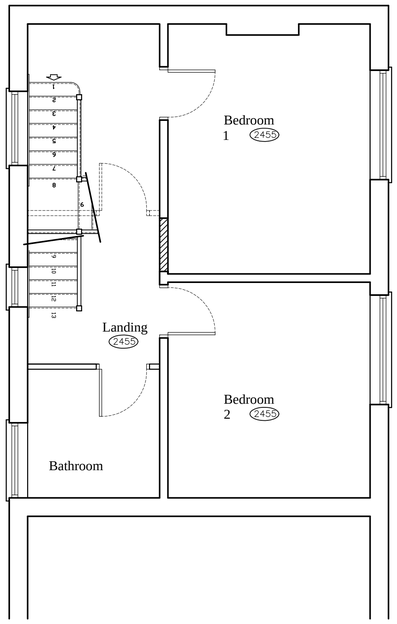

Proposed Plan
Scale 1:50

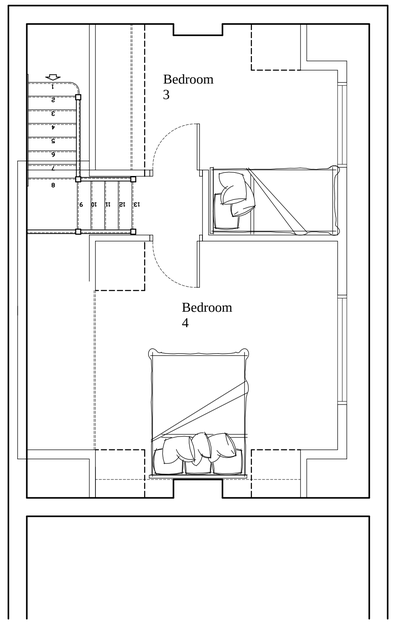

Proposed Attic Plan
Scale 1:50



Existing Block Plan
Scale 1:500

Client Mr C Newman	**Project** Proposed Attic Conversion 27 East Elloe Ave. Holbeach. Spalding. Lincolnshire.	**Title** Proposed Floor Plans & Elevation.	**Scale** 1:50, 1:100	**Date** Feb '16.	**Drawing No.** 3020 - 002 **Revision** .	© Design Copyright reserved. Written consent must be obtained before copying or re-producing this drawing. Do not scale this drawing, use figured dimensions only. Contractors are responsible for taking and checking site dimensions. Any discrepancy must be reported to the Architectural Technologist immediately.	REVISION / DESCRIPTION / MADE BY / DATE	**Orchard Design** Your Local Draghtsman Professional Service @ Reasonable Cost Planning & Building Regulations for ; Residential or Commercial New Builds, Alterations and Extensions, Conversions & Refurbishments