



Proposed rear Elevation

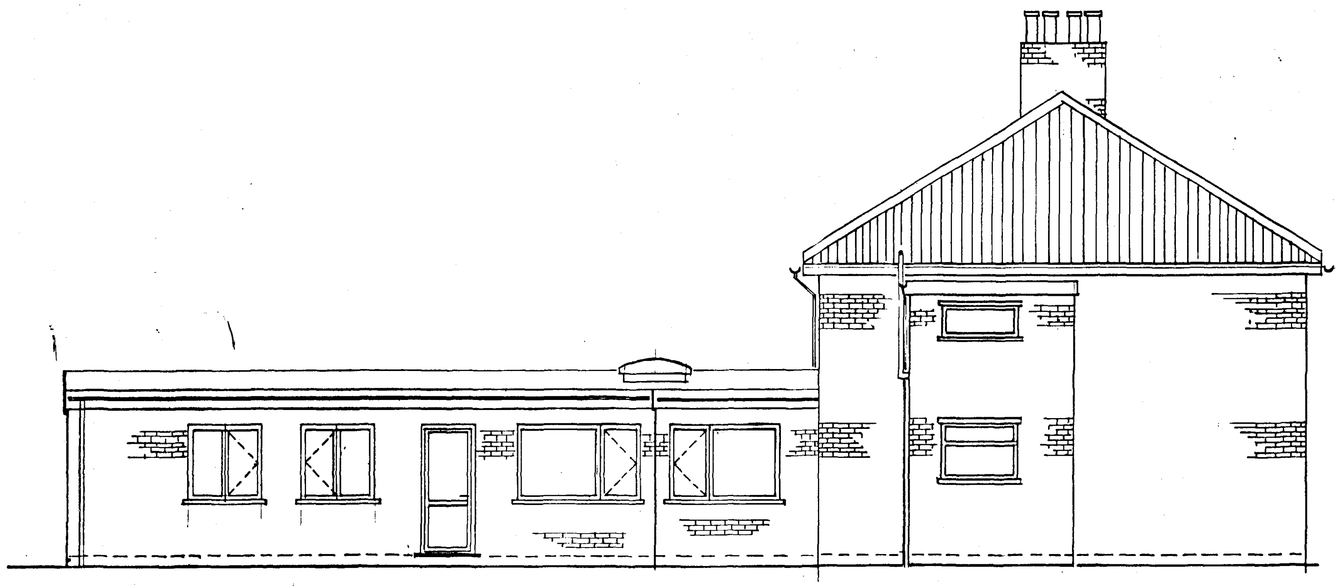


Proposed Side Elevation.

Remove existing door frame, t
Replace with window and infill brickwork.

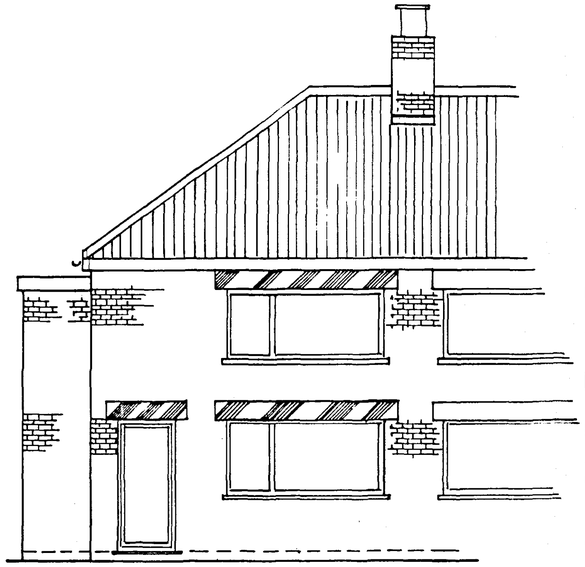



Existing/Proposed Front Elevation.

BLOCK PLAN 1:200

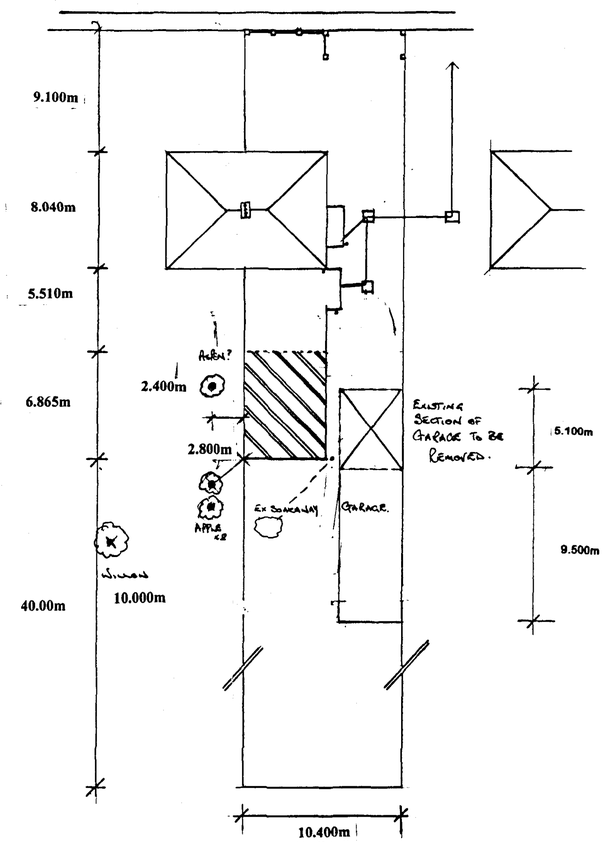

SITE PLAN: 1:1250

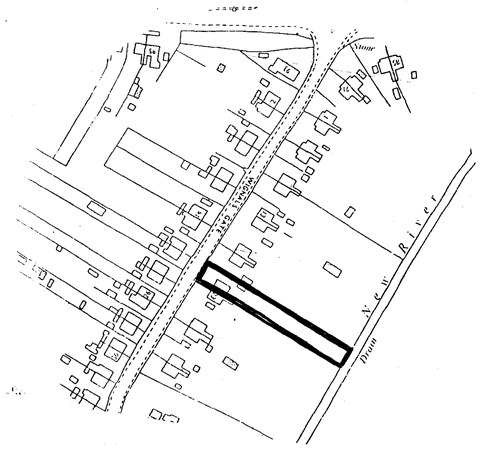

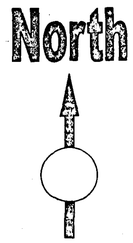

DETERMINED PLAN

SHDC
Planning & Development
2 9 JAN 2007
Ref: 0138/07

Client

Mr and Mrs D Hart

Proposed Single Storey Extension at

21 Wignals Gate
Holbeach
Lincolnshire
PE12 7HL

Drawing Title:

Site Plan, Block Plan and Proposed Elevations.

Scale:1:50 1:200 **Drawn: P Guest**

Date: 4th January 2007. **Revision: /**