
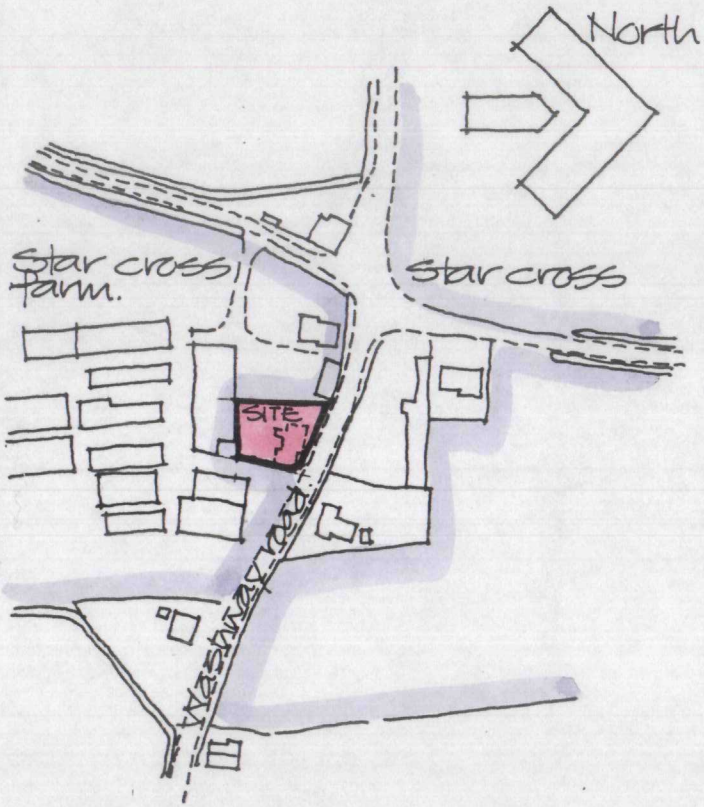


LOCATION PLAN Scale 1:2500

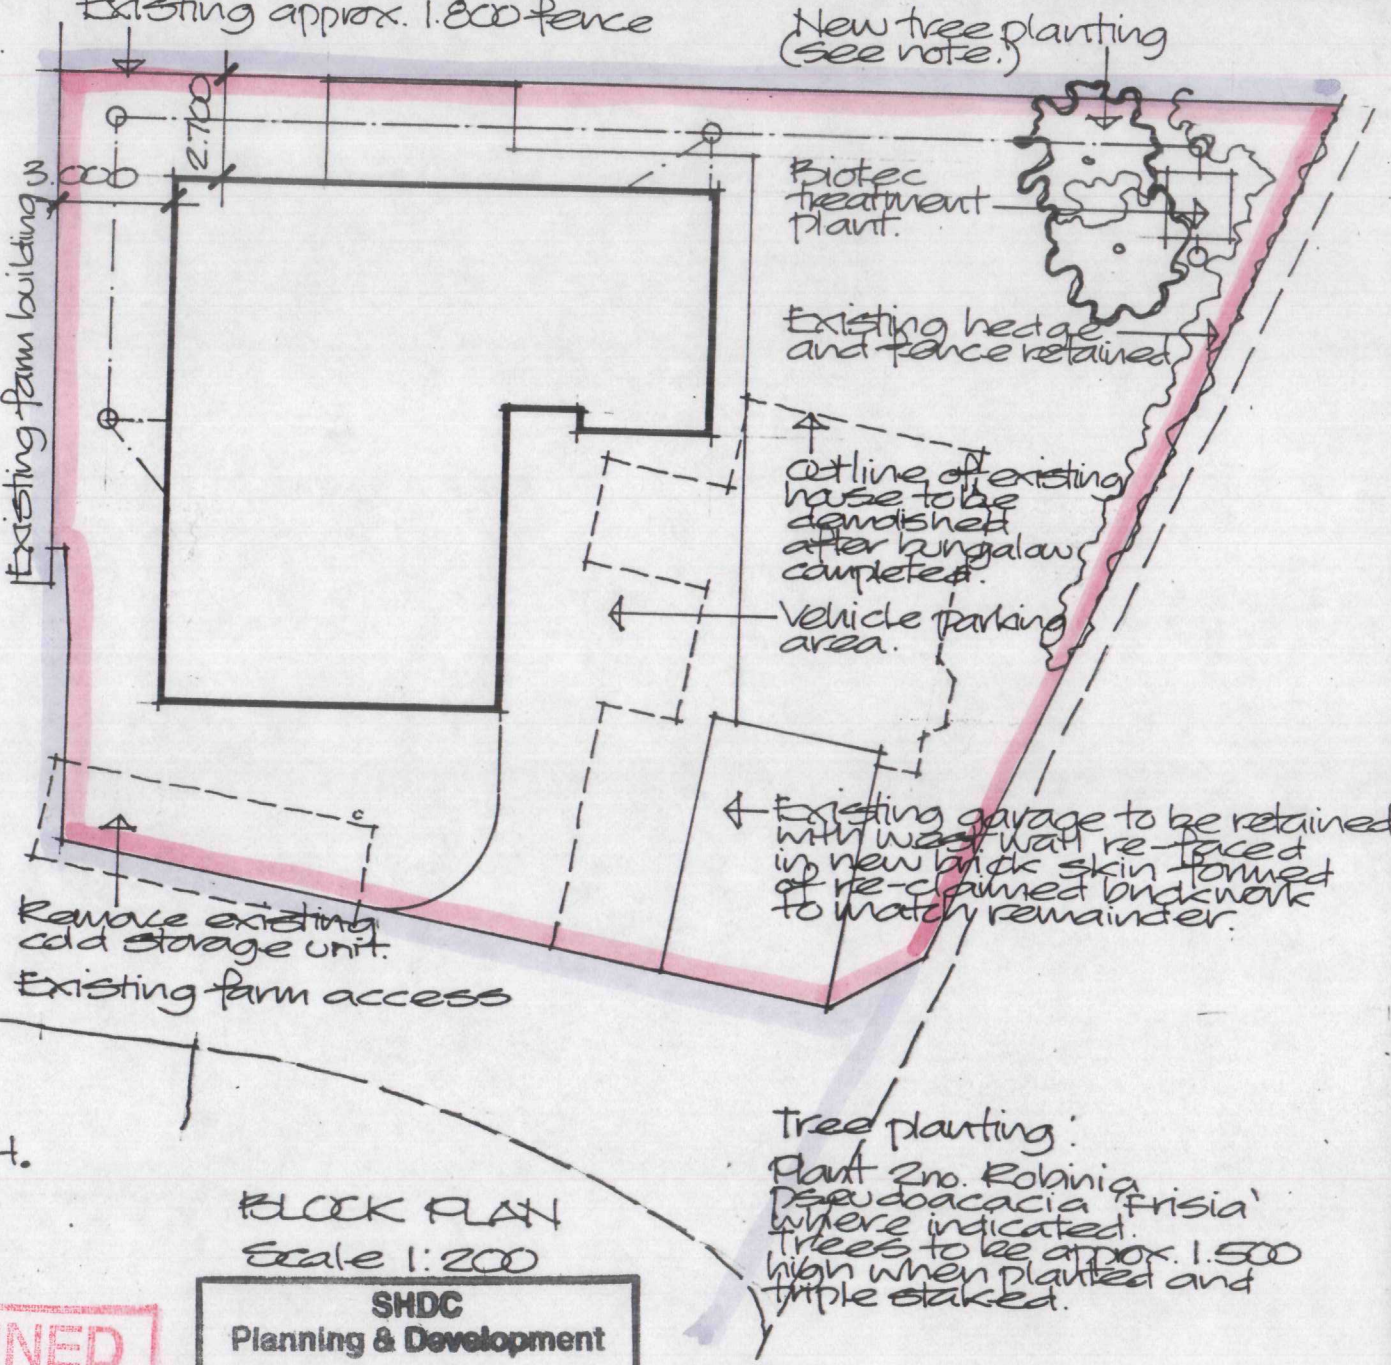

PROPOSED BUNGALOW
TO REPLACE EXISTING
COTTAGE
STAR CROSS FARM,
WASHWAY ROAD, HOLBEACH.
H & S.A. GOODLEY

BLOCK PLAN
Scale 1:200

Tree planting:
Plant 2no. Robinia Pseudoacacia 'Frisia' where indicated. Trees to be approx. 1.500 high when planted and triple staked.

Alan Hornsby
Architectural Services
Little Acre, Peak Hill, Cowbit,
Spalding, Lincs. PE12 6AW
Tel: Holbeach (01406) 380591

DETERMINED PLAN


SHDC
Planning & Development
10 FEB 2003
Ref 0139/03

Drg. no. 03/15/02
Feb. 03.


Do not scale off this drawing

All site dimensions to be checked before work commences.

Sandtoft double roman interlocking concrete tiles. colour brown
Roof pitch 35°

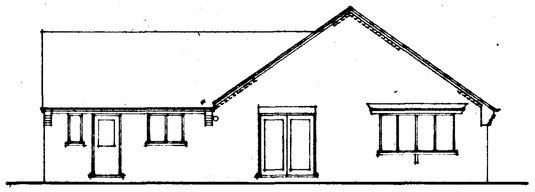


WEST ELEVATION

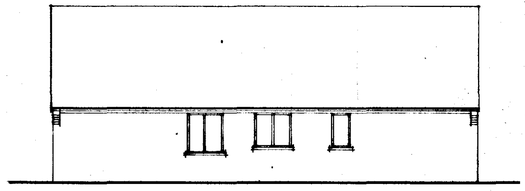


SOUTH ELEVATION


Hanson Desimple Mozart blend F.L. facing bricks.
UPVC windows and door frames in dark brown wood effect

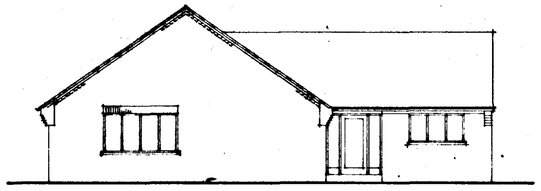


EAST ELEVATION

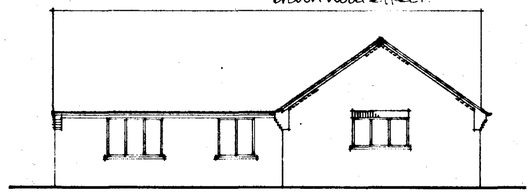

NORTH ELEVATION

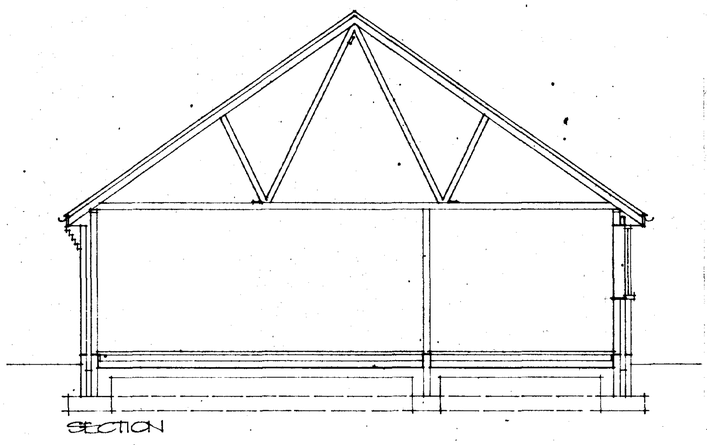

SECTION

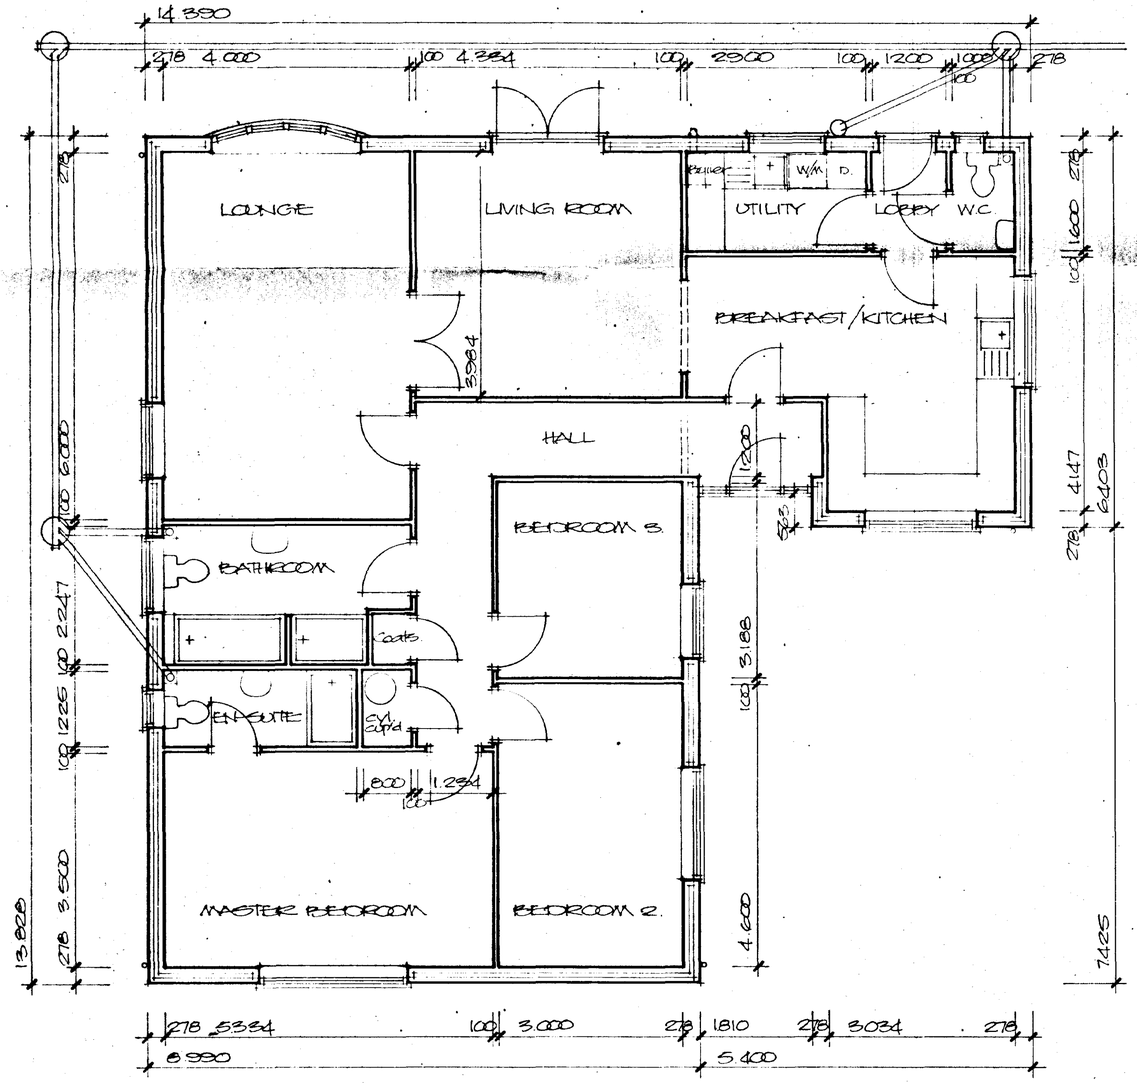

SHDC
Planning & Development
10 FEB 2003
Ref 0139/03

DETERMINED PLAN

Project
PROPOSED BUNGALOW TO REPLACE EXISTING COTTAGE
STAR CROSS FARM,
WASHWAY ROAD,
HOLBEACH

ALAN HORNSBY
ARCHITECTURAL SERVICES
'Little Acre'
Peak Hill, Cowbit,
Spalding, Lincs. PE12 6AW
Tel. Holbeach (01406) 380591

Client
H & S A GOODLEY

Scale 1:50, 1:100
Date Feb. 03

Drg. no.
03/15/01

Summit DS(UK) 0096