

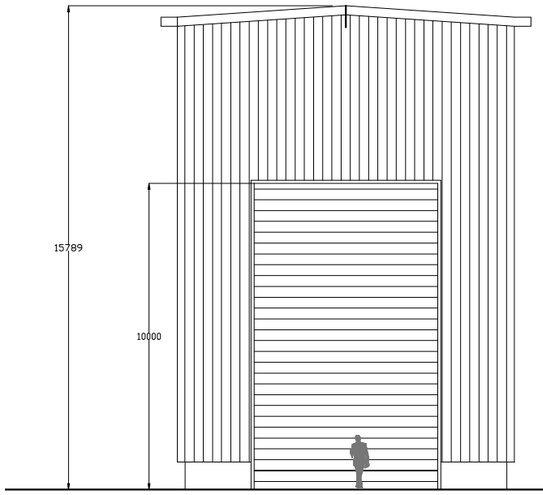



North Elevation 1:100

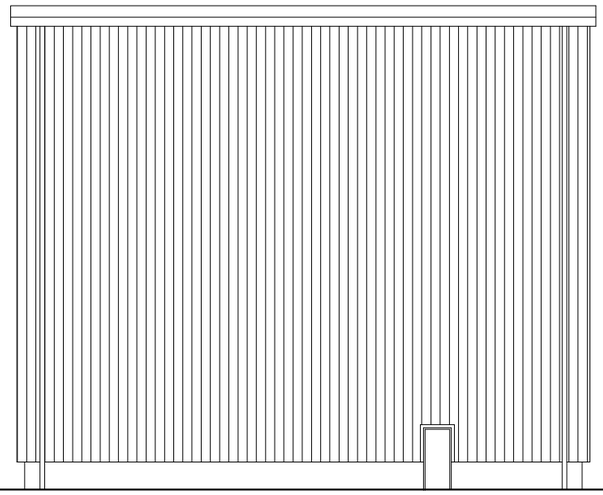


East Elevation 1:100

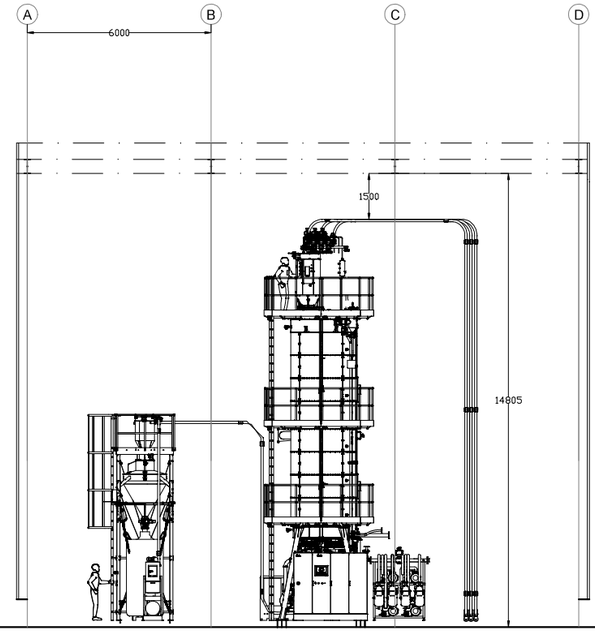


Section A-A 1:100

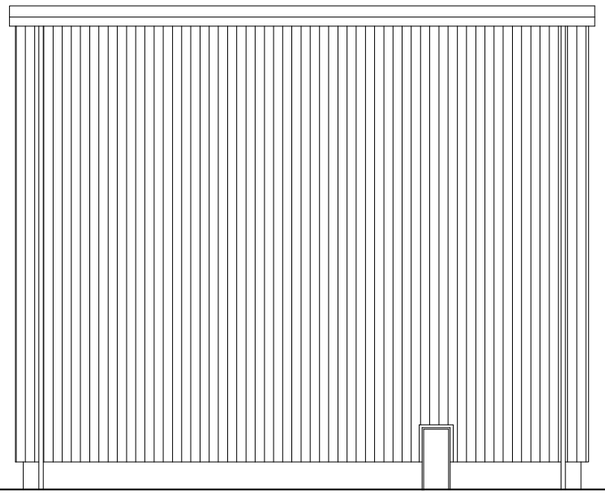

West Elevation 1:100

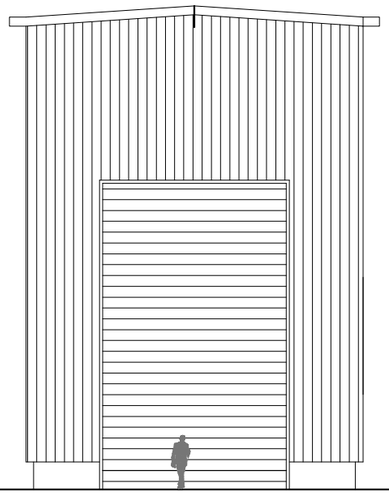

South Elevation 1:100

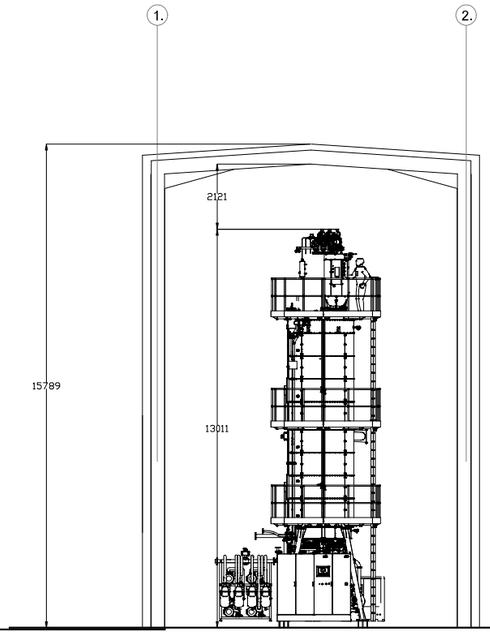

Section B-B 1:100

MaxDesign

Architecture | Planning | Consultancy

Armstrong House, First Avenue, Doncaster, DN9 3GA
t: 01302 867509 m: 07734 939 044
e: design@maxdesignconsultancy.co.uk w: maxdesignconsultancy.co.uk

status: PLANNING

client: Midwest polychem

project: Proposed Polycondensation Plant
Washway Road, Holbeach

title: Proposed Elevations

scale: 1:100 @A1

date: DEC 2021

project no.:	drawn:	number:	rev:
21298	MJ	002	-