




WEST ELEVATION

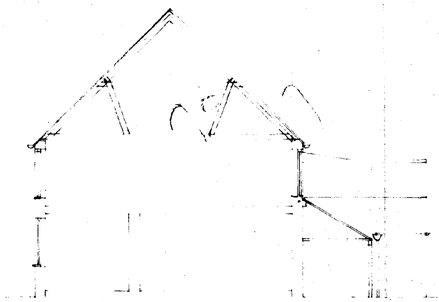


SECTION

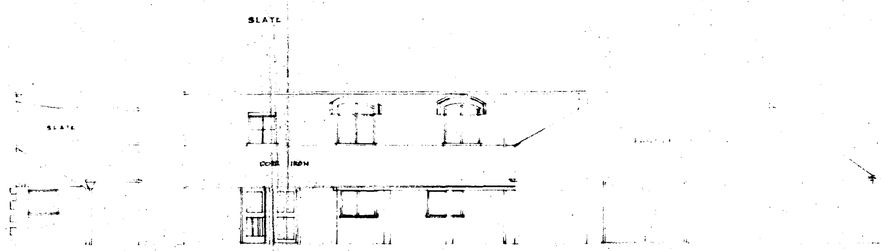


SOUTH EAST

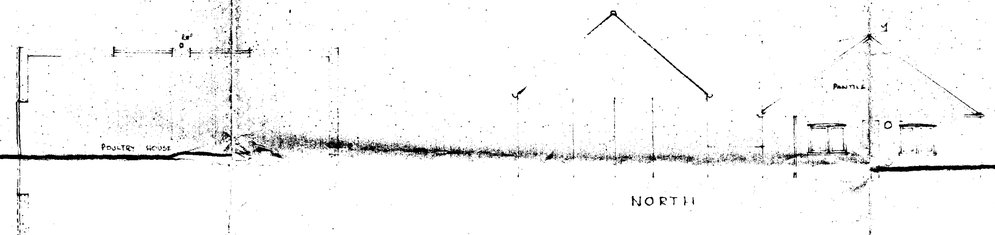


NORTH

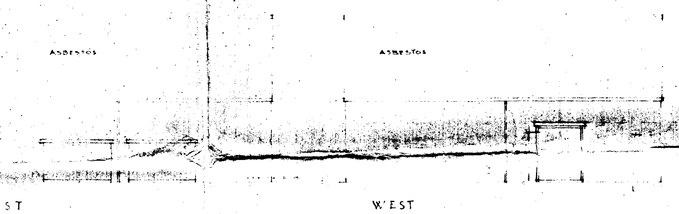


EAST WEST

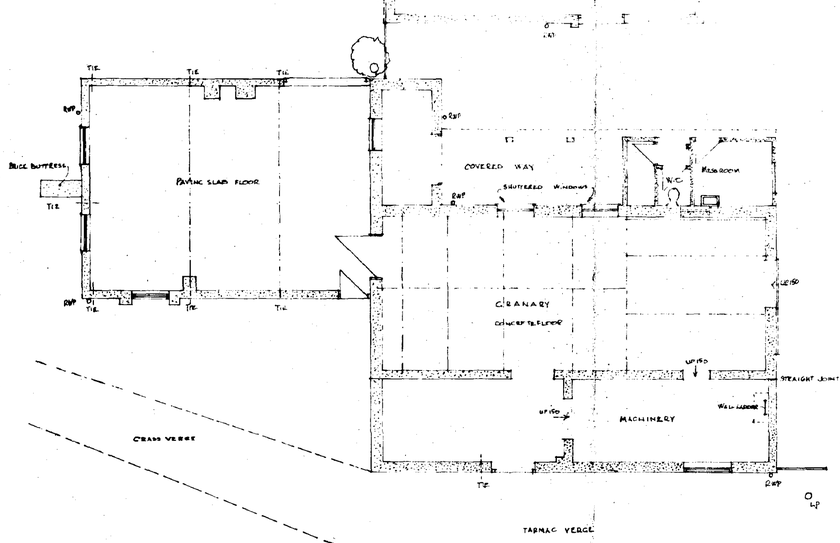

GROUND FLOOR

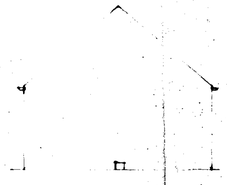

SOUTH

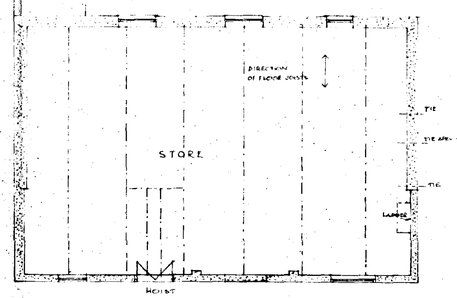


FIRST FLOOR


SOUTH HOLLAND DC
HOUSING & PLANNING
13 FEB 1995
Ref: 0172/95

THE GRANARY, PENNY HILL FARM, HOLBEACH. FOR N.A. LANE. PLANS AS EXISTING


Drawing No 193/1	J.A.Eagle MBIAT
Scale 1:100	12 Horton Rd Springwood
Date Jan 95	Kings Lynn Norfolk PE30 4XU

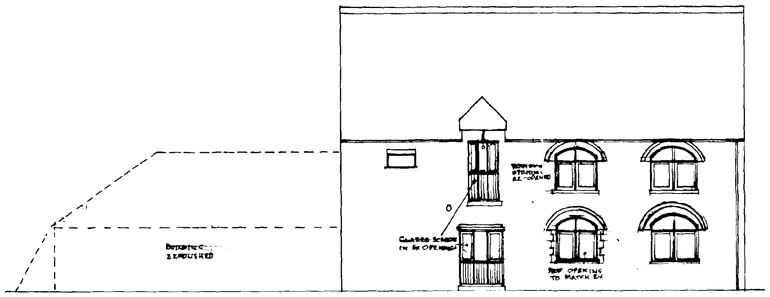


WEST ELEVATION

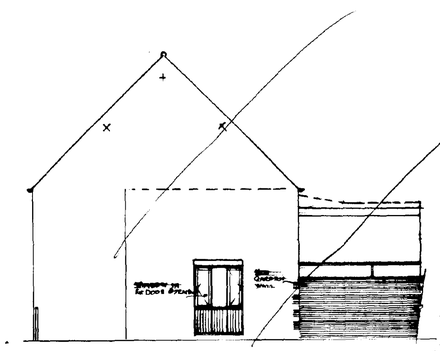


SOUTH

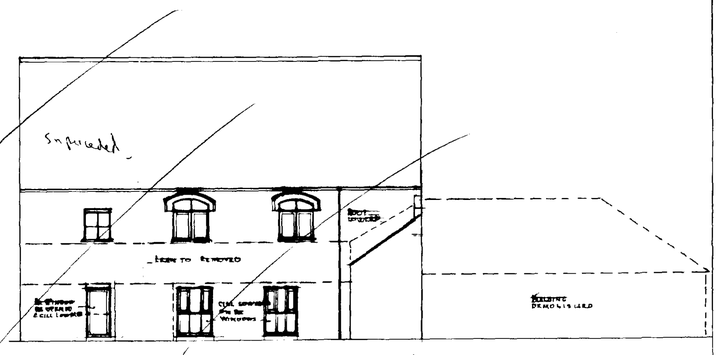


EAST

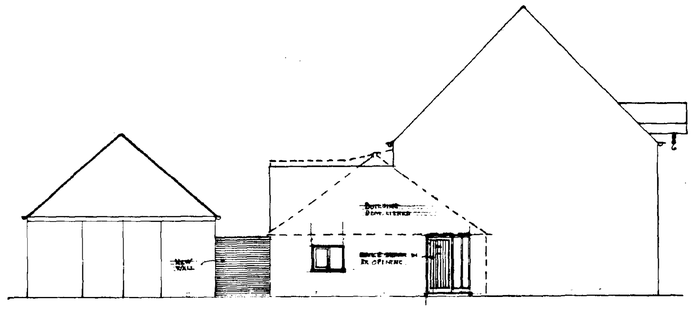


NORTH

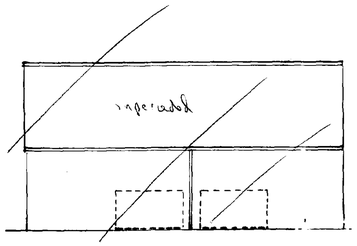


EAST

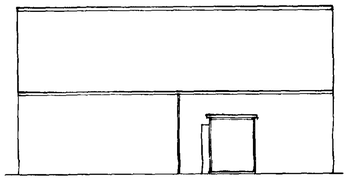


WEST

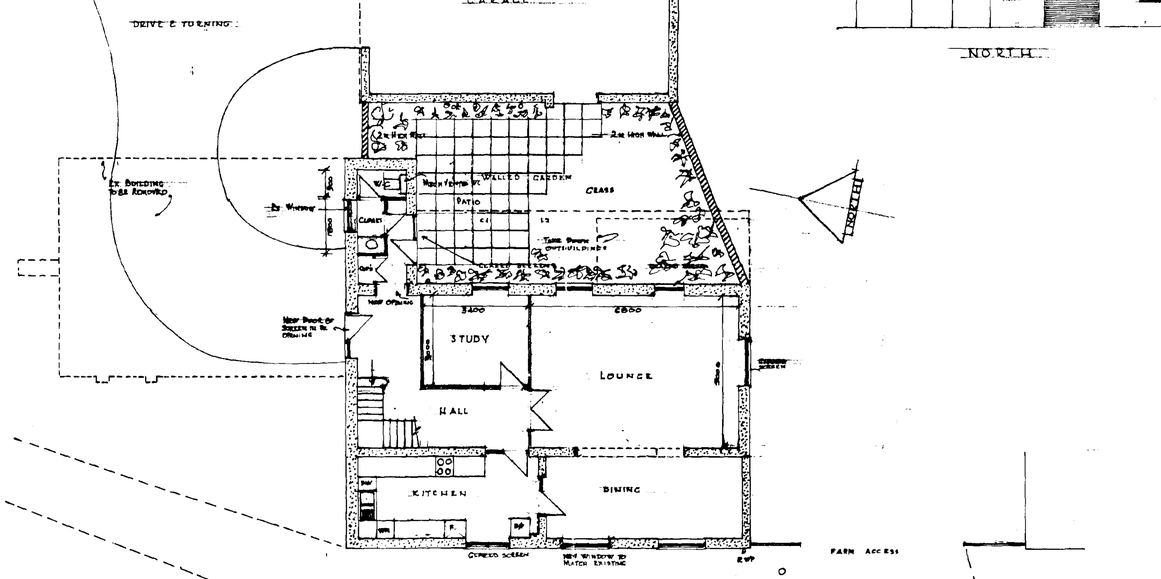


GROUND FLOOR

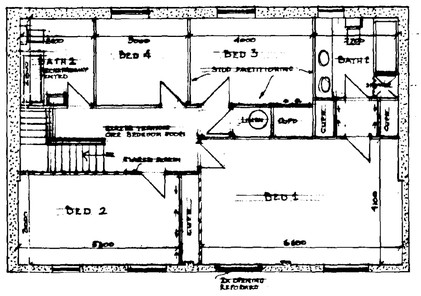

FIRST FLOOR

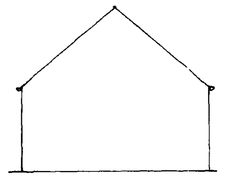

SOUTH

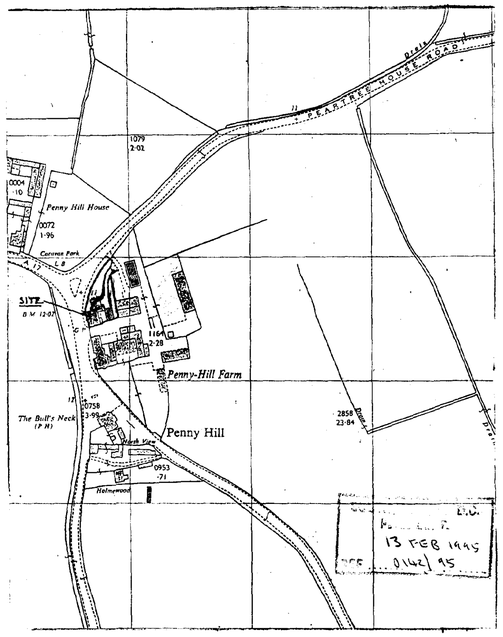


SITE PLAN 1:2500


NORTH


THE GRANARY, PENNY HILL FARM, HOLBEACH FOR N.A.LANE CONVERSION TO DWELLING & CARACL


DETERMINED PLAN


Drawing No 1937/2	J.A.Eagle MBIAT
Scale 1:100	12 Horton Rd Springwood
Date Jan 95	Kings Lynn Norfolk PE304RD

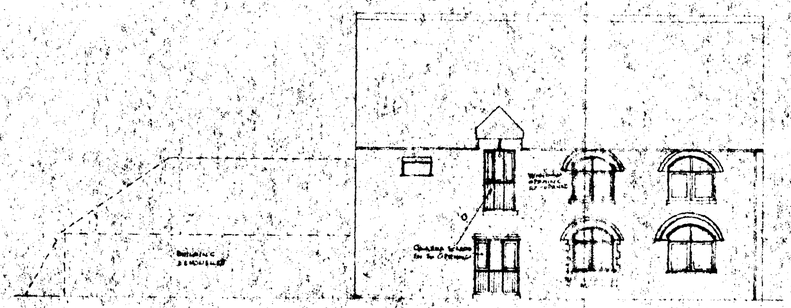


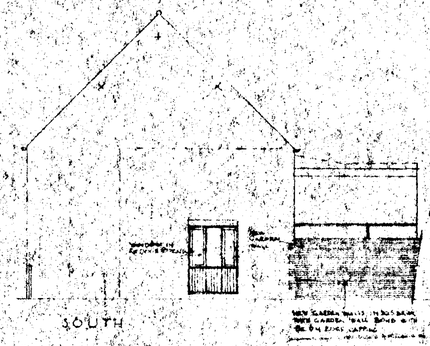


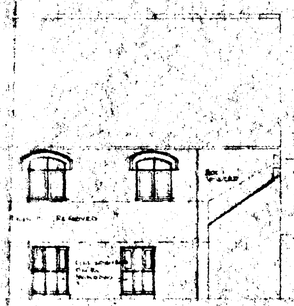


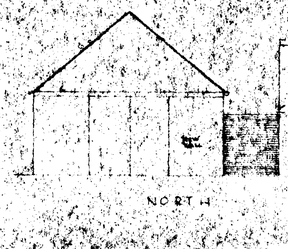


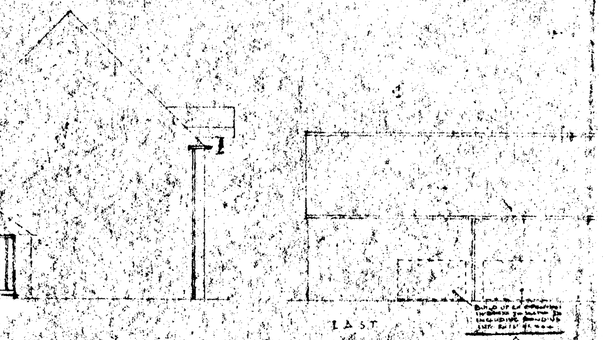


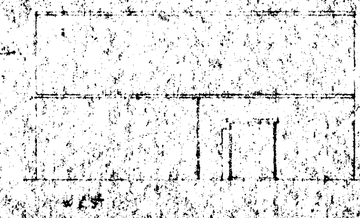

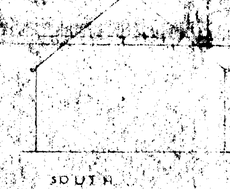

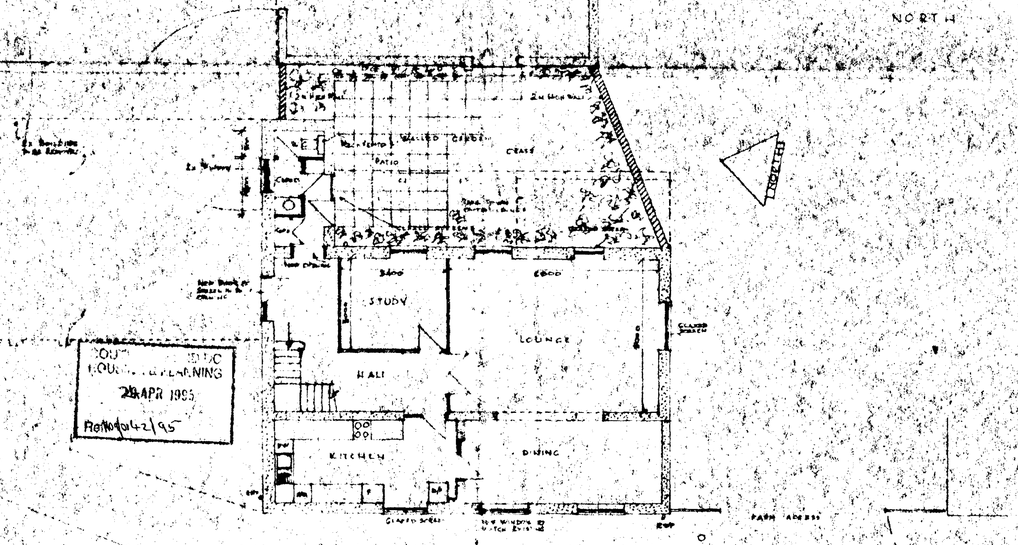

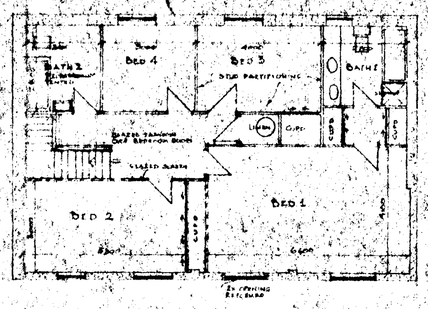

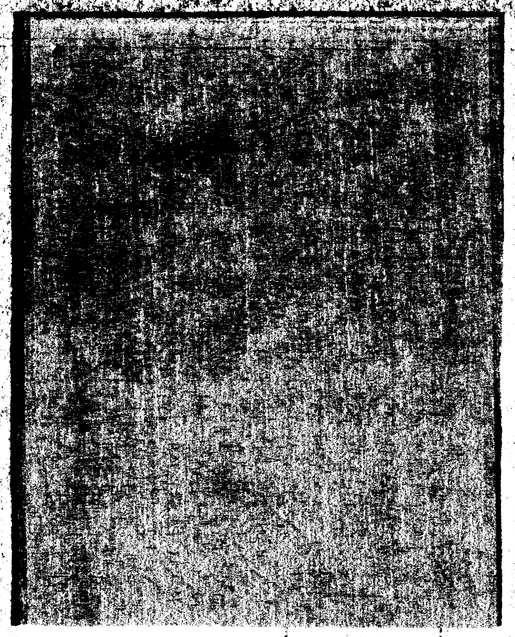

SITE PLAN 1:200

24 APR 1995


Ref.

THE GRANARY PENNY HILL FARM HOLBEACH FOR N.A.LANE CONVERSION TO DWELLING & GARAGE


Drawing No. 195/24	J.A.EAGLE M.B.I.A.T.
Scale 1:100	12 HORTON RD. SPRINGWOOD
Date JAN 95	KINGS LYNN NORFOLK PE30

AMENDED PLAN Ref


PLANNING PERMISSION PLAN

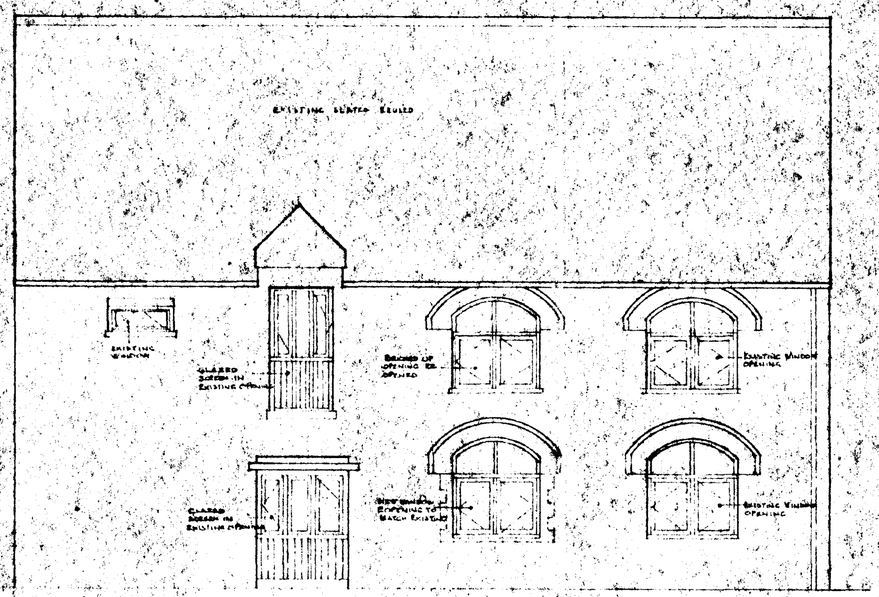


WEST ELEVATION

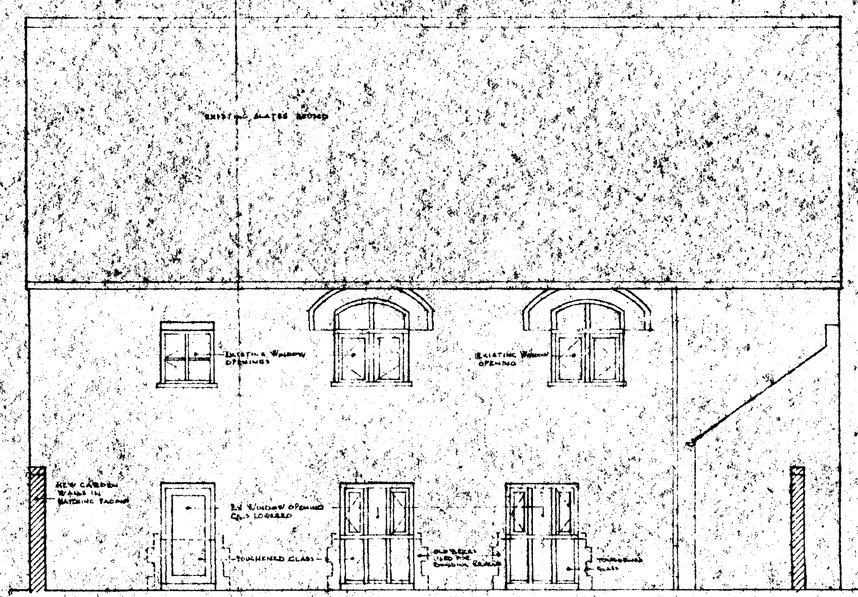


EAST ELEVATION

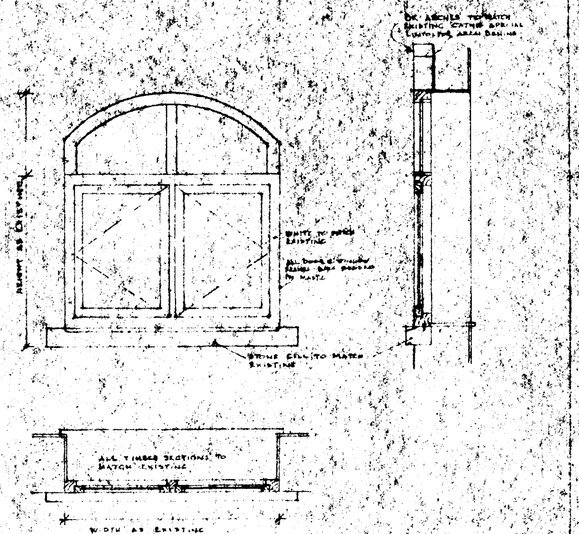


NEW WINDOWS TO MATCH EXISTING Scale 1:20

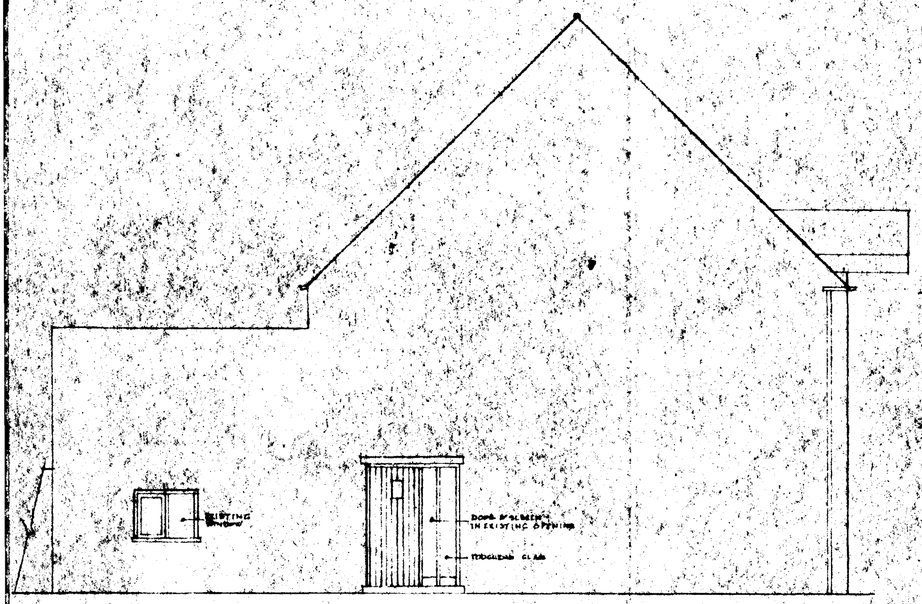

NORTH ELEVATION

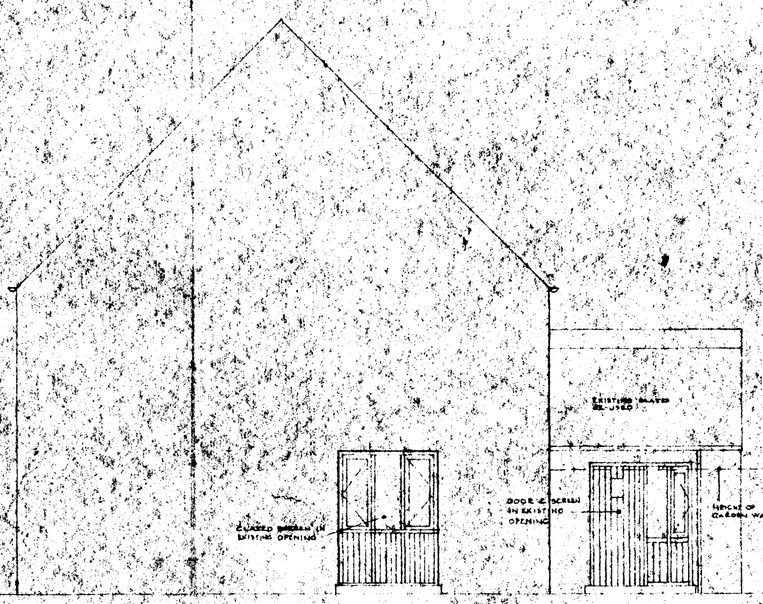

SOUTH ELEVATION

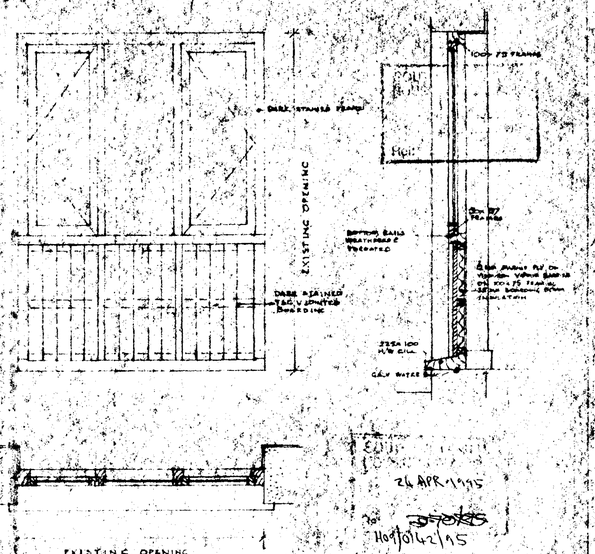

TYPICAL SCREEN IN EXISTING OPENING SCALE 1:20

THE CRANARY PENNY HILL FARM, HOLBEACH for N.A. LANE CONVERSION TO DWELLING

ELEVATIONS AS PROPOSED

Drawing No 1935	J.A. EAGLE M.C.I.A.T.
Scale 1:50	12 HOBTON RD. SPRINGWOOD
Date APRIL 95	KINGS LYNN NORFOLK PE30 4DU

AMENDED PLAN