

Do not scale directly from this drawing. All discrepancies are to be brought to the attention of the Practic
The copyright to this drawing is owned by Trevor A Clay RIBA Ltd.




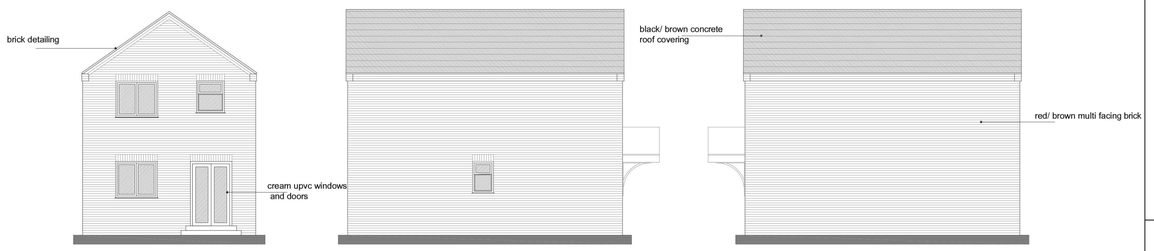


PROPOSED ELEVATIONS

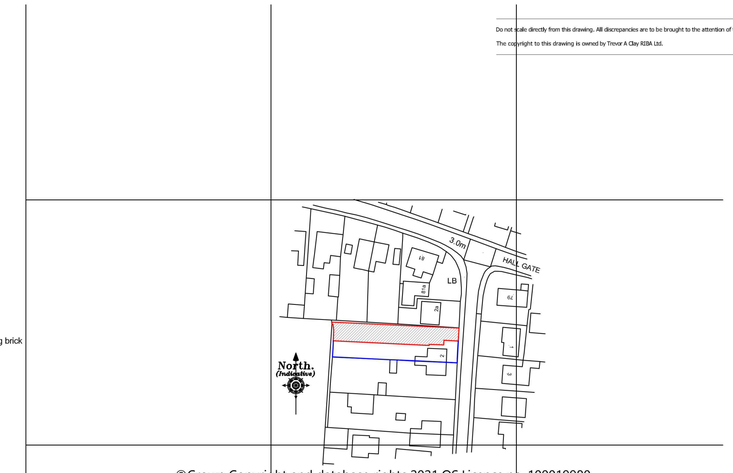

©Crown Copyright and database rights 2021 OS Licence no. 100019980

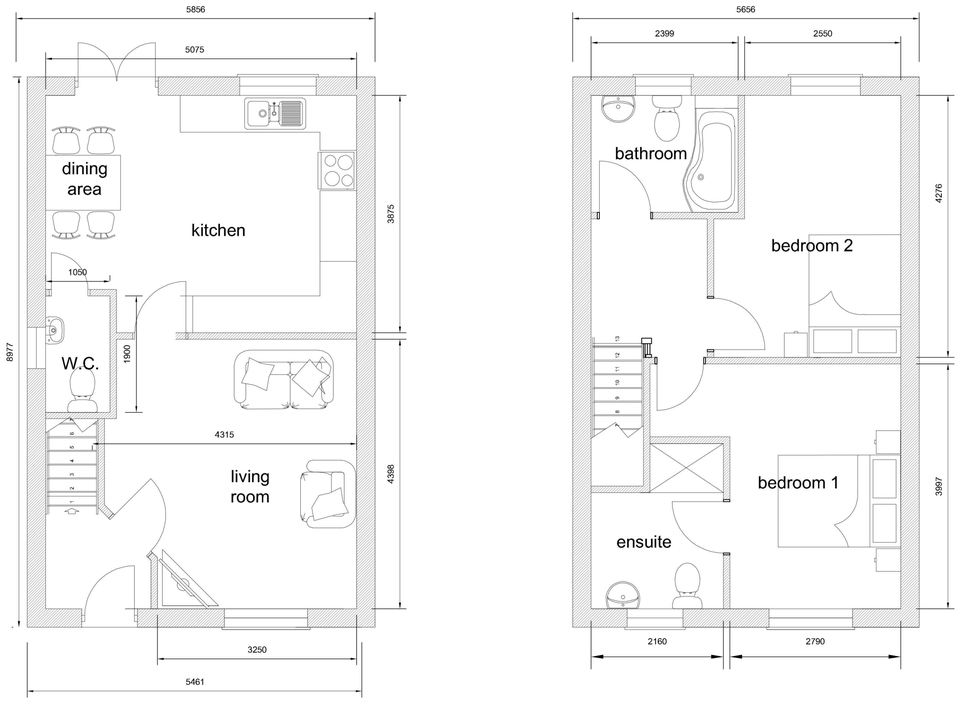

PROPOSED FLOOR PLANS

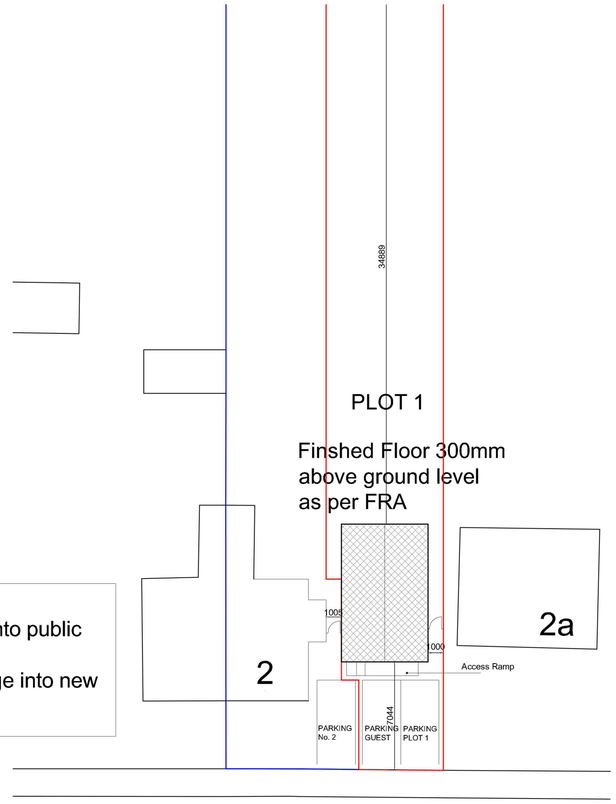

NOTE:
Foul water to discharge into public sewer in road.
Surface water to discharge into new soakaways.

PROPOSED BLOCK PLAN

Revision	Date	Drawn	Description

Client Jonathan Bingham

Project Proposed Dwelling, adj 2 Cranmore Lane, Holbeach

Drawing Planning

Scale 1:50, 1:100, 1:200, 1:1250 @ A1 Drawn AWM Checked TAC Date 31/01/2022

Drawing No. 21/595/PA/004

Trevor A Clay RIBA Ltd, 14 Old Fendike Road, Weston Hills, Spalding, Lincs. PE126DD
01406 380027 07778 597975 trevor@tacarchitects.co.uk www.tacarchitects.co.uk