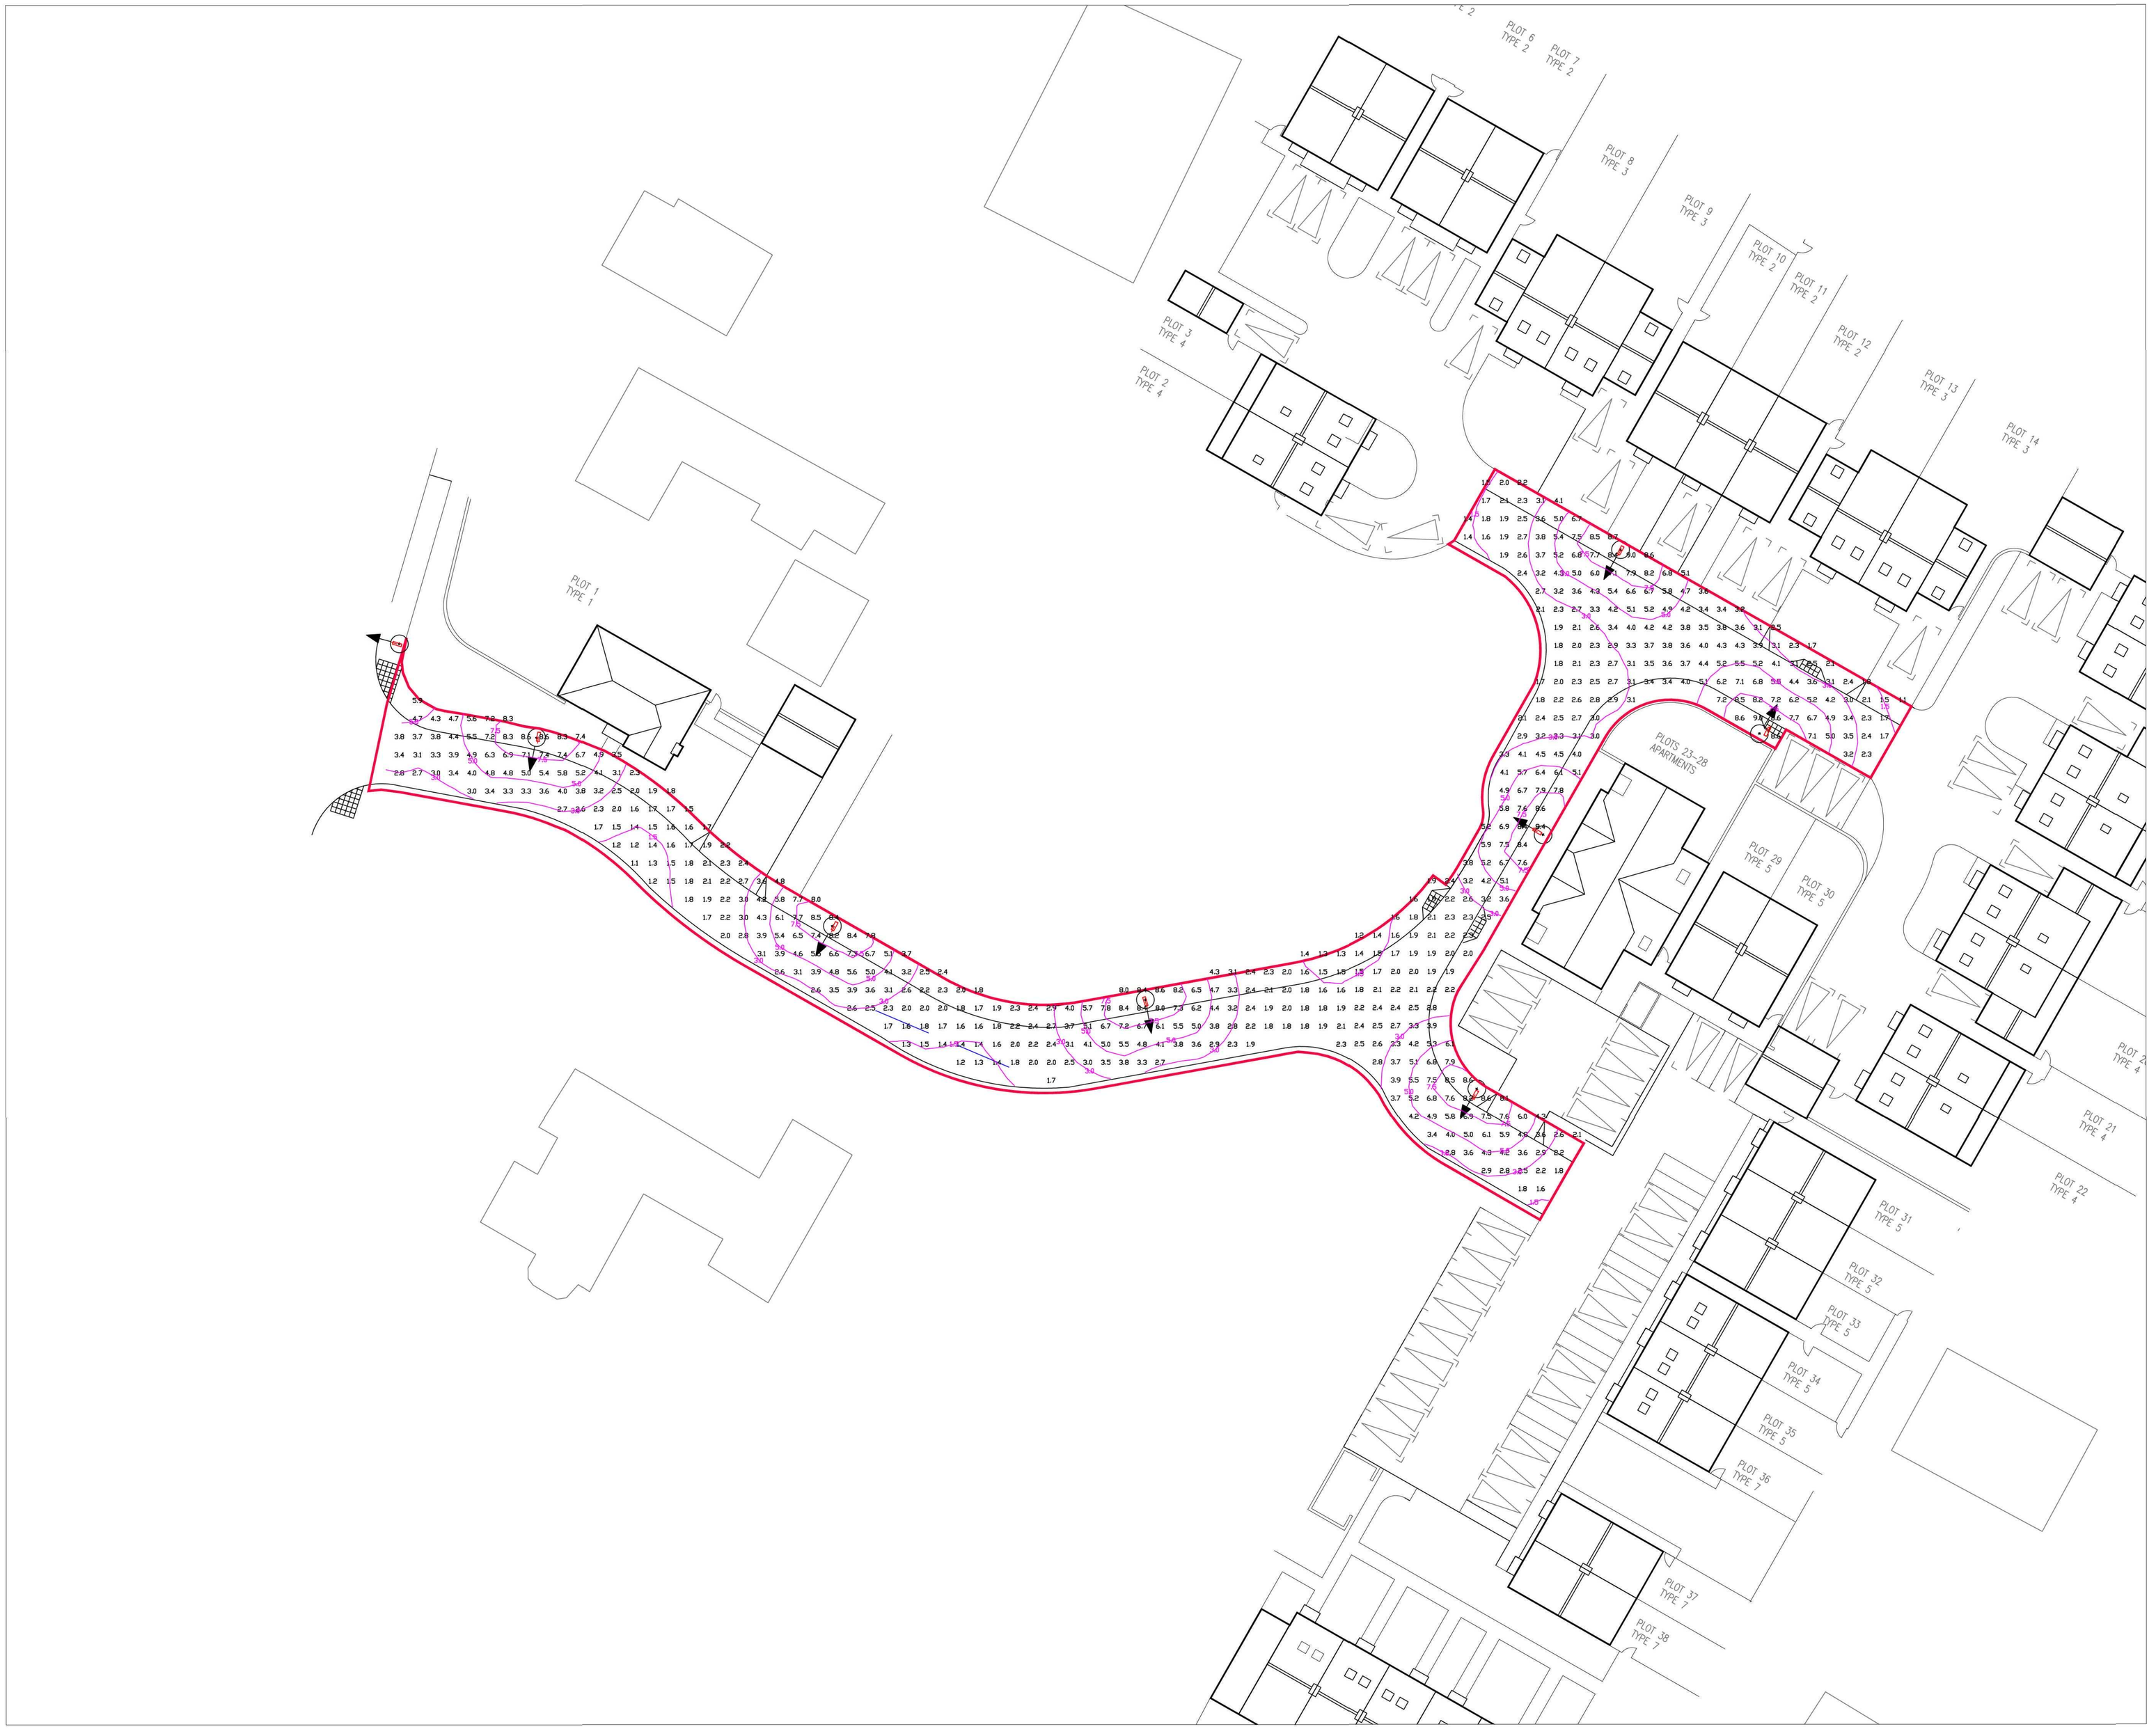


Notes

Residium FGS224 36w PL-L with Polycarbonate Bowl on 5m column Post Top Mounted, 5 Deg Tilt

Lamp Pos N/A

Ref FGS224 36wPL-L/830 K HFP P3 (Add P1 for Nema, P3 for Minicell)

Spigot Adaptor for P/T Mounting
GGP101 D76

Rev C - 20/05/10
Moved column at entrace to Adjacent Jct and moved others to suit

Rev B - 17/05/10
Placed 6m 36w PL-L column on tangent at entrance as requested & moved other 6m 36w PL-L columns to suit. 6m used as houses are not bungalows

Rev A - 12/05/10
Changed luminaires to 36w PL-L. Changed columns from 6m to 5m height

Disclaimer

The nominal values shown in this report are the result of precision calculations, based upon precisely positioned luminaires in a fixed relationship to each other and to the area under examination. In practice the values may vary due to tolerances on luminaires, luminaire positioning, refection properties and electrical supply.

Drawn by
Steve Johnston

Philips Account Manager
Mike Mills

Scale
1:250 @ A1

Drawing Title
Lighting Layout to
BS EN 5489 Pt 1 S5
6m 36w PL-L

Project Title
Barrington Gate,
Lincs

PHILIPS
Philips Lighting Solutions
Philips Centre, Guildford Business Park
Guildford, Surrey GU2 8XH
Telephone: 01293 776774 Fax: 01483 575534
Web: www.lighting.philips.co.uk

Date
20/05/10

Project Reference
10-139

Drawing Number
10/139/SJ/L01

Rev
C