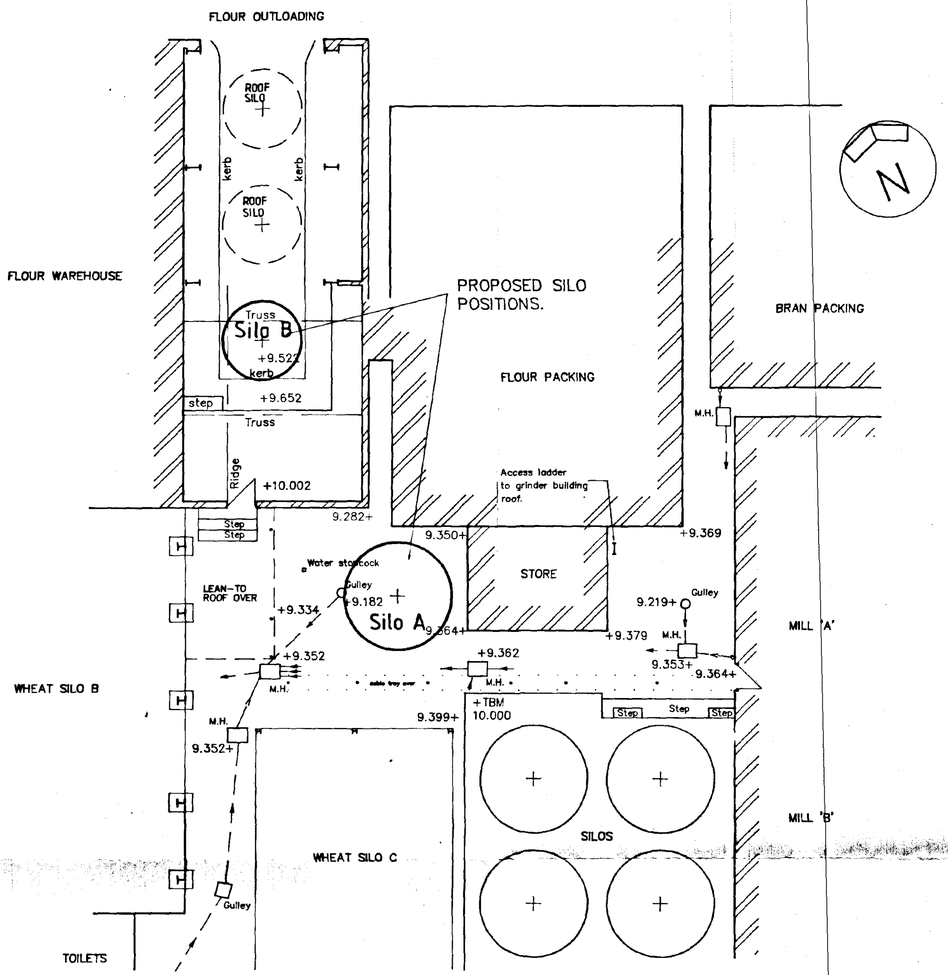
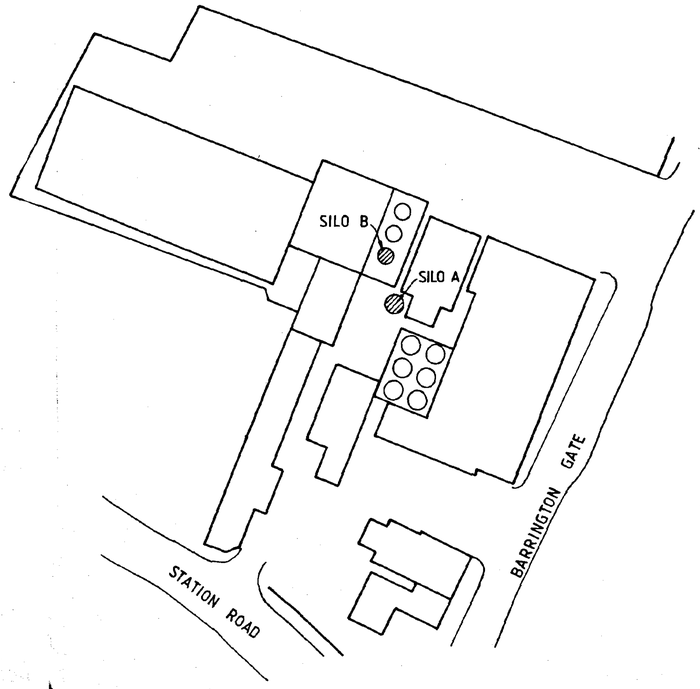


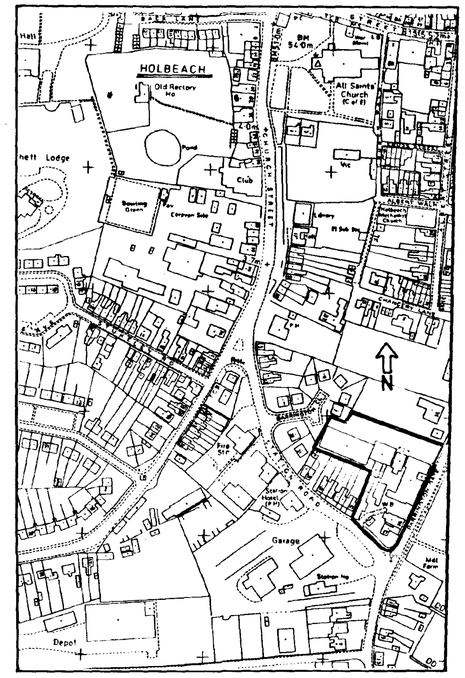

PLAN ON EXISTING

1 : 100



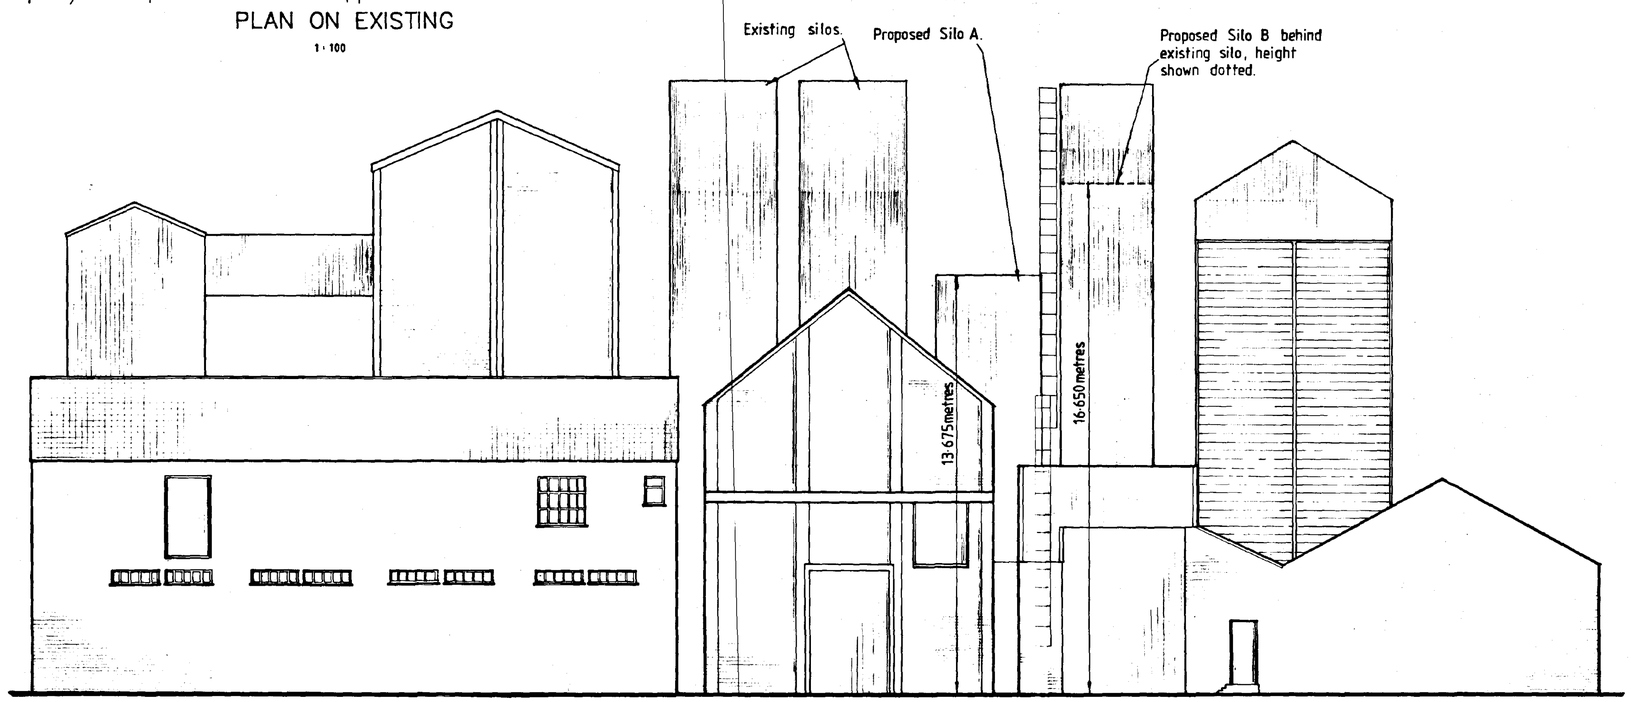

SITE PLAN

1 : 500




LOCATION PLAN

1 : 2500




NORTH ELEVATION

1 : 100

New silos cladding colour and profile to match the existing silos.

| rev | description | date |
|---|---|---|
| A | Silo heights added. | 20·2·96 |

This drawing is copyright and may not be reproduced in any form, or used for any purpose other than that for which it is issued without written permission. This drawing should not be scaled and site dimensions must be checked before work commences

G. GARRATT & SONS LTD.
BARRINGTON MILLS,
HOLBEACH.

DRG TITLE

PROPOSED SILOS

| | |
|---|---|
| DRAWN SMC | DRG No 2294 / 50 A |
| CHECKED | |
| DATE February 1996 | SCALE As noted |

SHEARD PARTNERSHIP
STRUCTURAL, CIVIL AND ARCHITECTURAL CONSULTANTS
21 HIGH STREET
MARKET DEEPING
PETERBOROUGH PE6 8ED
TEL: (01778) 348042

U.D.O. 2316/96