
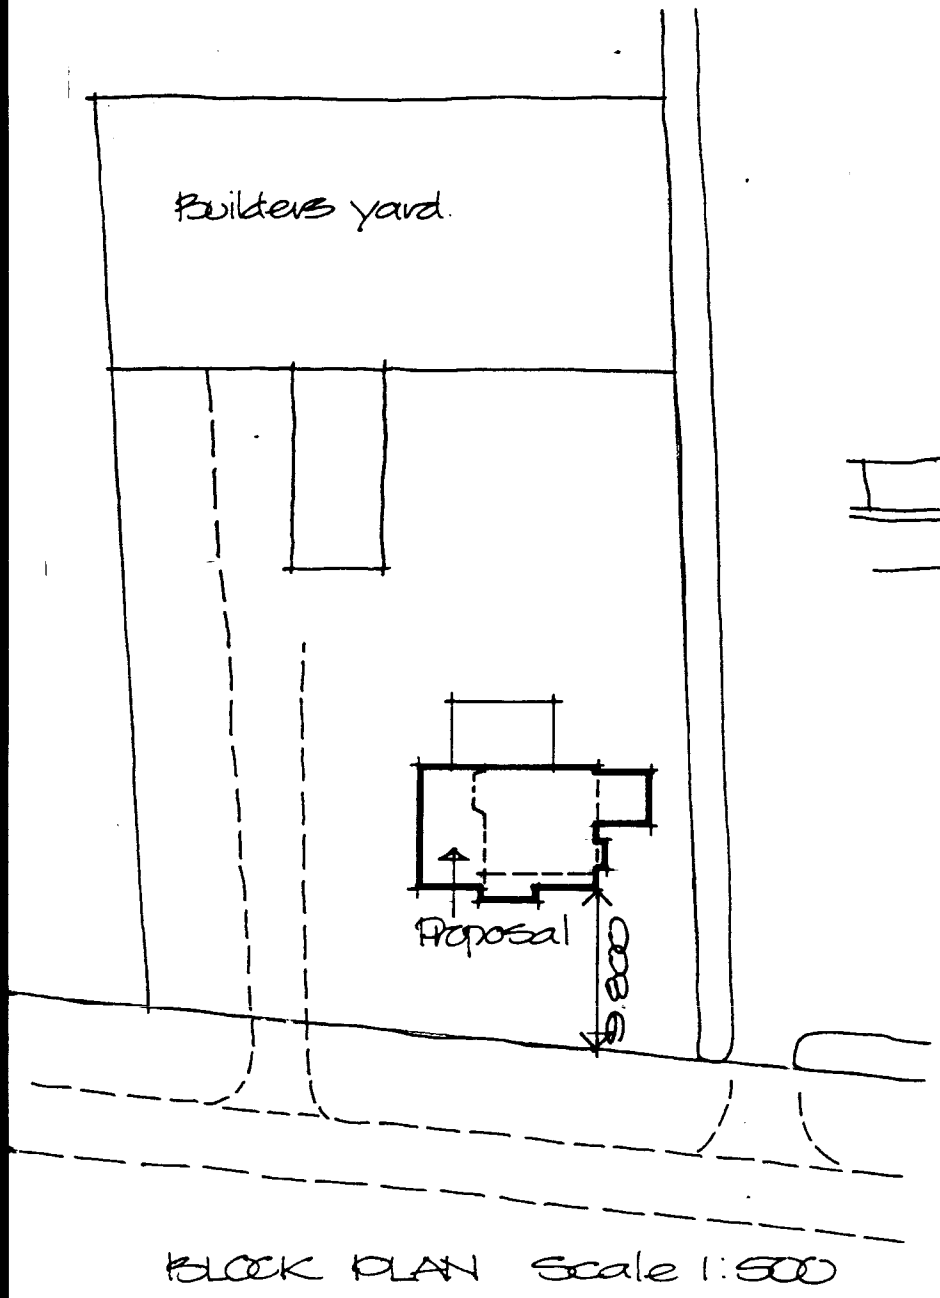


BLOCK PLAN Scale 1:500

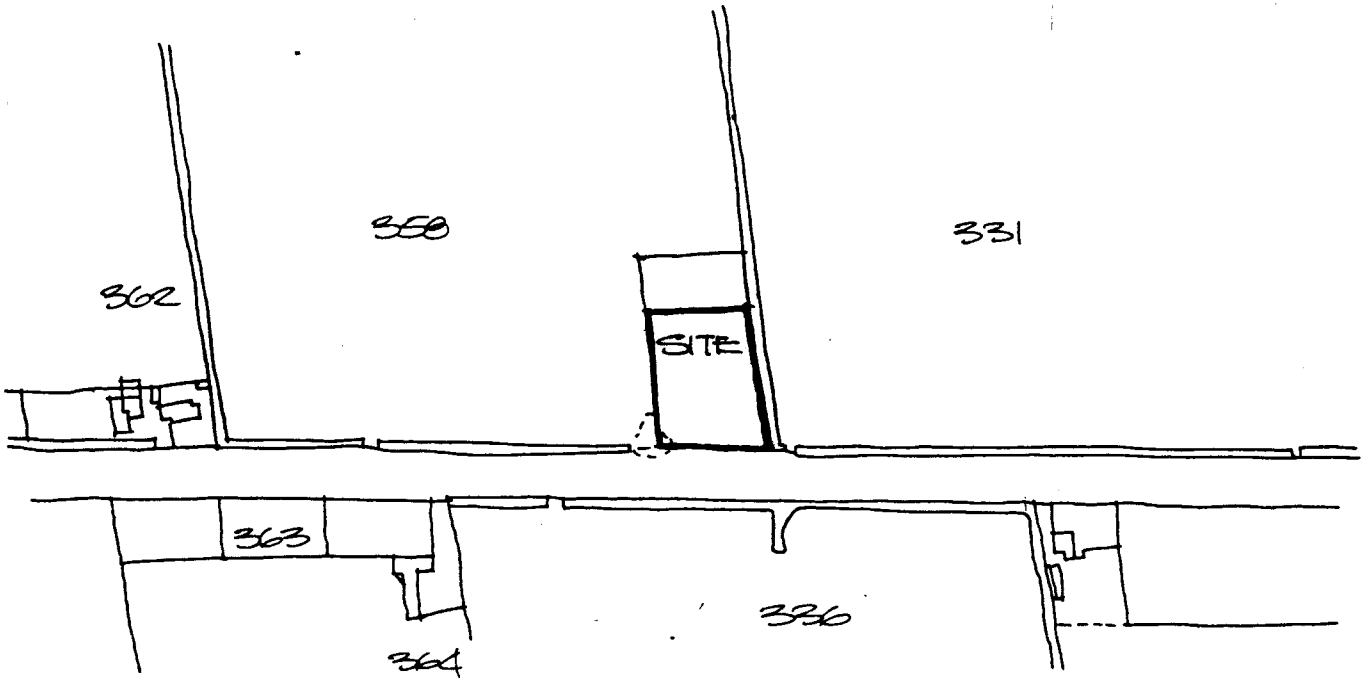

LOCATION PLAN Scale 1:2500

DETERMINED PLAN


0162/02

PROPOSED EXTENSIONS TO EXISTING BUNGALOW 'GRENVILLE' NUTTS LANE, HOLBEACH ST.JOHNS. H.K.GOTT.


Alan Hornsby
Architectural Services
Little Acre, Peak Hill, Cowbit,
Spalding, Lincs. PE12 6AW

Do not scale off this drawing


All site dimensions to be checked before work commences.

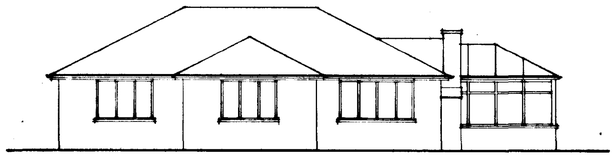

FRONT ELEVATION

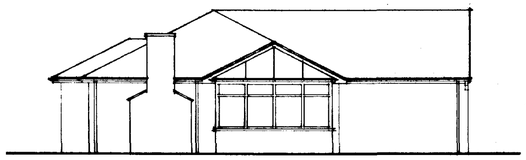


SIDE ELEVATION

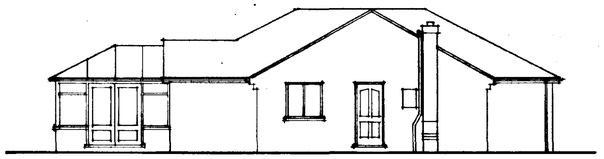

REAR ELEVATION


Interlocking concrete tiles to match existing

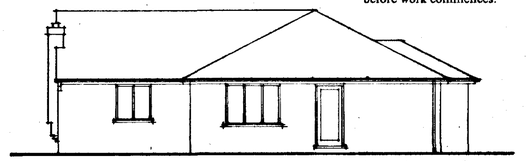


SIDE ELEVATION

Facing bricks to be of simular colour to match existing. Sample to be applied.

White Upvc window and door frames and fascia boards.

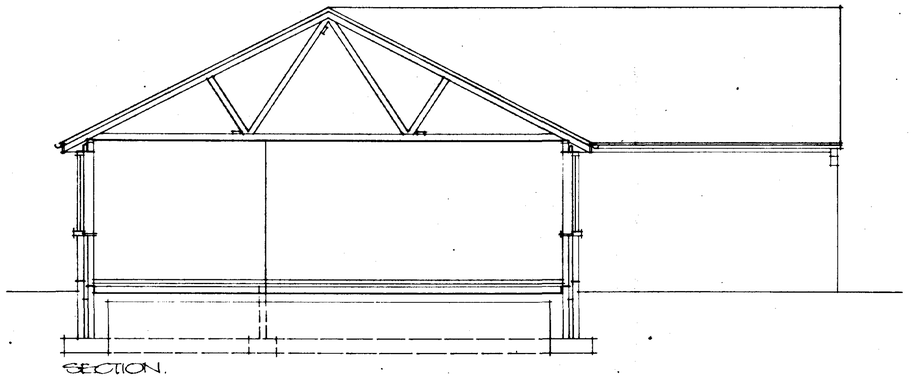

SECTION.

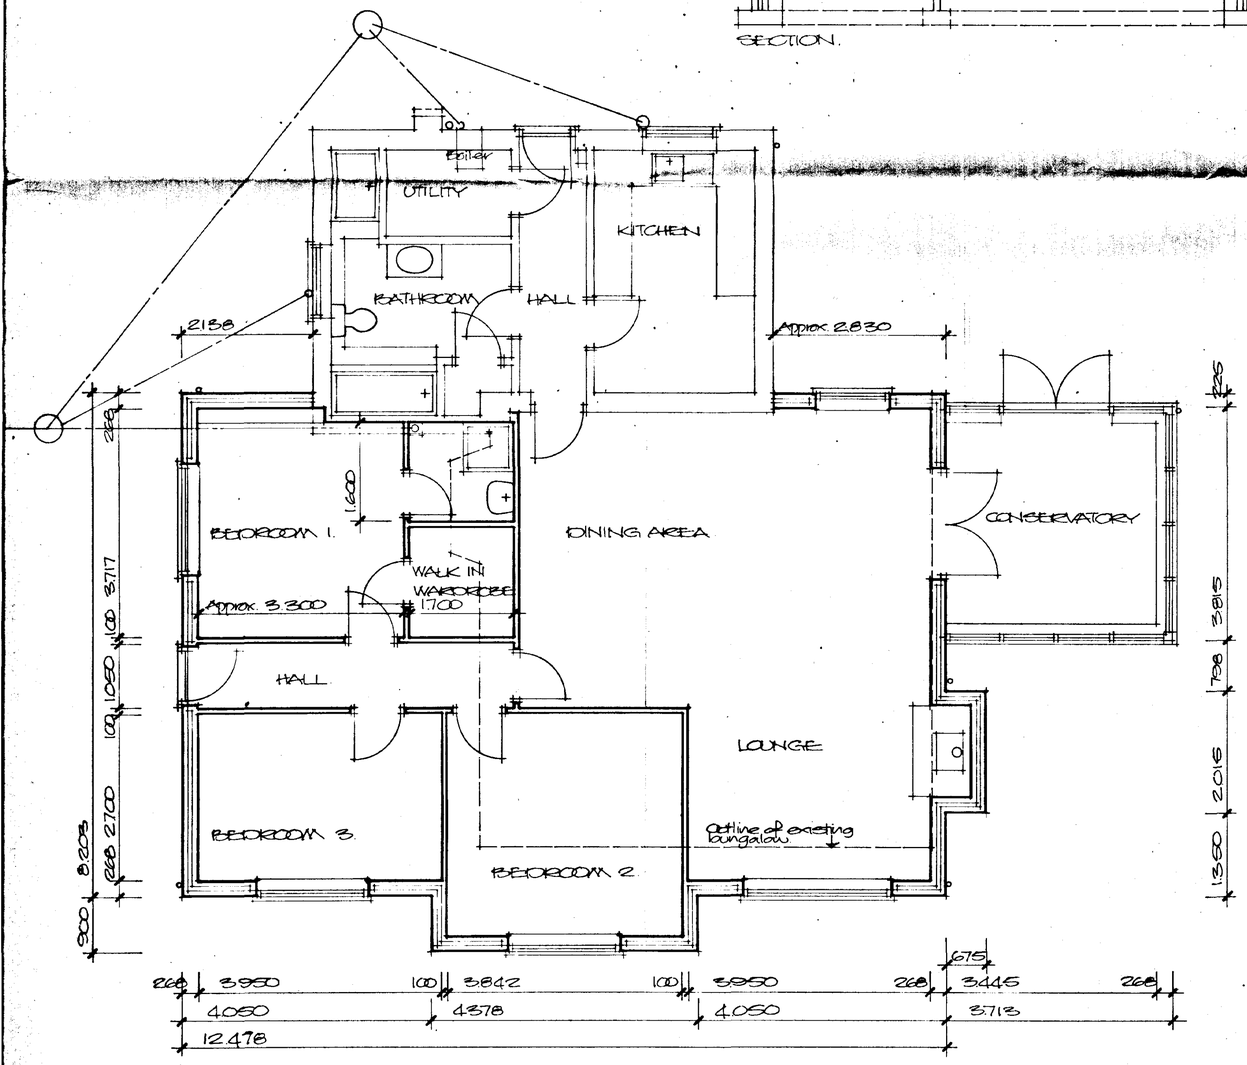

SHDC
Planning & Development
12 FEB 2002
Ref 0162/02

DETERMINED PLAN

Project
PROPOSED EXTENSIONS TO EXISTING BUNGALOW. 'GRENVILLE' NUTTS LANE, HOLBEACH ST. JOHNS.

Client
H.K. GOTT.

ALAN HORNSBY
ARCHITECTURAL SERVICES
'Little Acre'
Peak Hill, Cowbit,
Spalding, Lincs. PE12 6AW
Tel. Holbeach (01406) 380591

Scale 1:50/1:100
Drg. no. 02/02/01
Date Feb. 02

Summit DS(UK) 0095