




EXISTING ELEVATIONS

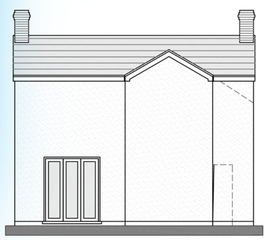


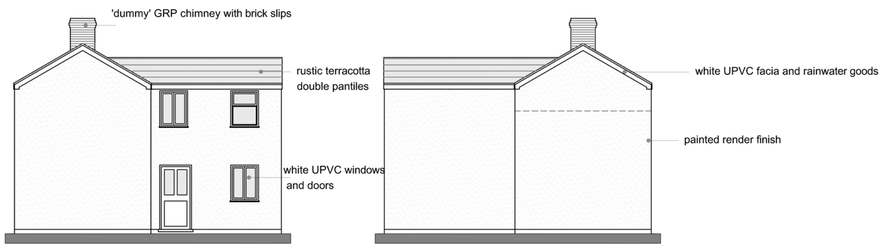





PROPOSED ELEVATIONS

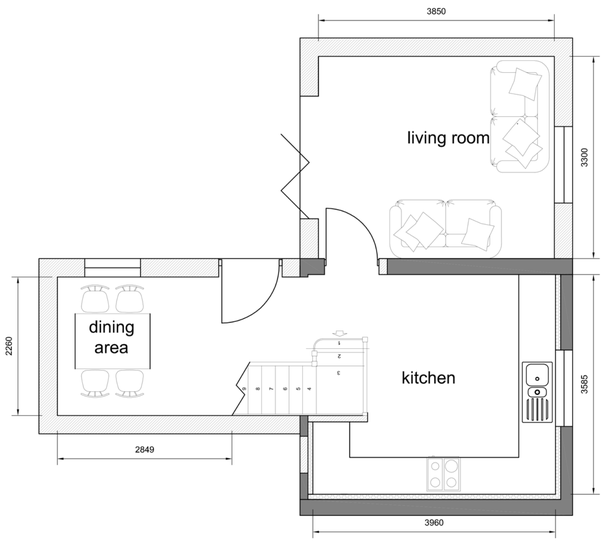

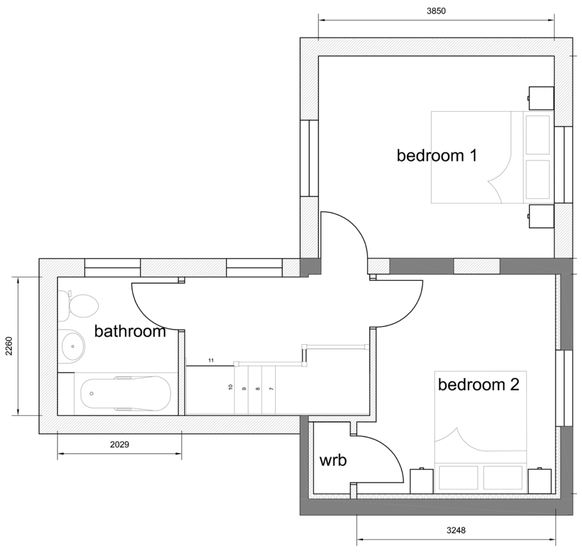

PROPOSED FLOOR PLANS

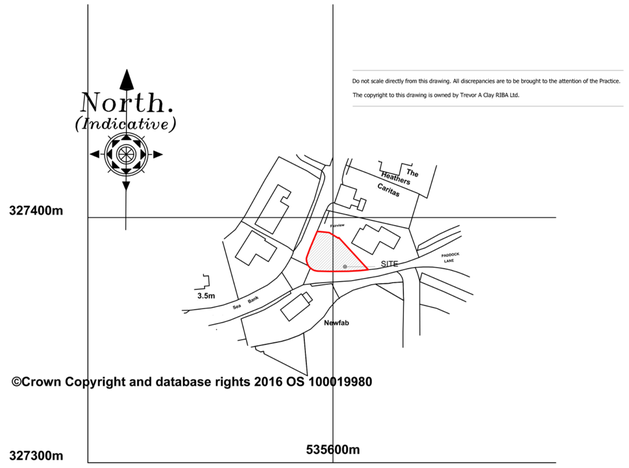

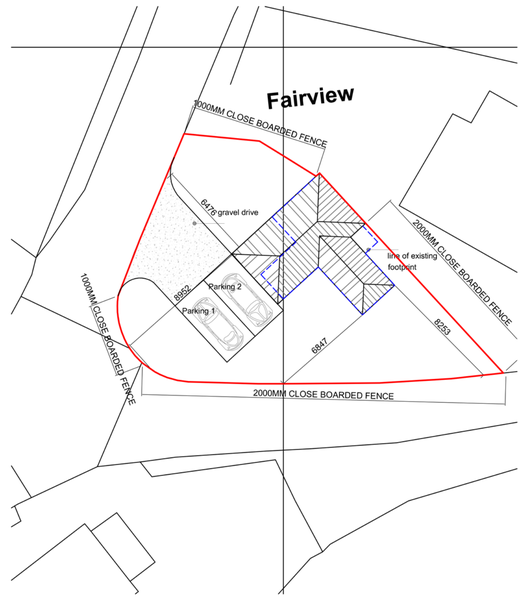

PROPOSED BLOCK & LOCATION PLAN



EXISTING FLOOR PLANS

Revision	Date	Drawn	Description

Client: Mr B Tierney

Project: Proposed Alteration and Extension to cottage adj. to Fairview, Roman Bank, Holbeach Bank

Drawing: Planning Drawing

Scale: 1:50,1:100, 1:200, 1:1250 @ A1 Drawn: AWM Checked: TAC Date: 30/01/2017

Drawing No.: 16/477/PA/004

Trevor A Clay RIBA Ltd, 14 Old Fendike Road, Weston Hills, Spalding, Lincs. PE126DD
01406 380027 07778 597975 trevor@tacarchitects.co.uk www.tacarchitects.co.uk