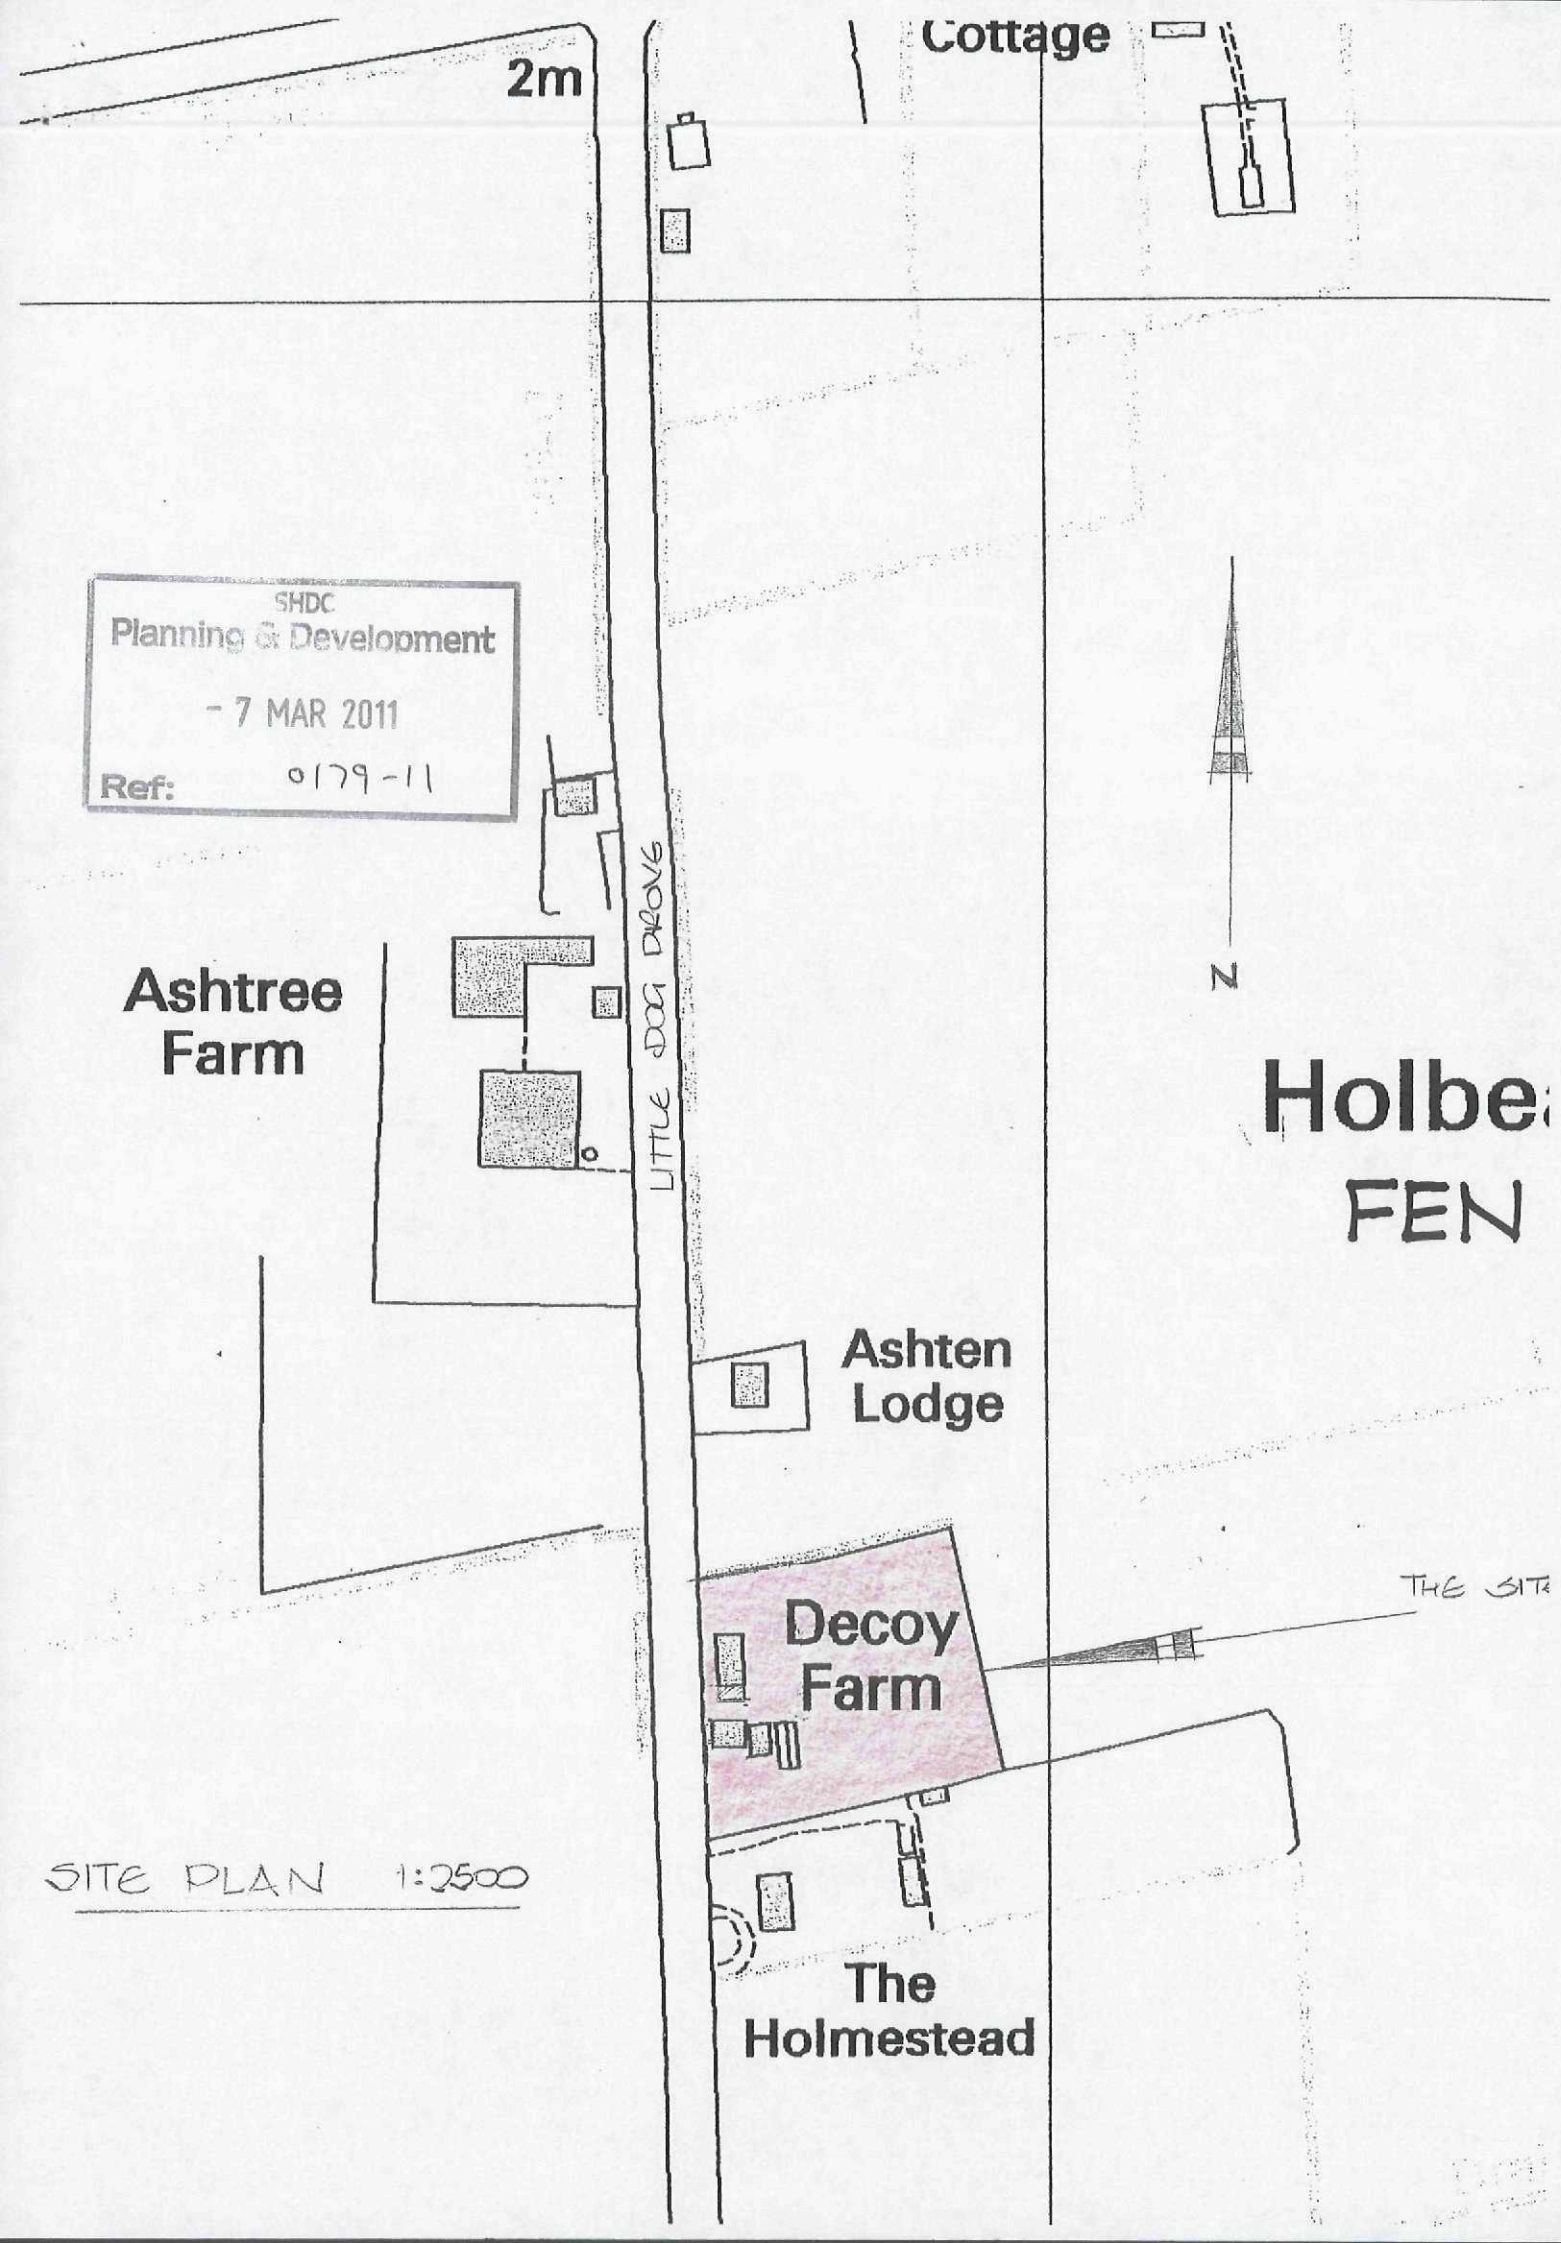


SITE PLAN 1:2500


Proposed Extension &
Internal Alterations
At Decoy Farm
Little Dog Drove
Holbeach St. Johns

Lincs

Proposed Elevations
& Site Plan


Drg. No. 4337/1
Scale. 1:100 1:500
Date. Feb 2011

Old Court Bldrs
Old Court
Matheson House
Oxcroft Bank
Shepau Stowe
Lincs
PE12 0TY
Tel 01406 330724

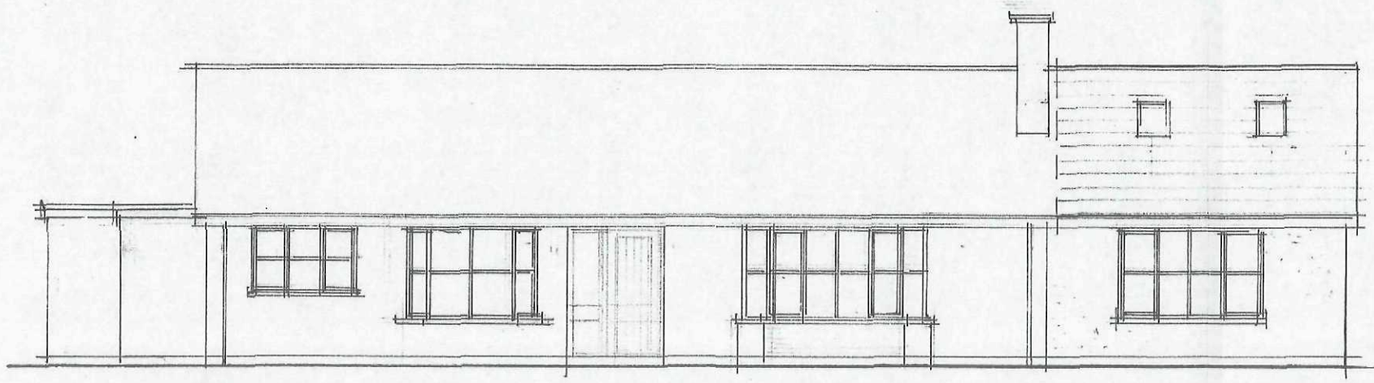


FRONT ELEVATION (W)

0 5M

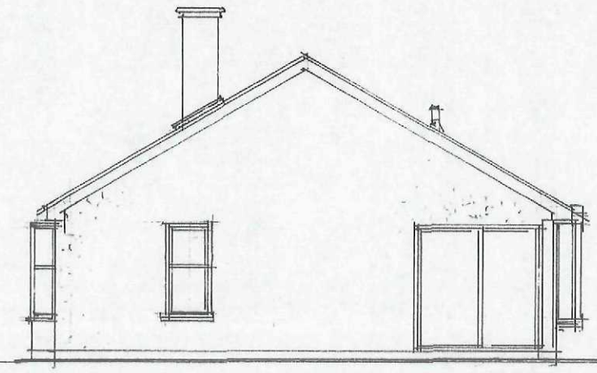

SIDE ELEVATION (S)

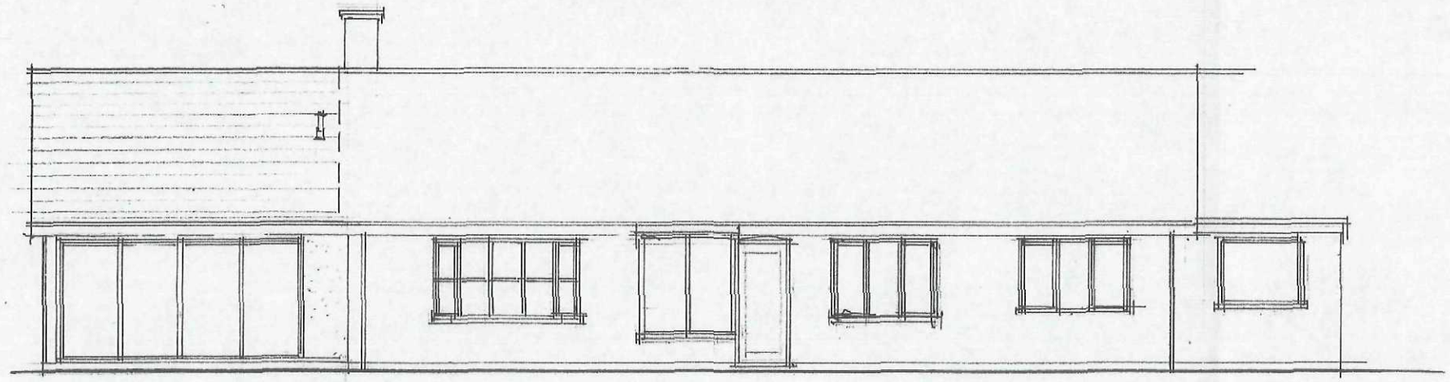


REAR ELEVATION (E)

SITE PLAN 1:500


0 5 10 15 20 25M

SHDC
Planning & Development
- 7 MAR 2011
Ref: 0179-11

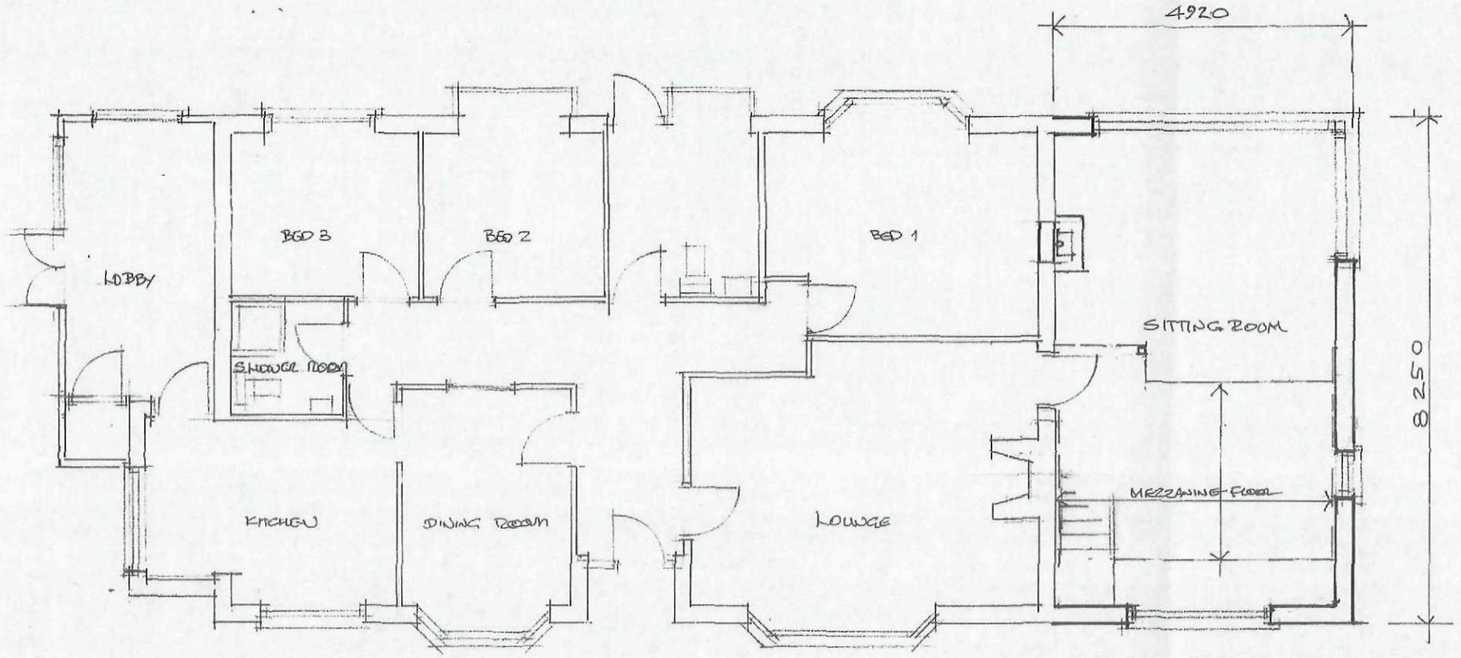

PROPOSED FLOOR PLAN

0 5M

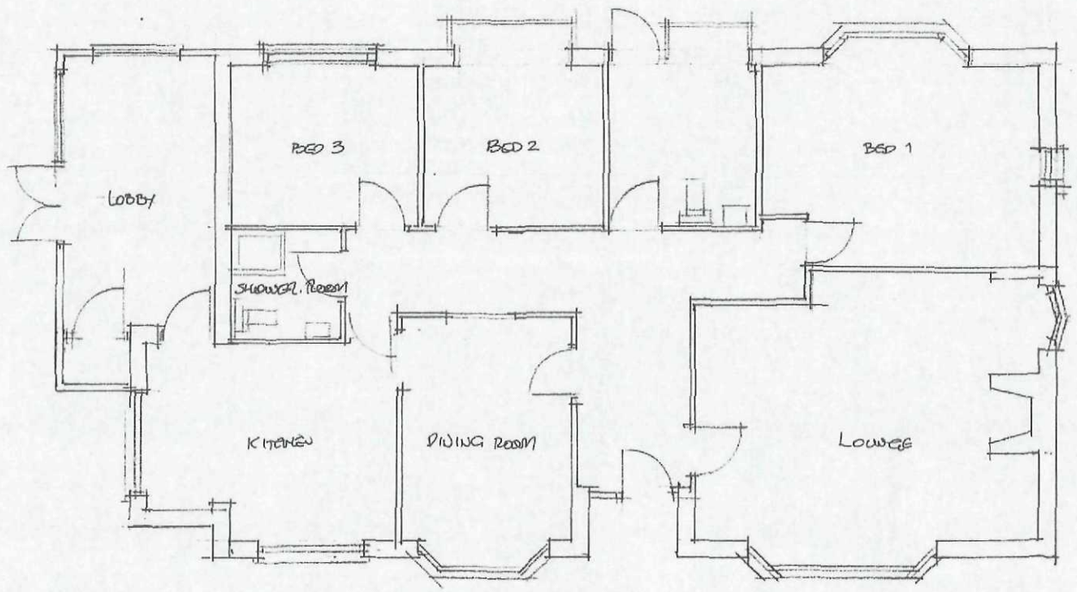

EXISTING FLOOR PLAN

SHDC
Planning & Development
- 7 MAR 2011
Ref: 0179-11


Proposed Extension &
Internal Alterations
At Decoy Farm
Little Dog Drove
Holbeach St. Johns


Lincs

Floor Plans

Drg. No. 4337/2
Scale. 1:100
Date. Feb 2011

Old Court Bldrs
Old Court
Matheson House
Oxcroft Bank
Shepau Stowe
Lincs
PE12 0TY
Tel 01406 330724

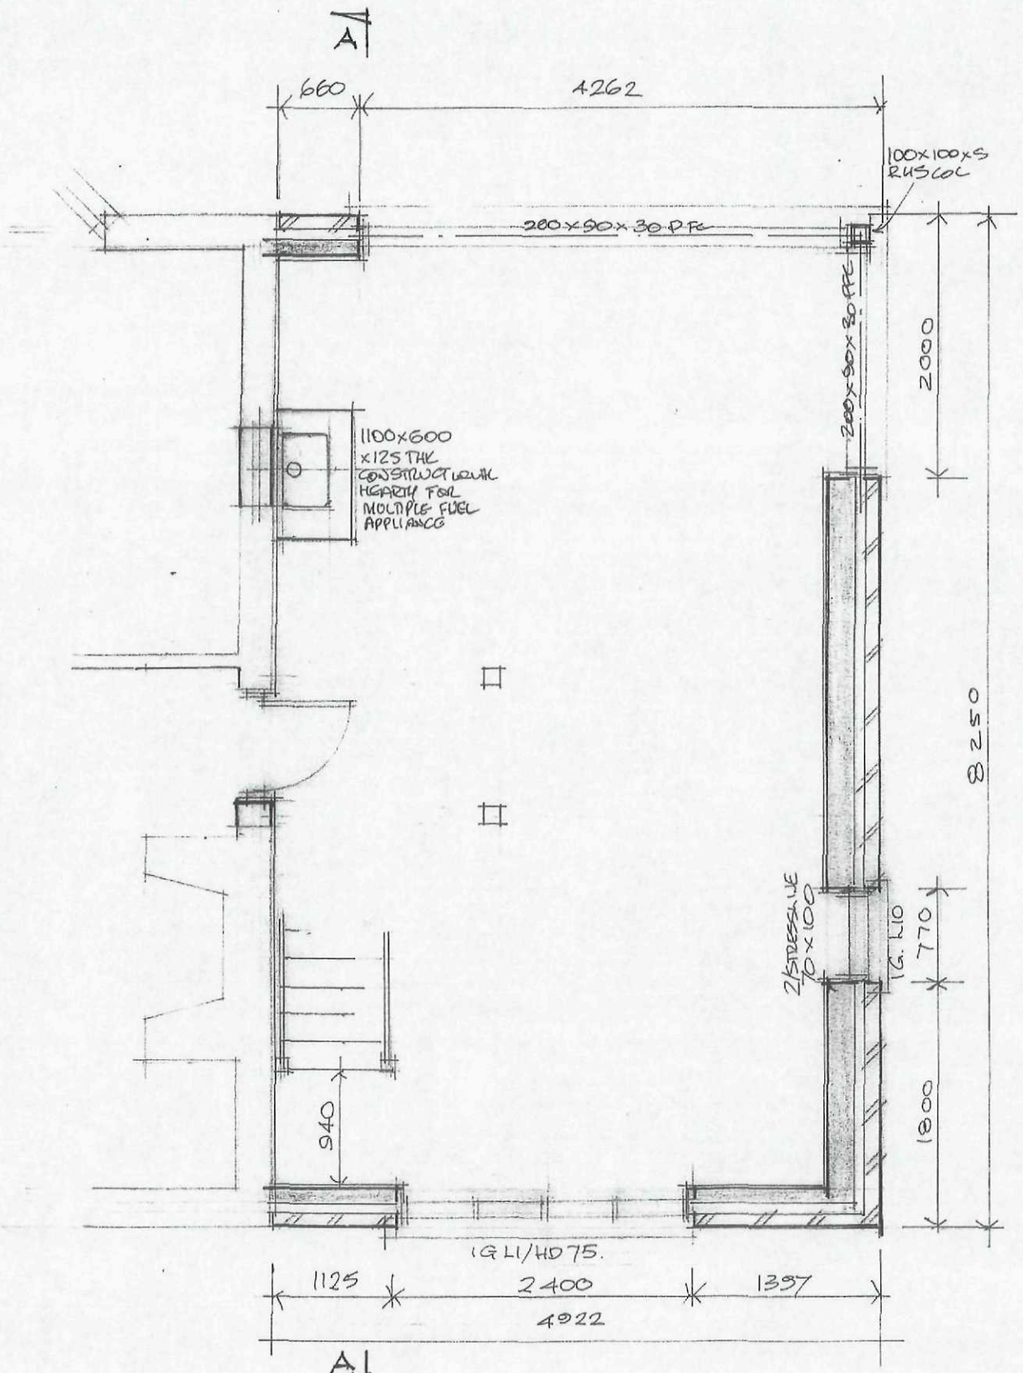

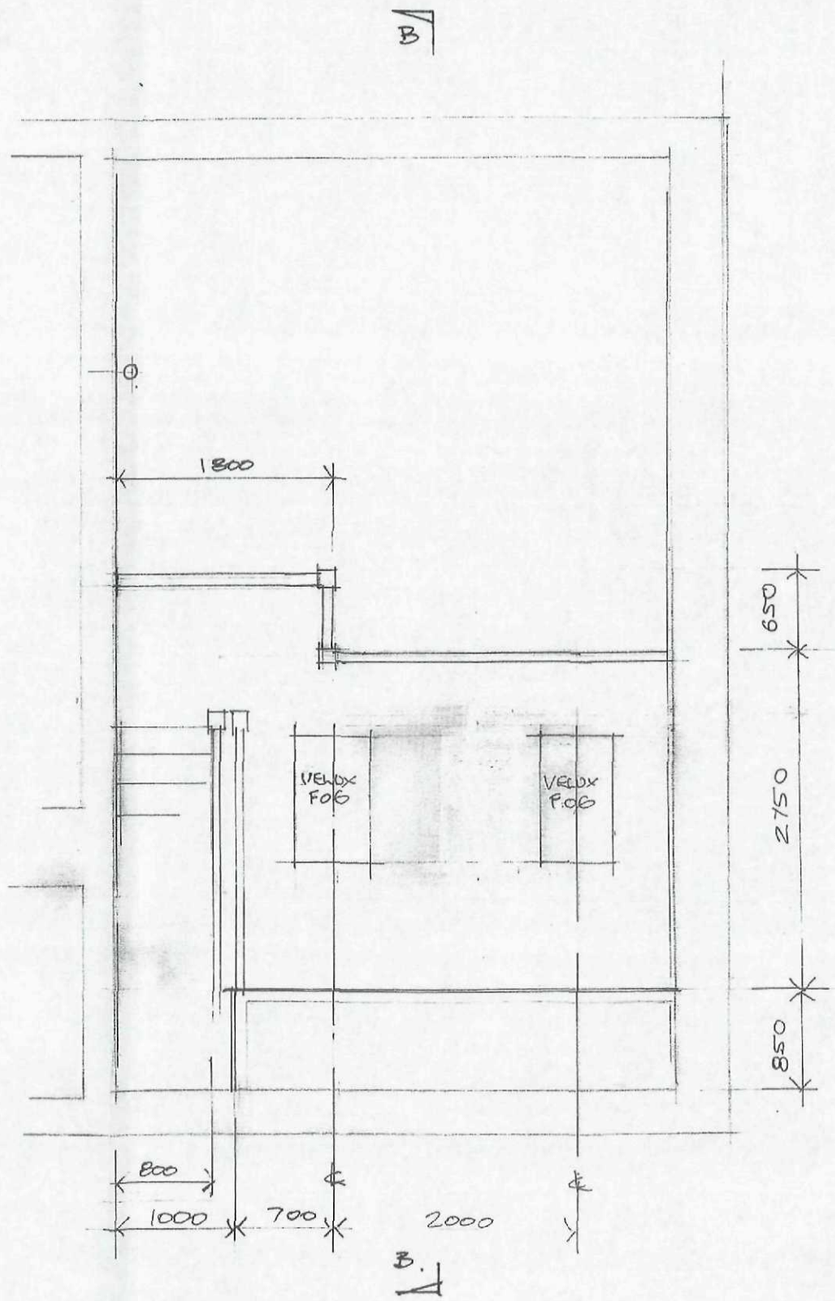

SHDC
Planning & Development
- 7 MAR 2011
Ref: 0179-11


Proposed Extension &
Internal Alterations
At Decoy Farm
Little Dog Drove
Holbeach St. Johns

Lincs


Extension Floor Plans

Drg. No. 4337/3
Scale. 1:50
Date. Feb 2011


Old Court Bldrs
Old Court
Matheson House
Oxcroft Bank
Shepau Stowe
Lincs
PE12 0TY
Tel 01406 330724

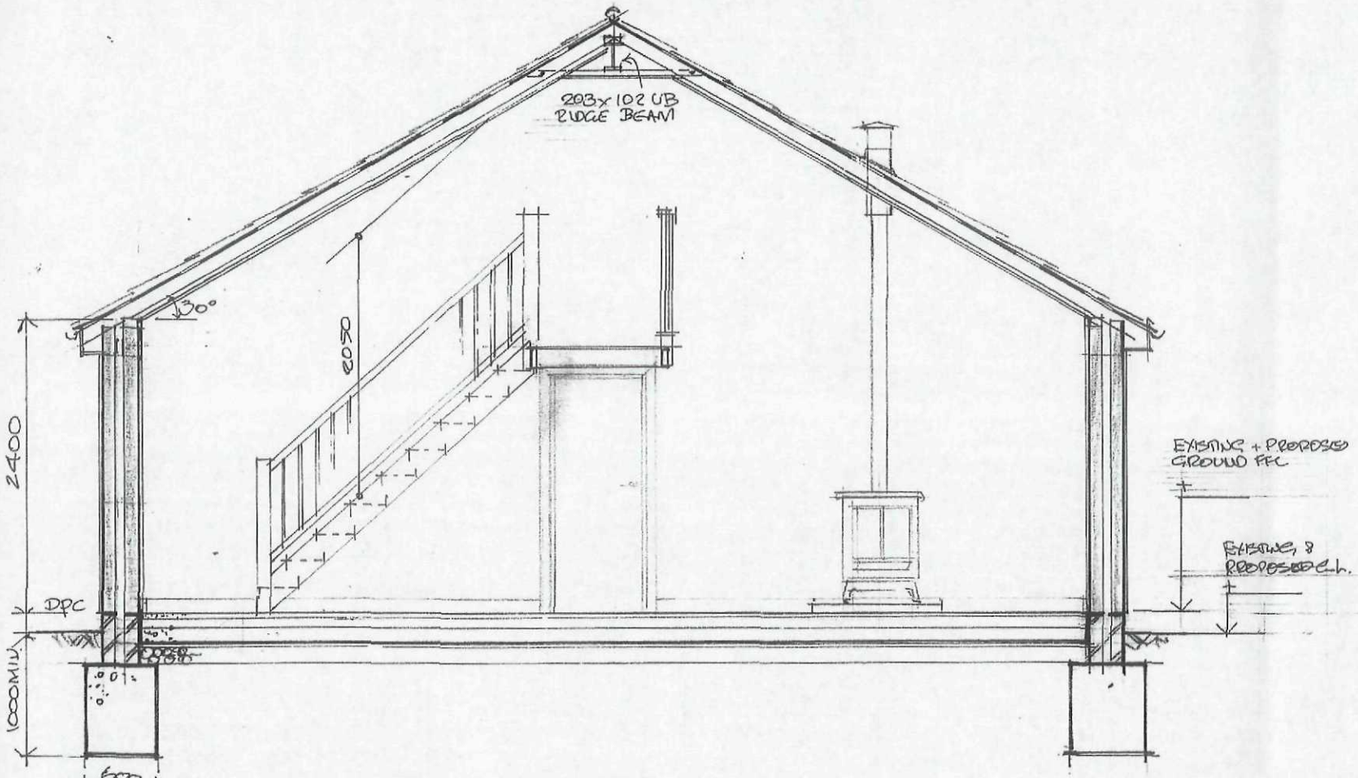

SECTION A-A

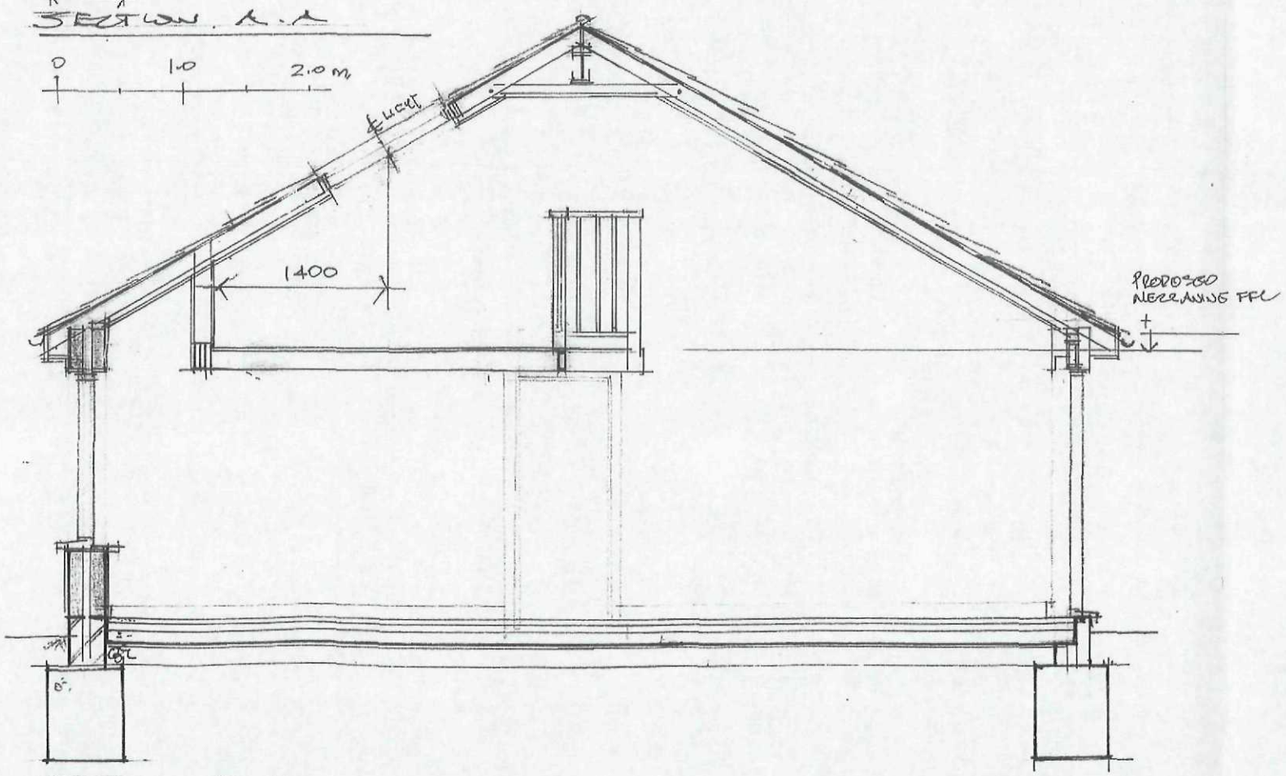

SECTION B-B

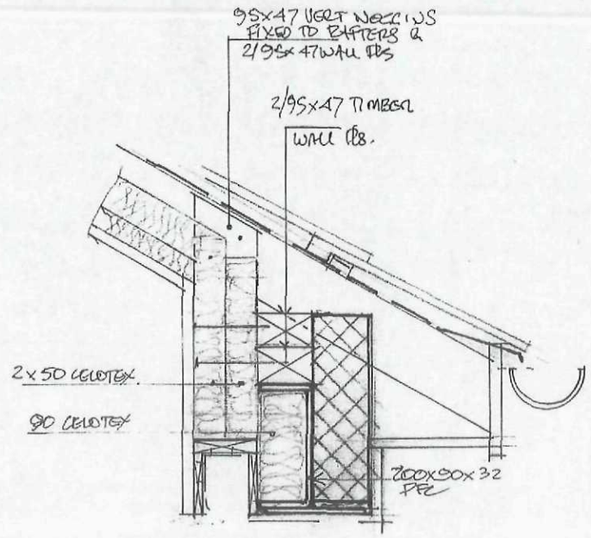

REAR EAVES DETAIL

SHDC
Planning & Development
- 7 MAR 2011
Ref: 0179-11


Proposed Extension &
Internal Alterations
At Decoy Farm
Little Dog Drove
Holbeach St. Johns

Lincs

Sections


Drg. No. 4337 / 4
Scale. 1: 50 1:10
Date. Feb 2011

Old Court Bldrs
Old Court
Matheson House
Oxcroft Bank
Shepau Stowe
Lincs
PE12 0TY
Tel 01406 330724

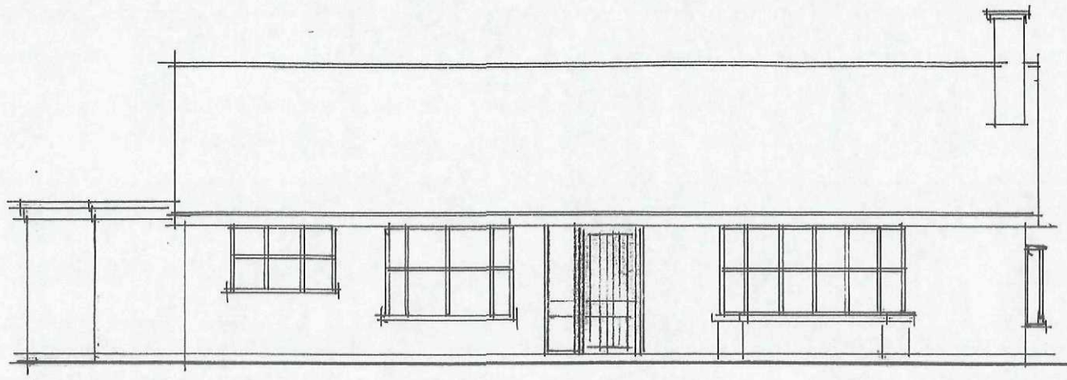


FRONT (W.)

0 5m

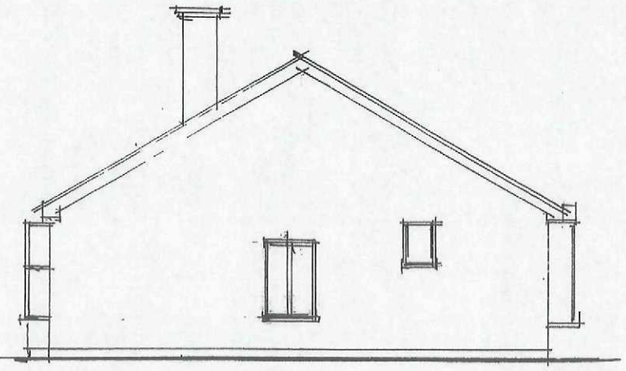

SIDE (S.)

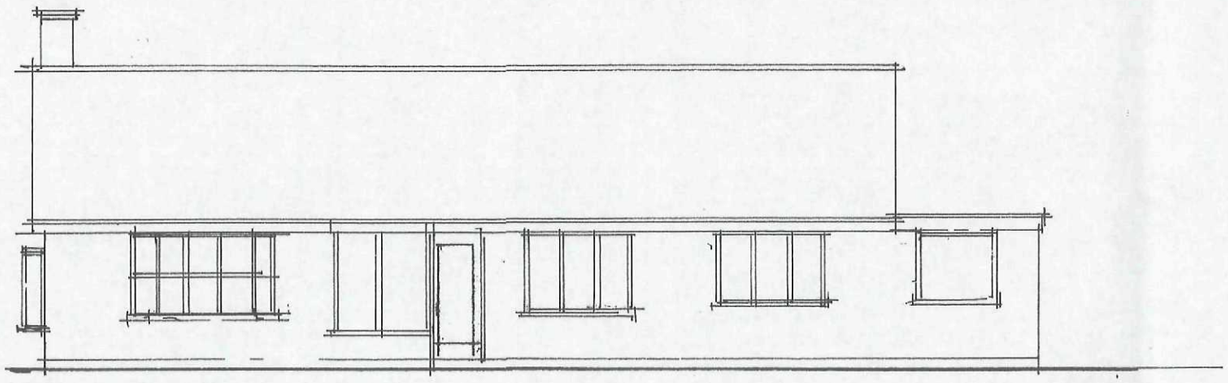

REAR (E.)

SHDC
Planning & Development
- 7 MAR 2011
Ref: 0179-11

Proposed Extension &
Internal Alterations
At Decoy Farm
Little Dog Drove
Holbeach St. Johns

Lincs

Existing Elevations

Drg. No. 4337/5
Scale. 1:100
Date. Feb 2011

Old Court Bldrs
Old Court
Matheson House
Oxcroft Bank
Shepau Stowe
Lincs
PE12 0TY
Tel 01406 330724