


Front Elevation (1:100)


Side Elevation (1:100)

Rear Elevation (1:100)

Side Elevation (1:100)

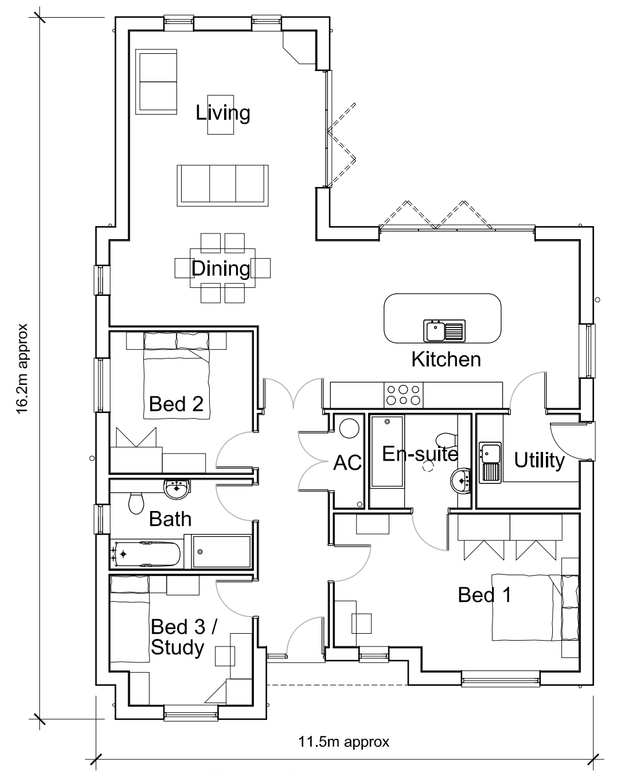

Ground Floor Plan (1:100)

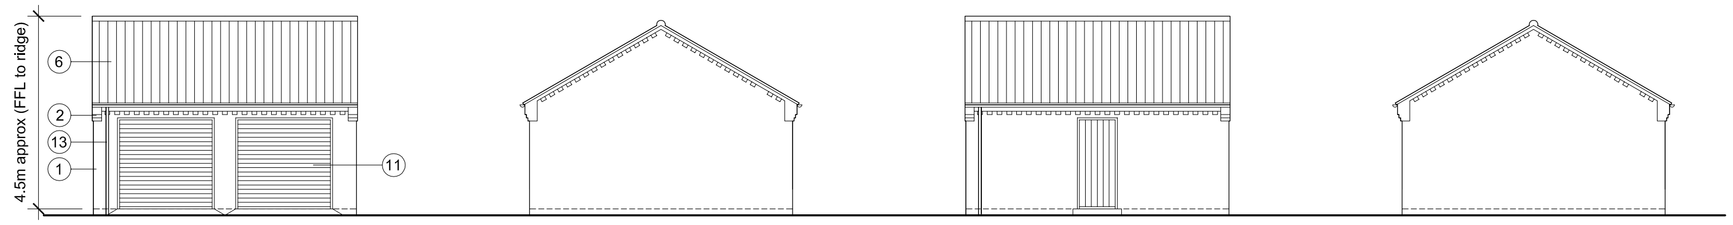


Front Elevation (1:100)

Side Elevation (1:100)


Rear Elevation (1:100)

Side Elevation (1:100)

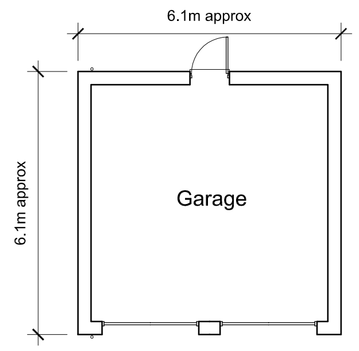

Ground Floor Plan (1:100)


3 BEDROOM DETACHED BUNGALOW WITH DETACHED GARAGE (Plot 81 shown. Plots 77, 82 & 83 handed)

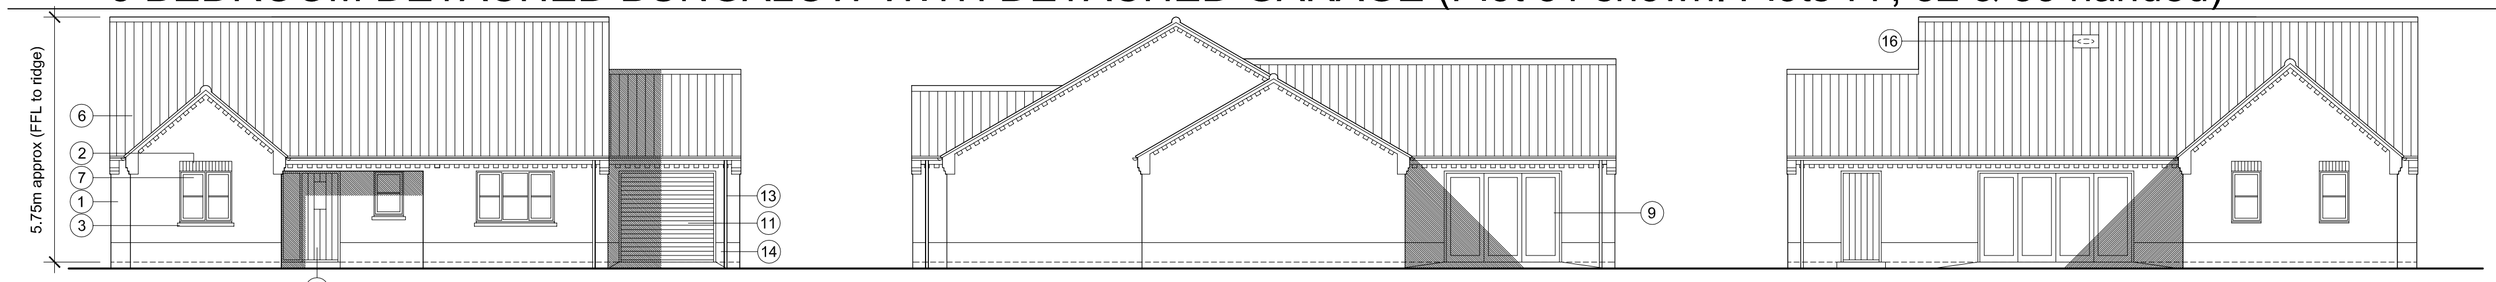


Front Elevation (1:100)

Side Elevation (1:100)

Rear Elevation (1:100)

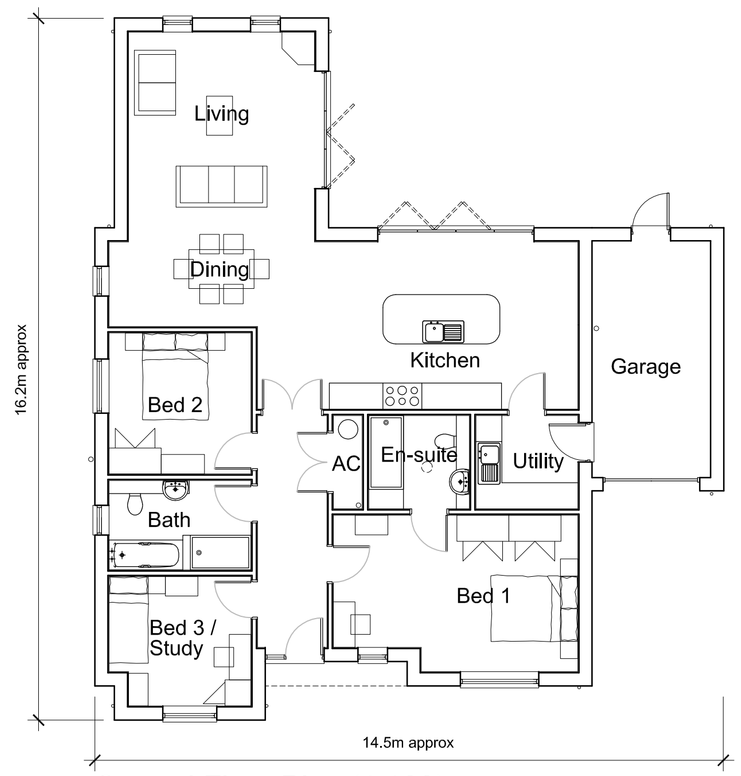

Ground Floor Plan (1:100)

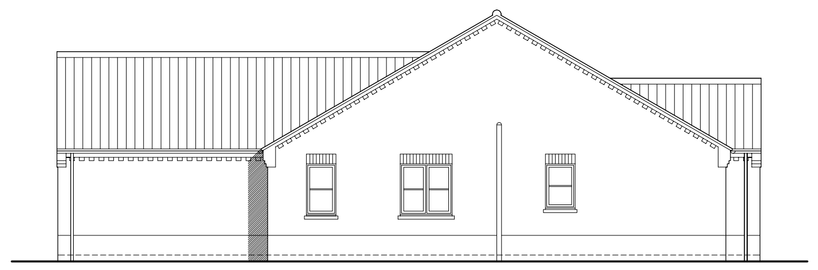

Side Elevation (1:100)

3 BEDROOM DETACHED BUNGALOW WITH SINGLE GARAGE (Plot 73 shown. Plots 72 & 74 handed)

All dimensions to be verified on site by Main Contractor before the start of any shop drawings or work whatsoever either on their own behalf or that of sub-contractors.

Report any discrepancies to the Contract Administrator at once.

This drawing is to be read with all relevant Architect's and Engineer's drawings and other relevant information.

Andrew M Wright Ltd. Registered in England & Wales No. 9399024.
Registered office: 22 Church Street, Holbeach, Spalding, Lincs, PE12 7LL

LEGEND: DO NOT SCALE

Legend to materials:-

1 = Facing brickwork

2 = Feature brickwork (soldier courses and corbelling) in contrasting brick*

3 = Reconstituted stone cills

4 = Projecting brick plinth stretcher detail in contrasting brick*

5 = Painted timber effect cladding

6 = Slate effect roofing or concrete interlocking pantiles

7 = Upvc windows

8 = Timber (or timber effect) composite doors

9 = Upvc doors

10 = Roof windows

11 = Roller shutter garage doors

12 = Timber porch construction

13 = Plastic rainwater goods

14 = Contrasting band of facing brickwork*

15 = Upvc fascias

16 = Sun tube

**Contrasting brick does not apply to all dwellings. Refer to Schedule of Materials (PD105) for precise details of brickwork.*

0 1 2 3 4 5m

Revision:	Date:	Description:	Drw:	Chk:
P1	19.02.21	Planning Issue -	AMW	AMW
D1	03.11.20	Draft Issue -	AMW	AMW

ANDREW M WRIGHT LTD
CHARTERED ARCHITECT

26 Joys Bank, Holbeach St Johns, Spalding, Lincs, PE12 8SD
Telephone: 01406 540573 Mobile: 07940 914778

Project:
Residential Development
Wignals Gate
Holbeach
Lincs

Drawing Title:
Proposed Bungalows
Plots 72-74, 77 & 81-83

Client:
Loosegate Developments Ltd

Drawn:	Checked:	Date:	Scale:	Paper Size:
AMW	AMW	03.11.20	1:100	A1

Job No.:	Dwg No.:	Stage:	Revision:
071605	PD204	Planning	P1