

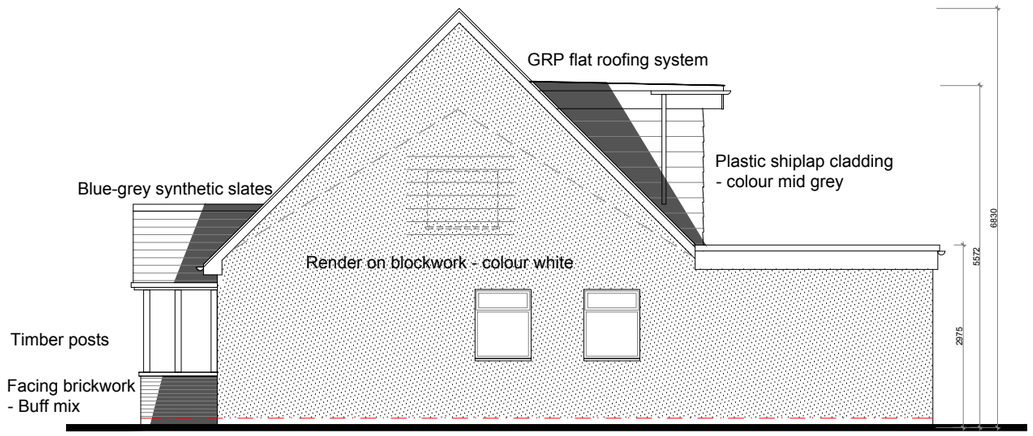



WEST ELEVATION

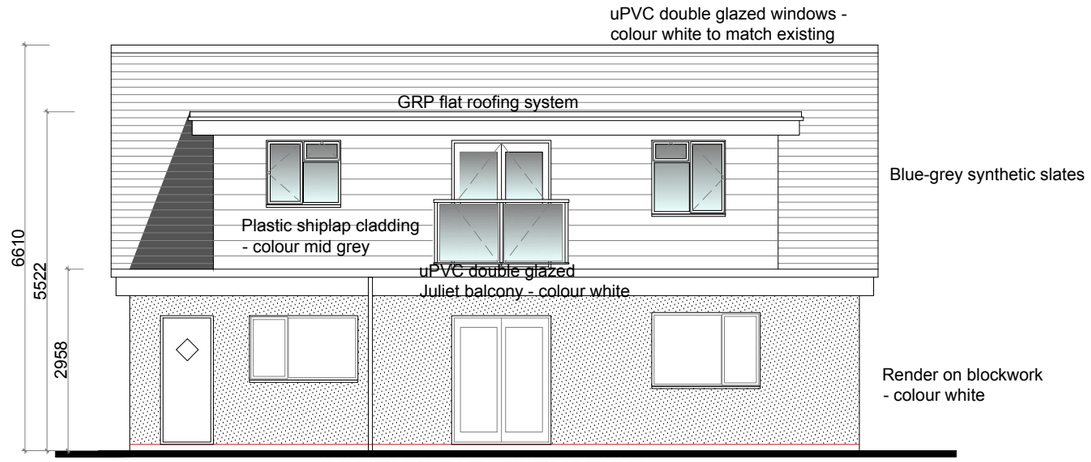

SOUTH REAR ELEVATION

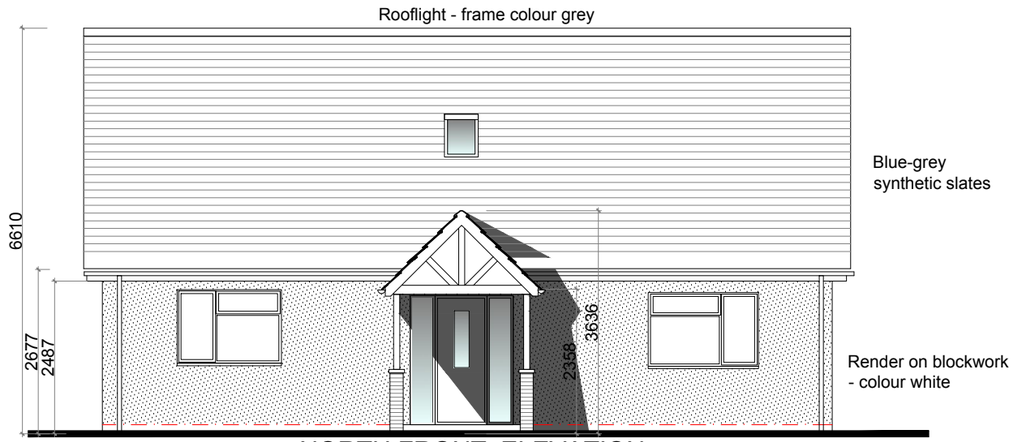

NORTH FRONT ELEVATION

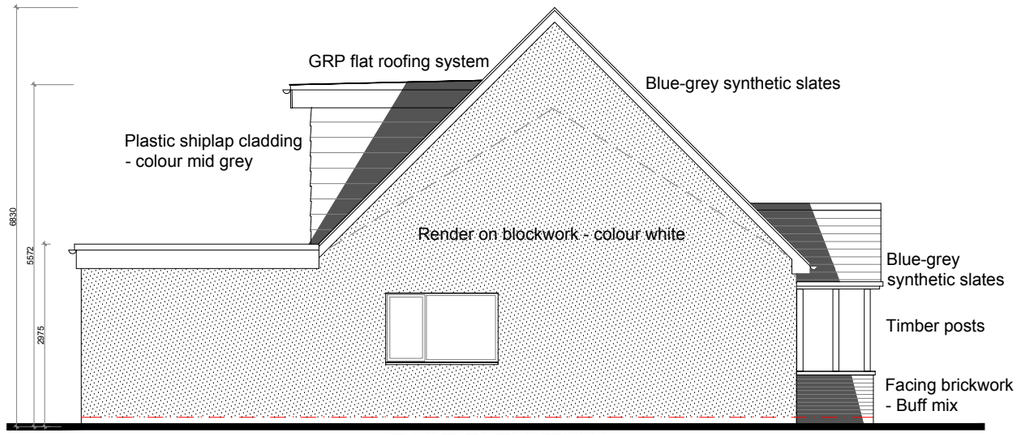

EAST ELEVATION

SCALE 1:100 0m 1m 2m 4m 6m 8m 10m

Rev	Date	Description

CHISWICK ARCHITECTURAL Ltd.

32 Spring Avenue Hampton Vale
Peterborough Cambridgeshire PE7 8BA
m: 07714 332 331 *t:* 01733 242 852
e: info@chiswickarchitectural.com

Registered in England & Wales | 11843354

PLANNING

Client
Mr & Mrs A Clifton

Project
Proposed Alterations
The Bungalow
Main Road
Holbeach Drove
Lincs
PE12 0PS

Drawing Title
Proposed Elevations

Drawn	Date	Checked	Scale
RAC	JAN2025	–	1:100@A3
Job No	Drawing No	Revision	Note
BHD25	022	–	