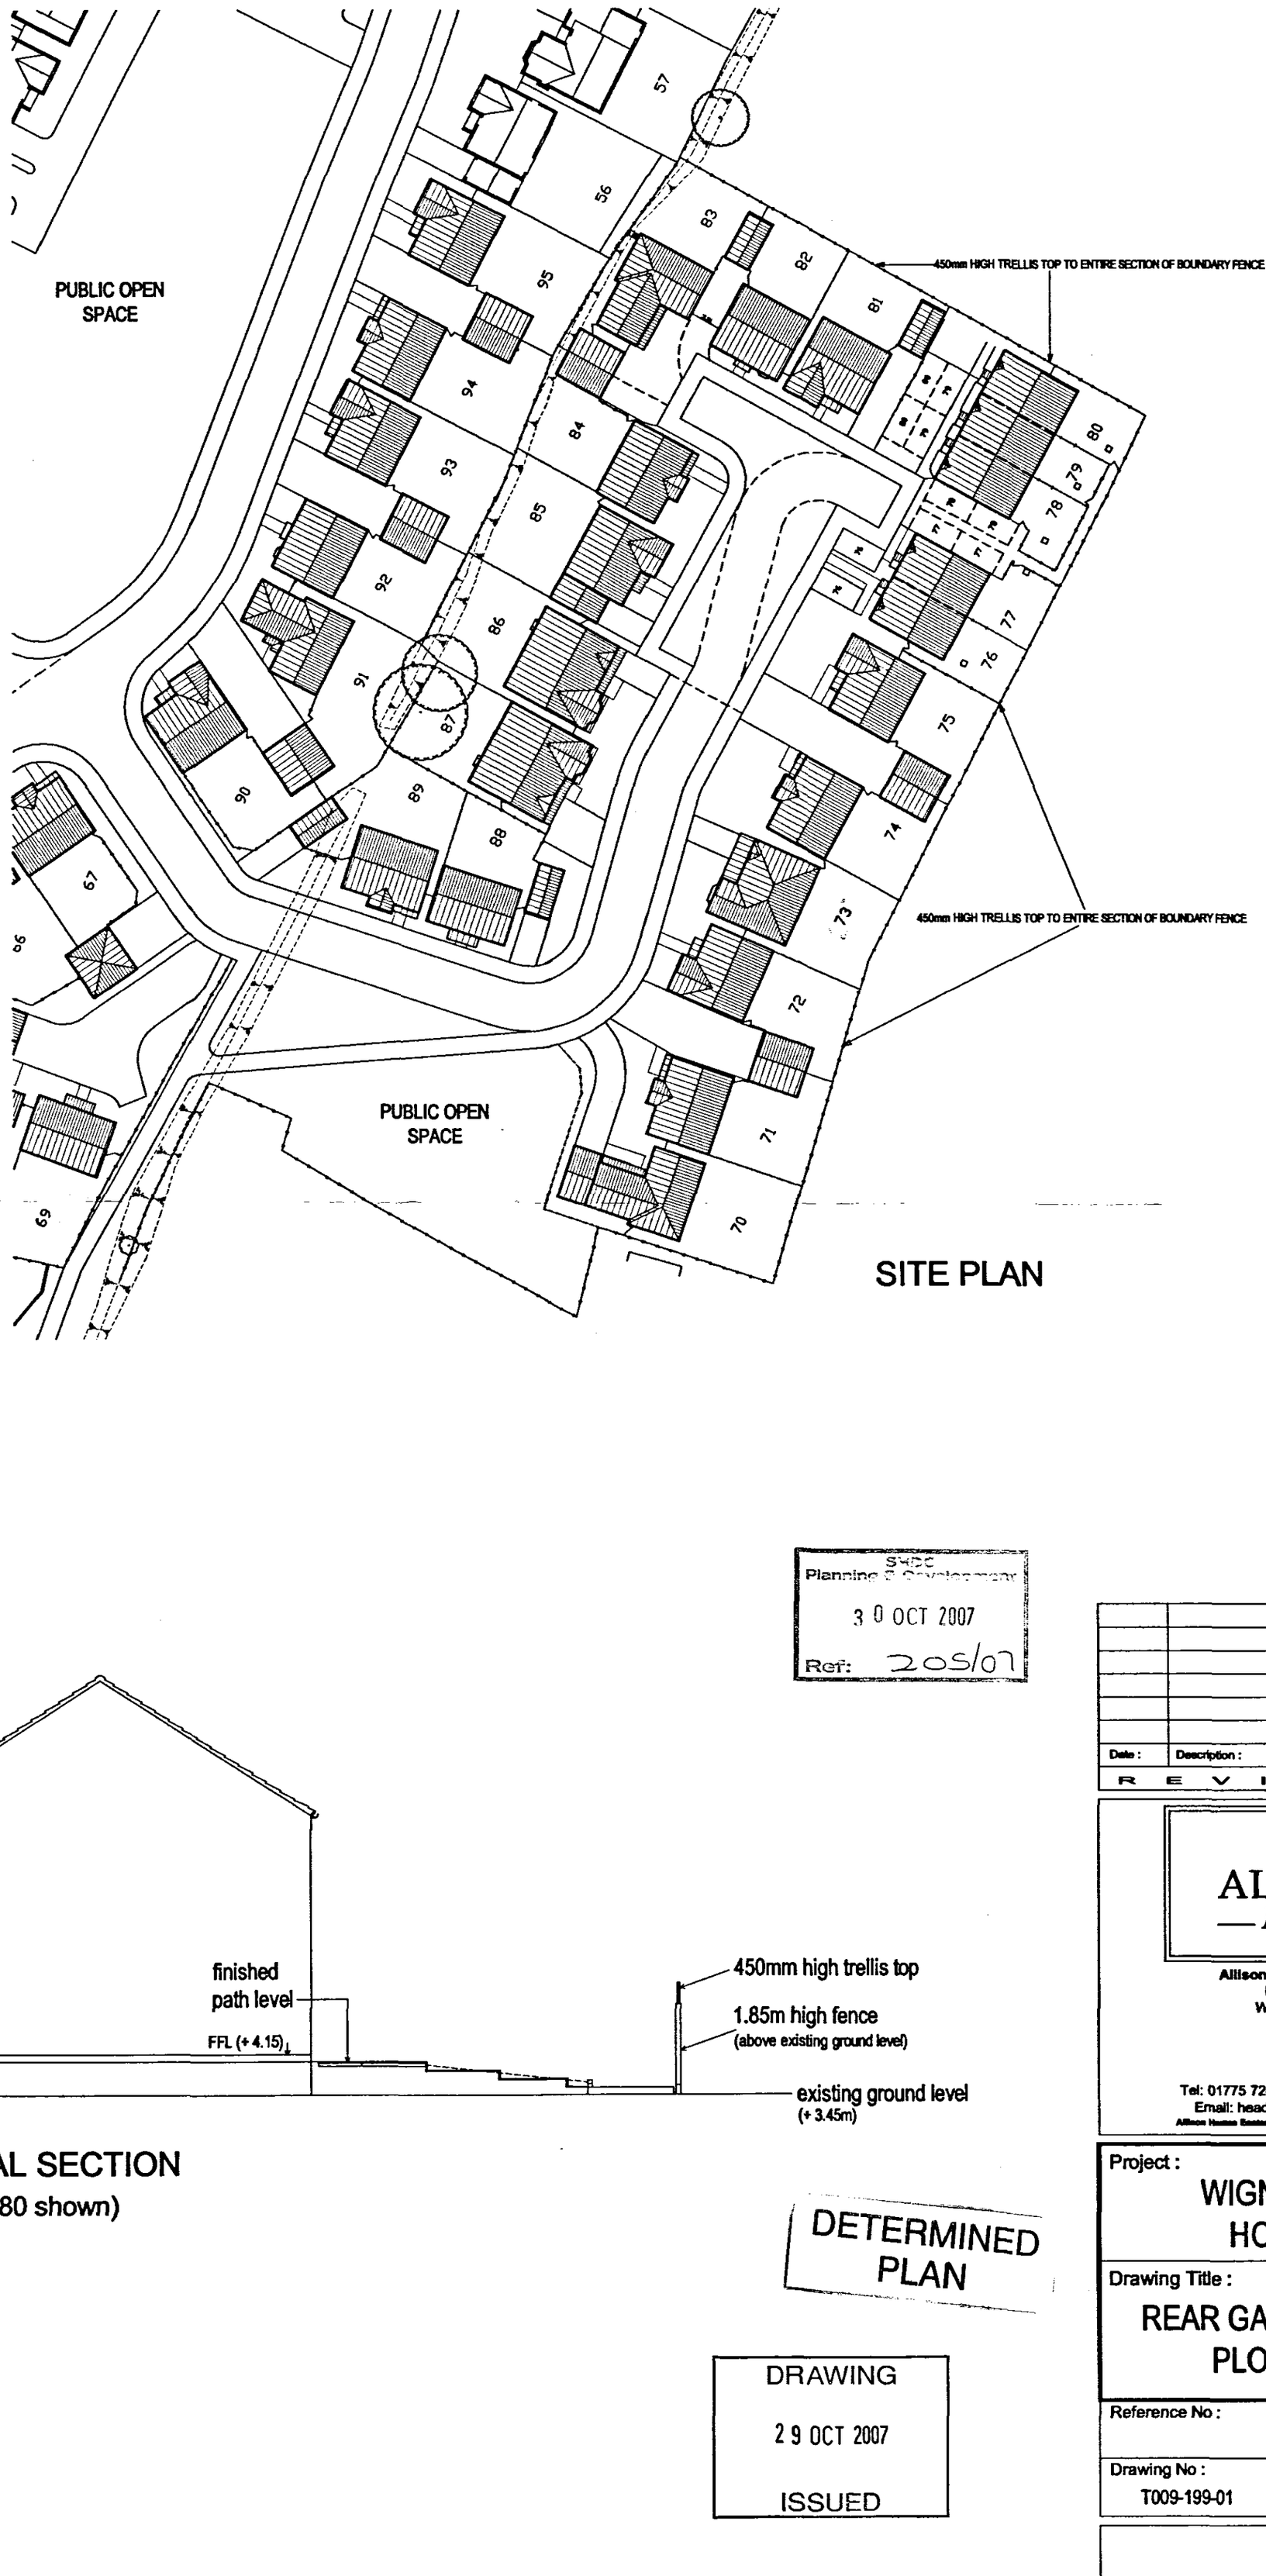

SITE PLAN

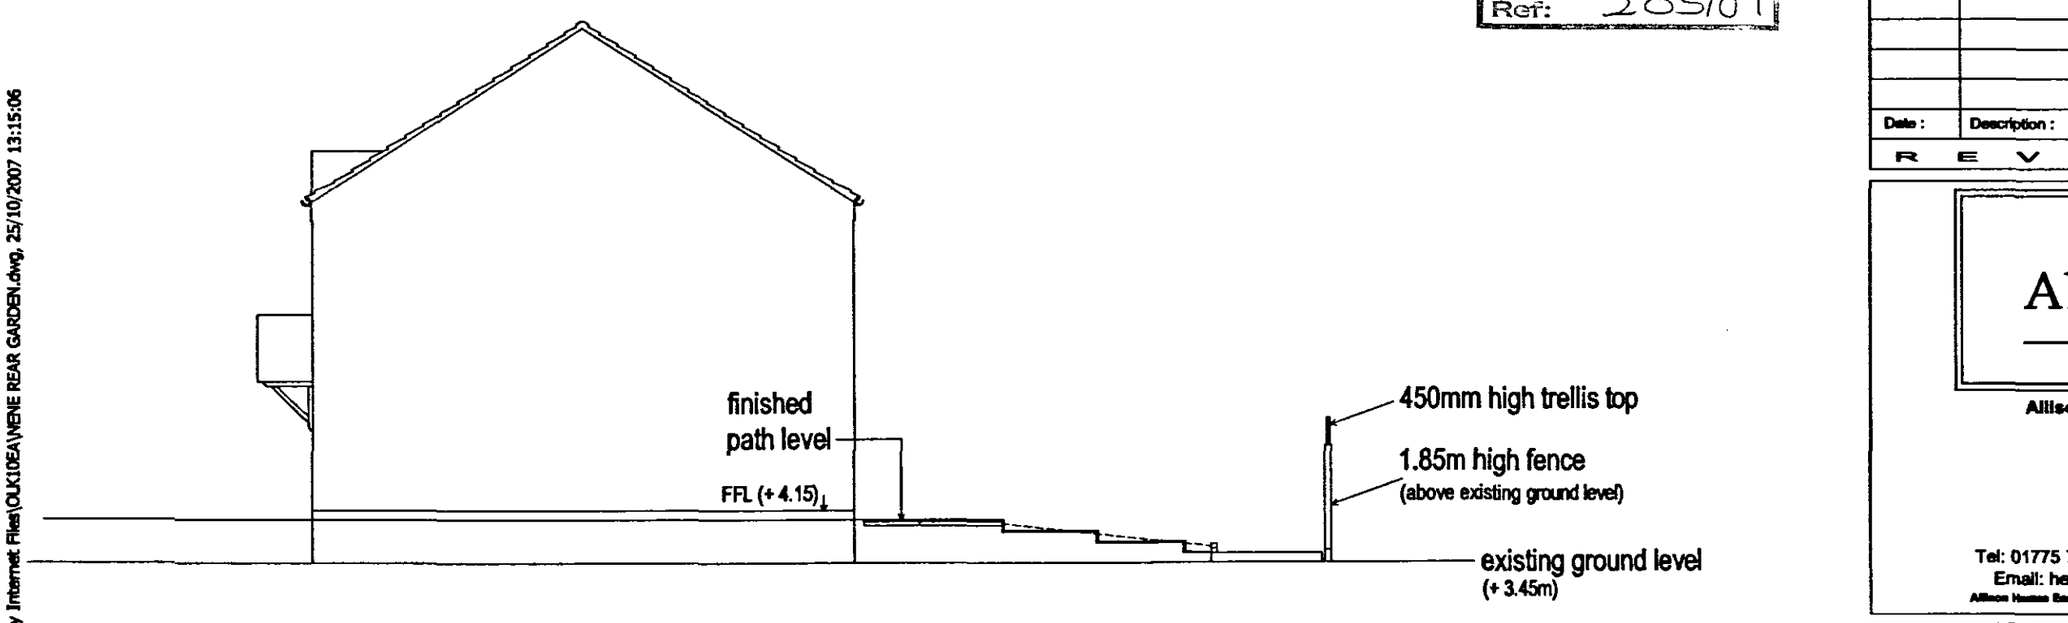

TYPICAL SECTION
(plots 78/80 shown)

SHDC Planning & Development
30 OCT 2007
Ref: 205/07

DETERMINED PLAN

DRAWING
29 OCT 2007
ISSUED

Date :	Description :

REVISIONS

ALLISON — Homes —

Allison Homes Eastern Ltd
Holland Place
Wardentree Park
Pinchbeck
Spalding
Lincolnshire
PE11 3ZN
Tel: 01775 724701 Fax: 01775 762153
Email: headoffice@allisonhomes.org
Allison Homes Eastern Limited is a Kier Residential Company

Project :
WIGNALS GATE
HOLBEACH

Drawing Title :
REAR GARDEN LAYOUT
PLOTS 70 - 83

Reference No :	Scales : 1:500 & 1:100 @ A2
	Date : 6/12/06
Drawing No : T009-199-01	Drawn: MD

C:\Documents and Settings\j.bramma\Local Settings\Temporary Internet Files\OLK10EA\WENE REAR GARDEN.dwg, 25/10/2007 13:15:06