


Contractor to check all Dimensions on site prior to ordering materials / commencing work.Do Not Scale from this Drawing - If in doubt then please ask

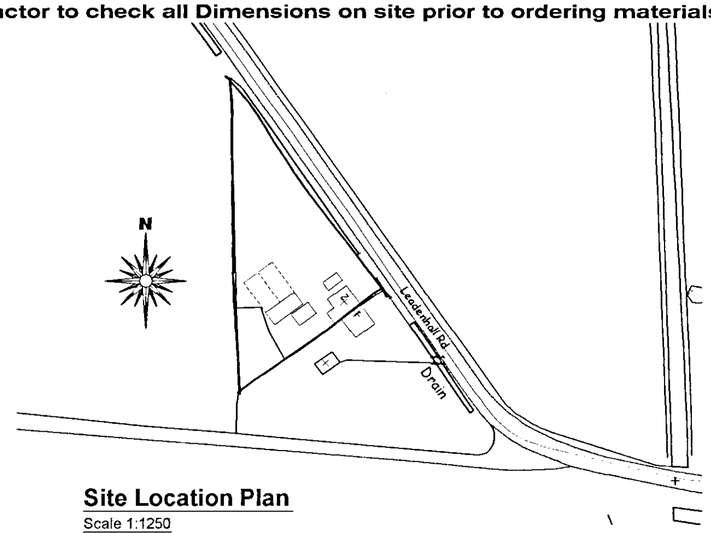


Site Location Plan
Scale 1:1250

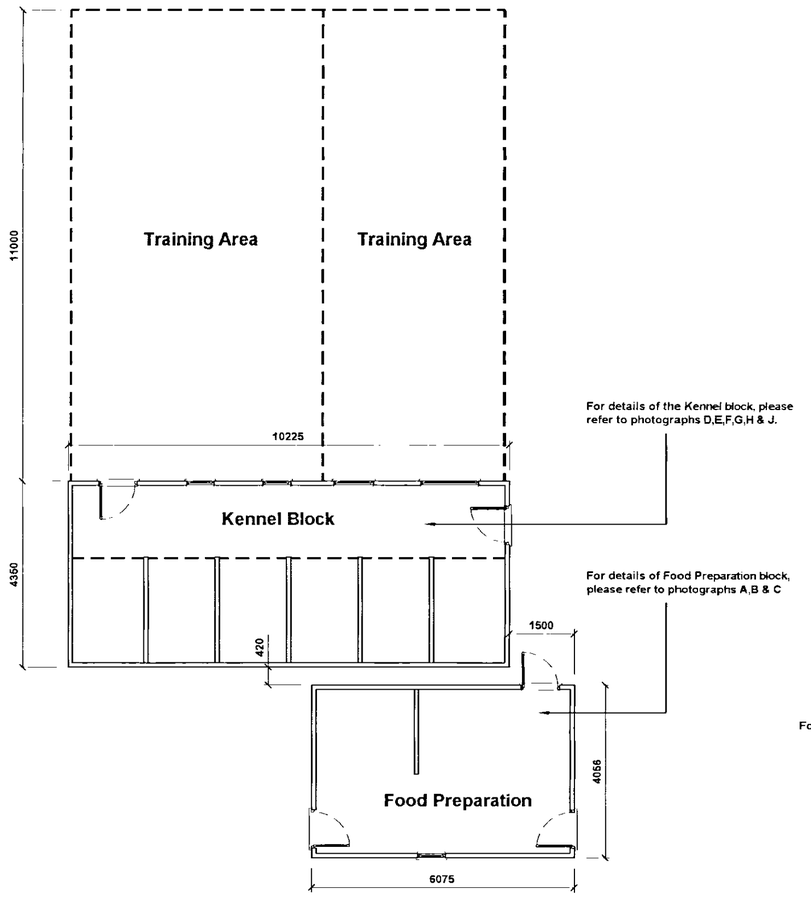

Kennel & Food Preparation Block Floor Plans
Scale 1:100

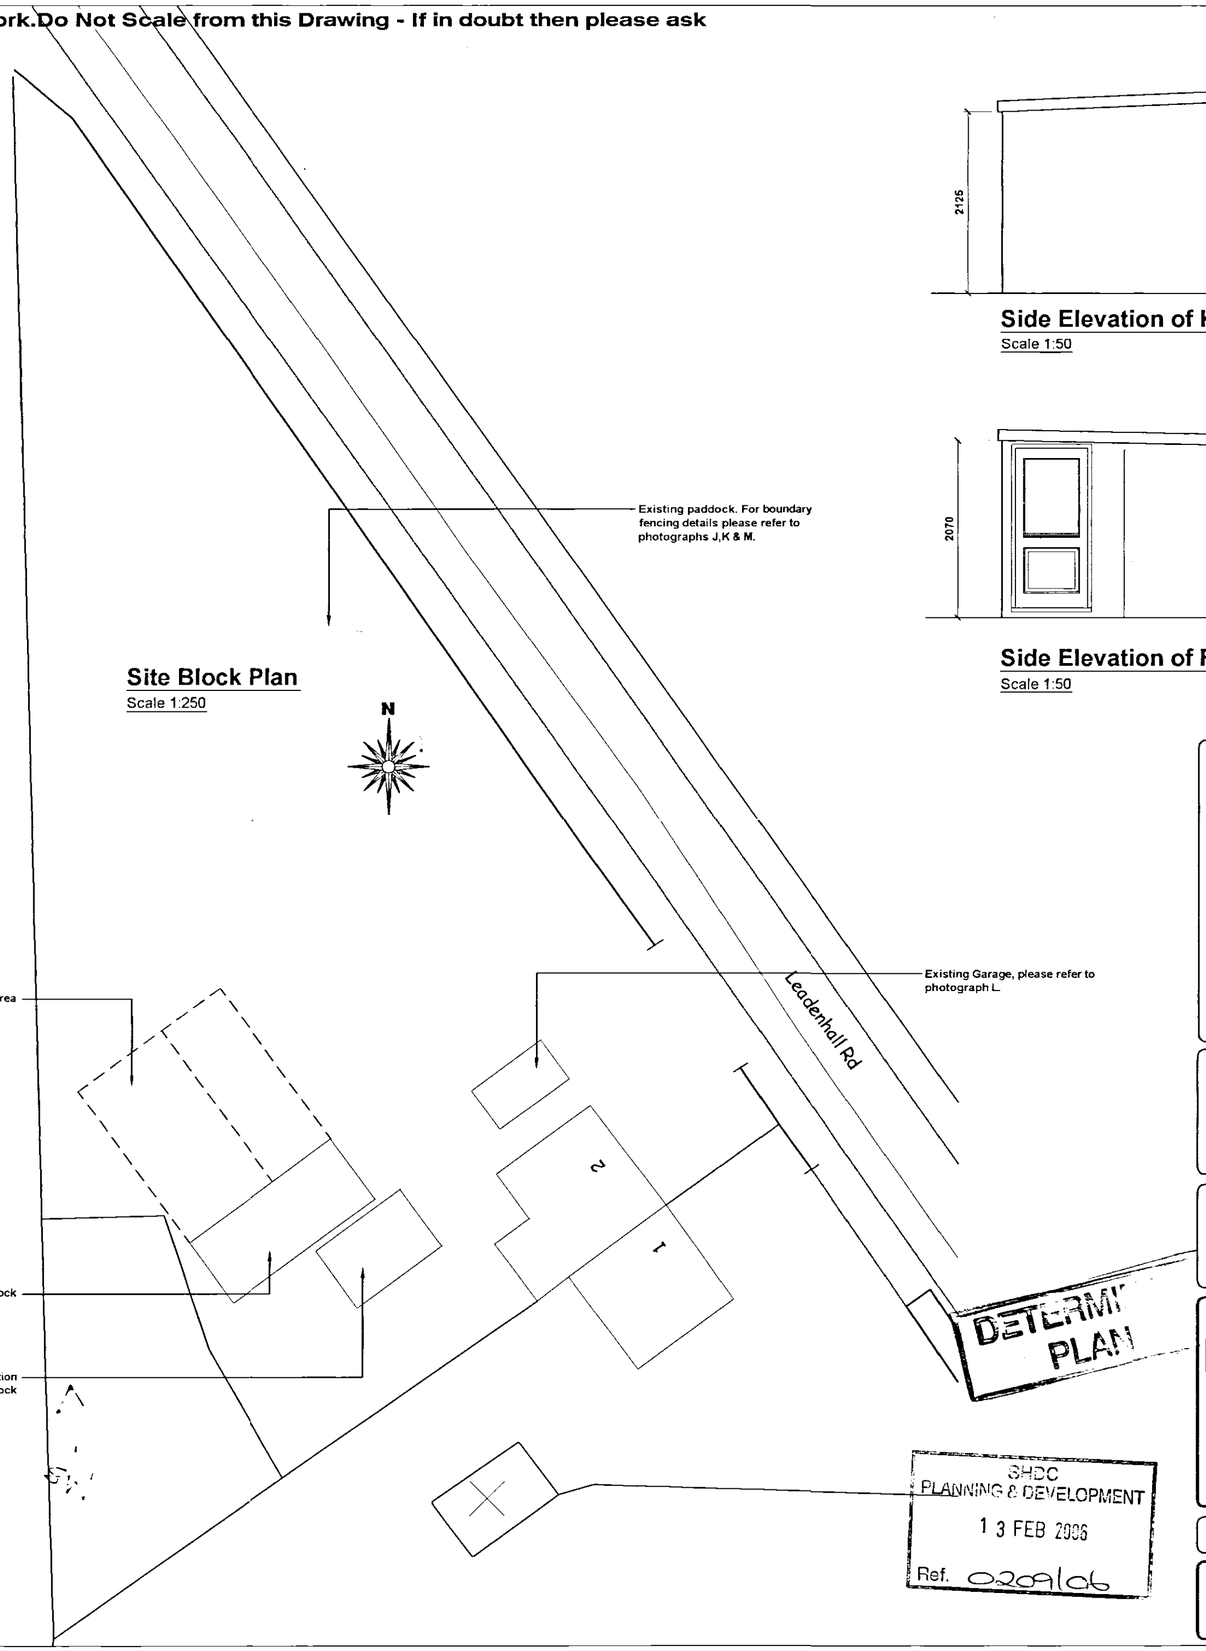

Site Block Plan
Scale 1:250

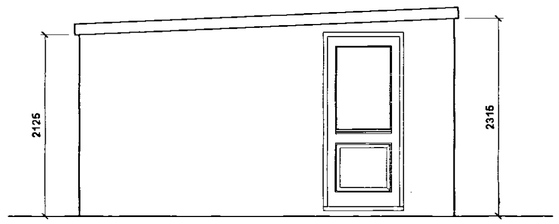

Side Elevation of Kennel Block
Scale 1:50

Side Elevation of Food Preparation Block
Scale 1:50

GENERAL CONDITIONS
Contractors are resonsible for checking all dimensions on site when work commences and before ordering any materials Any discrepancies should be brought to the attention of the Client for remedial action before commencing further

All details shown are based on typical site conditions for that area, any abnormal conditions should be brought to the attention of the Client and Local Authority

The notes shown are mainly to cover the requirements of Building Regulations and should not be treated as full specification.

No allowance has been made for any Structural Calculations,a "SAP" calculation, Soil Investigation or Flood Risk Assessment if deemed necessary then these will be a chargeable extra.All steel beam sizes shown on drawing are all subject to confirmation from Structural Engineer.

All materials not specified to be of a standard suitable for the work proposed and be fit for purpose All work to be in accordance with good building practise and all necessary BS codes for Workmanship on Building Sites.

Client :

Mr D Simpson
2 Windy Corner
Holbeach St Marks
PE12 8EZ

Site :

Proposed Dog Kennels (Retrospective)

remway design Ltd
c / o South Lincs Plant Hire
Enterprise Way
Pinchbeck
Spalding
PE11 3YR
Tel / Fax: 01775 768 921
Mobile : 07815 112 058
e-mail: jason@remwaydesign.co.uk

SHDC
PLANNING & DEVELOPMENT
13 FEB 2006
Ref. 0209/06

Date : feb06 | Scale : As Noted

Drawing No:

rem 1148 - 01