
BLOCK/SITE PLAN
AREA 130m x 130m A3
SCALE 1:500
CENTRE COORDINATES: 536846, 328121

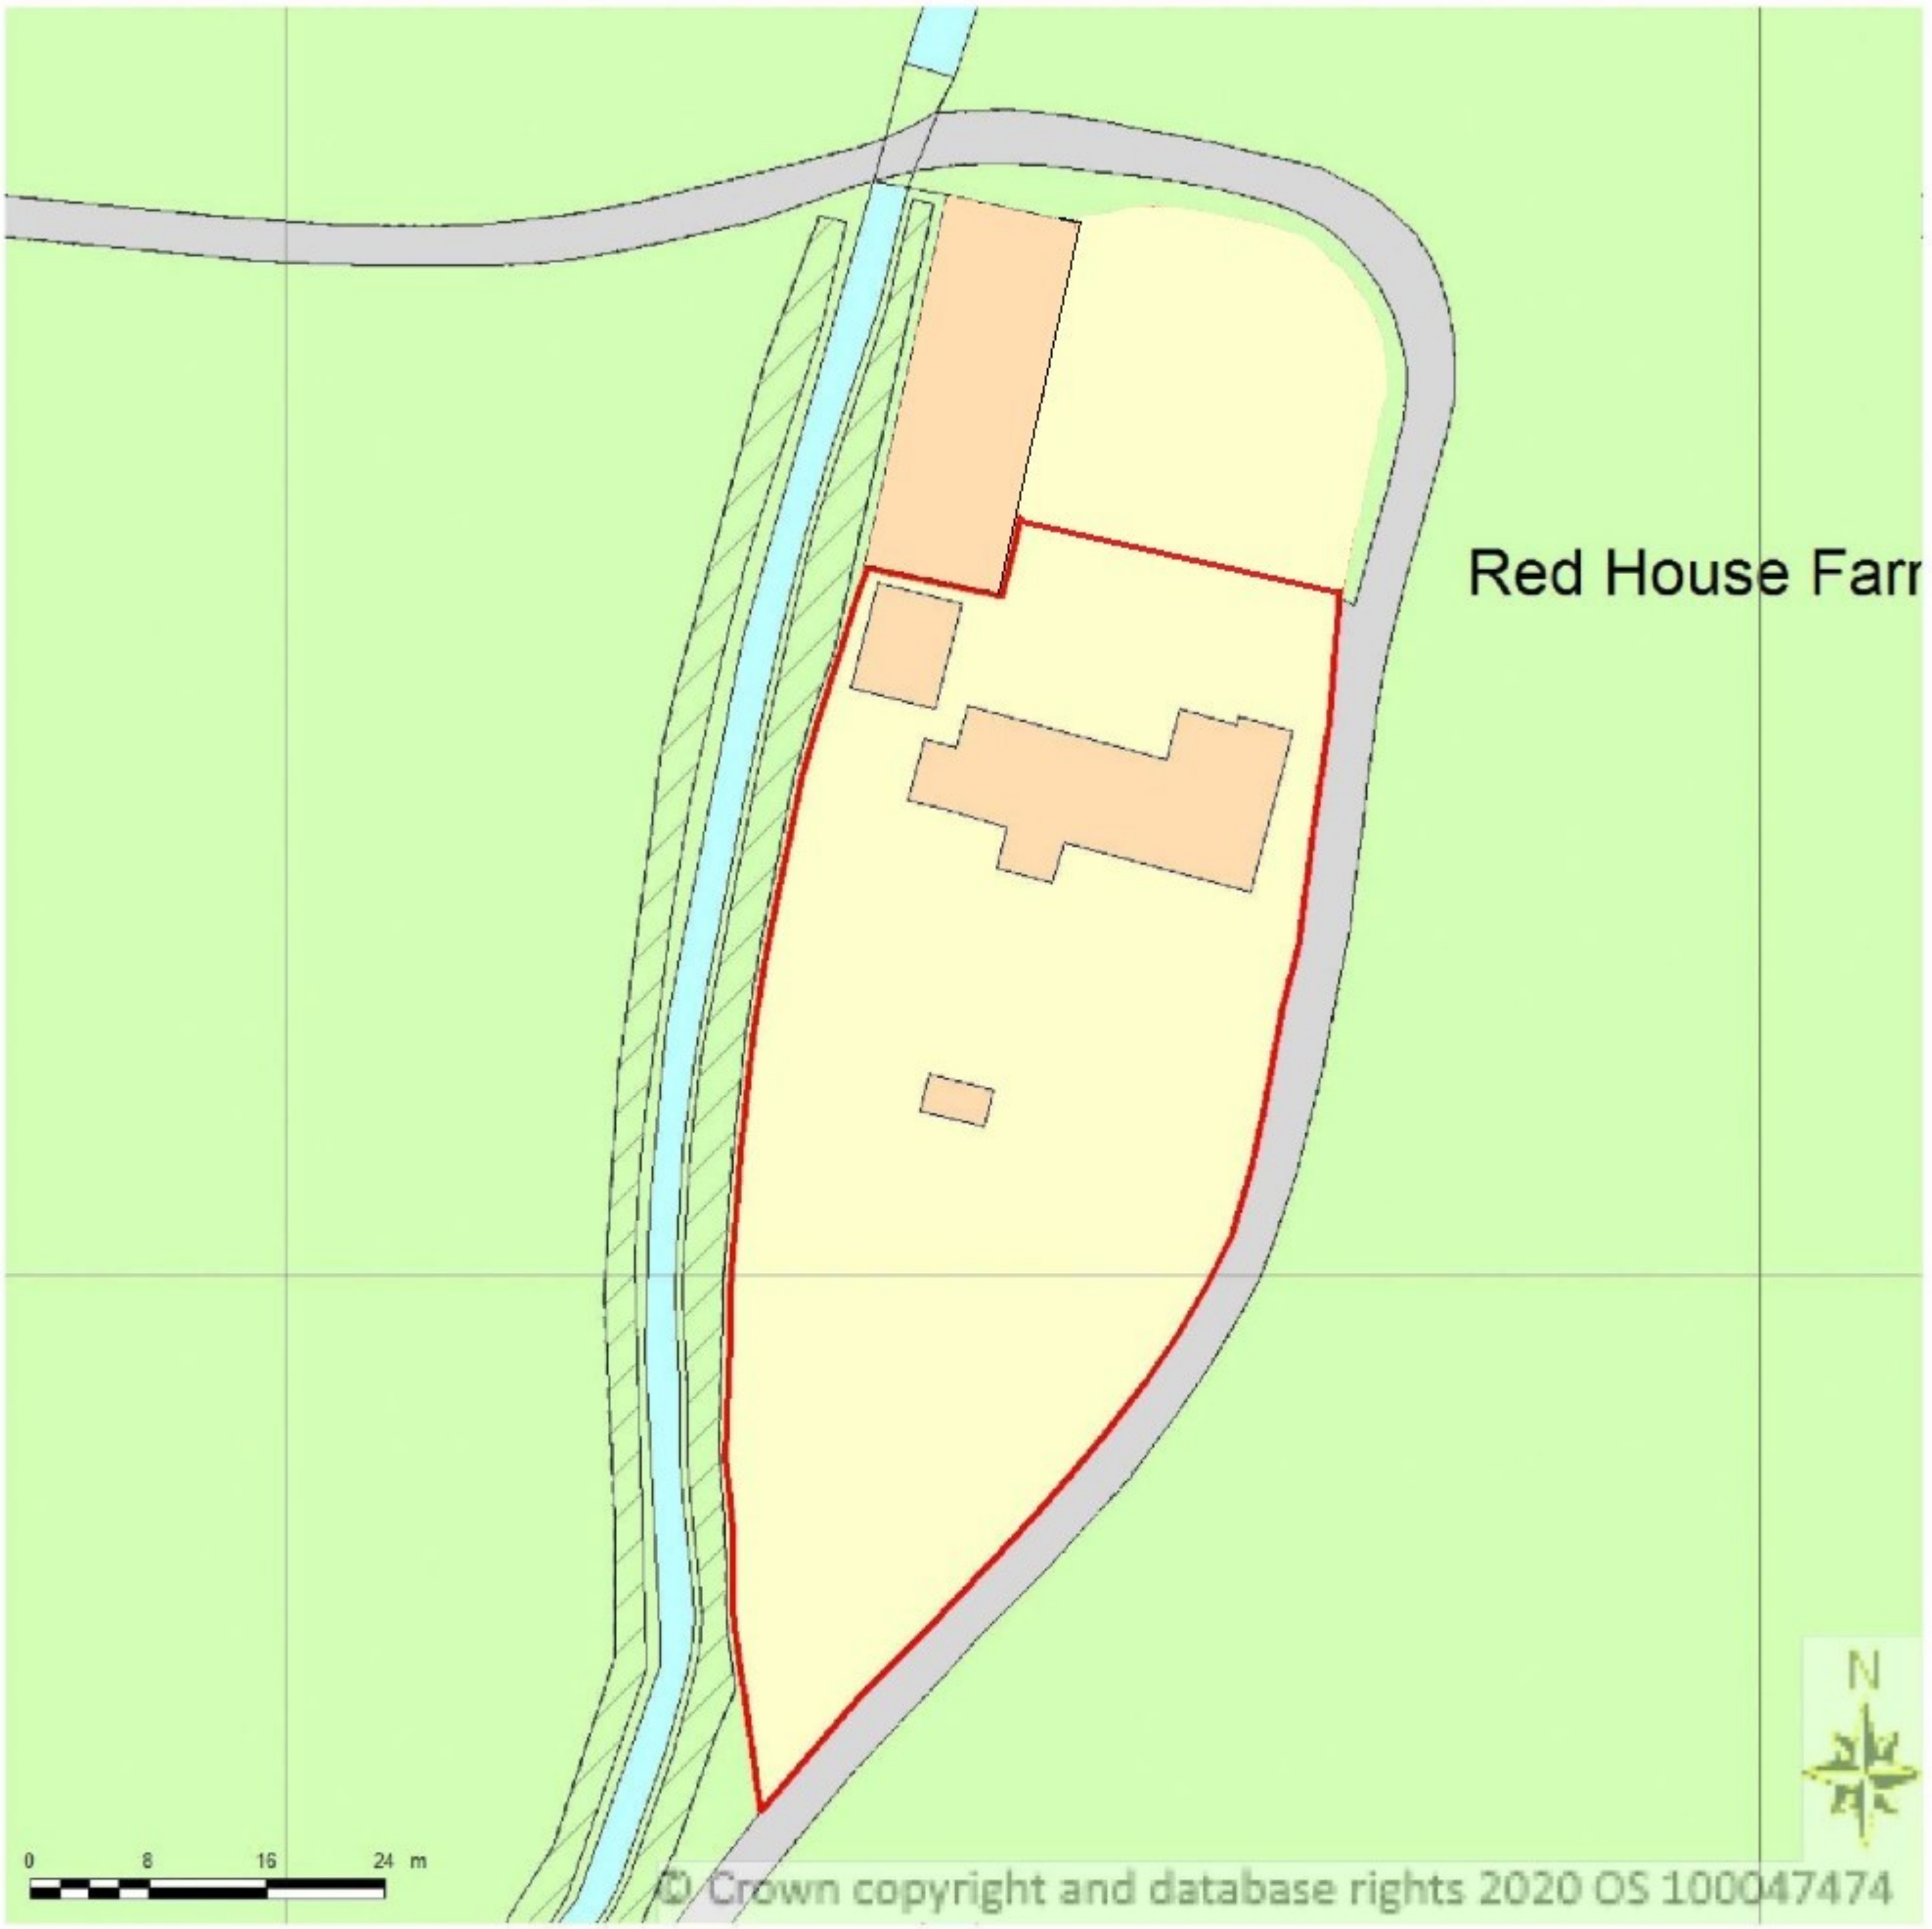

Supplied by Streetwise Maps Ltd
www.streetwise.net
Licence No: 100047474
20/02/2020 12:08:07