



Do not scale directly from this drawing. All discrepancies are to be brought to the attention of the Practice.
The copyright to this drawing is owned by Trevor A Clay RIBA Ltd.

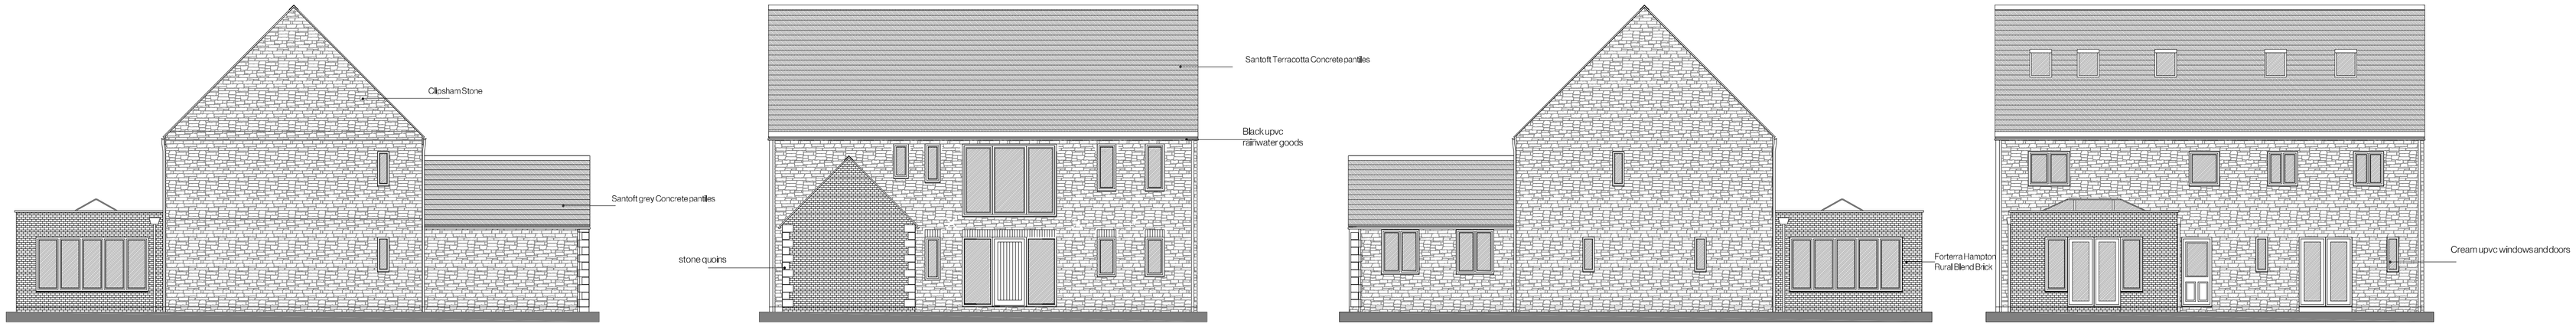

PROPOSED ELEVATIONS

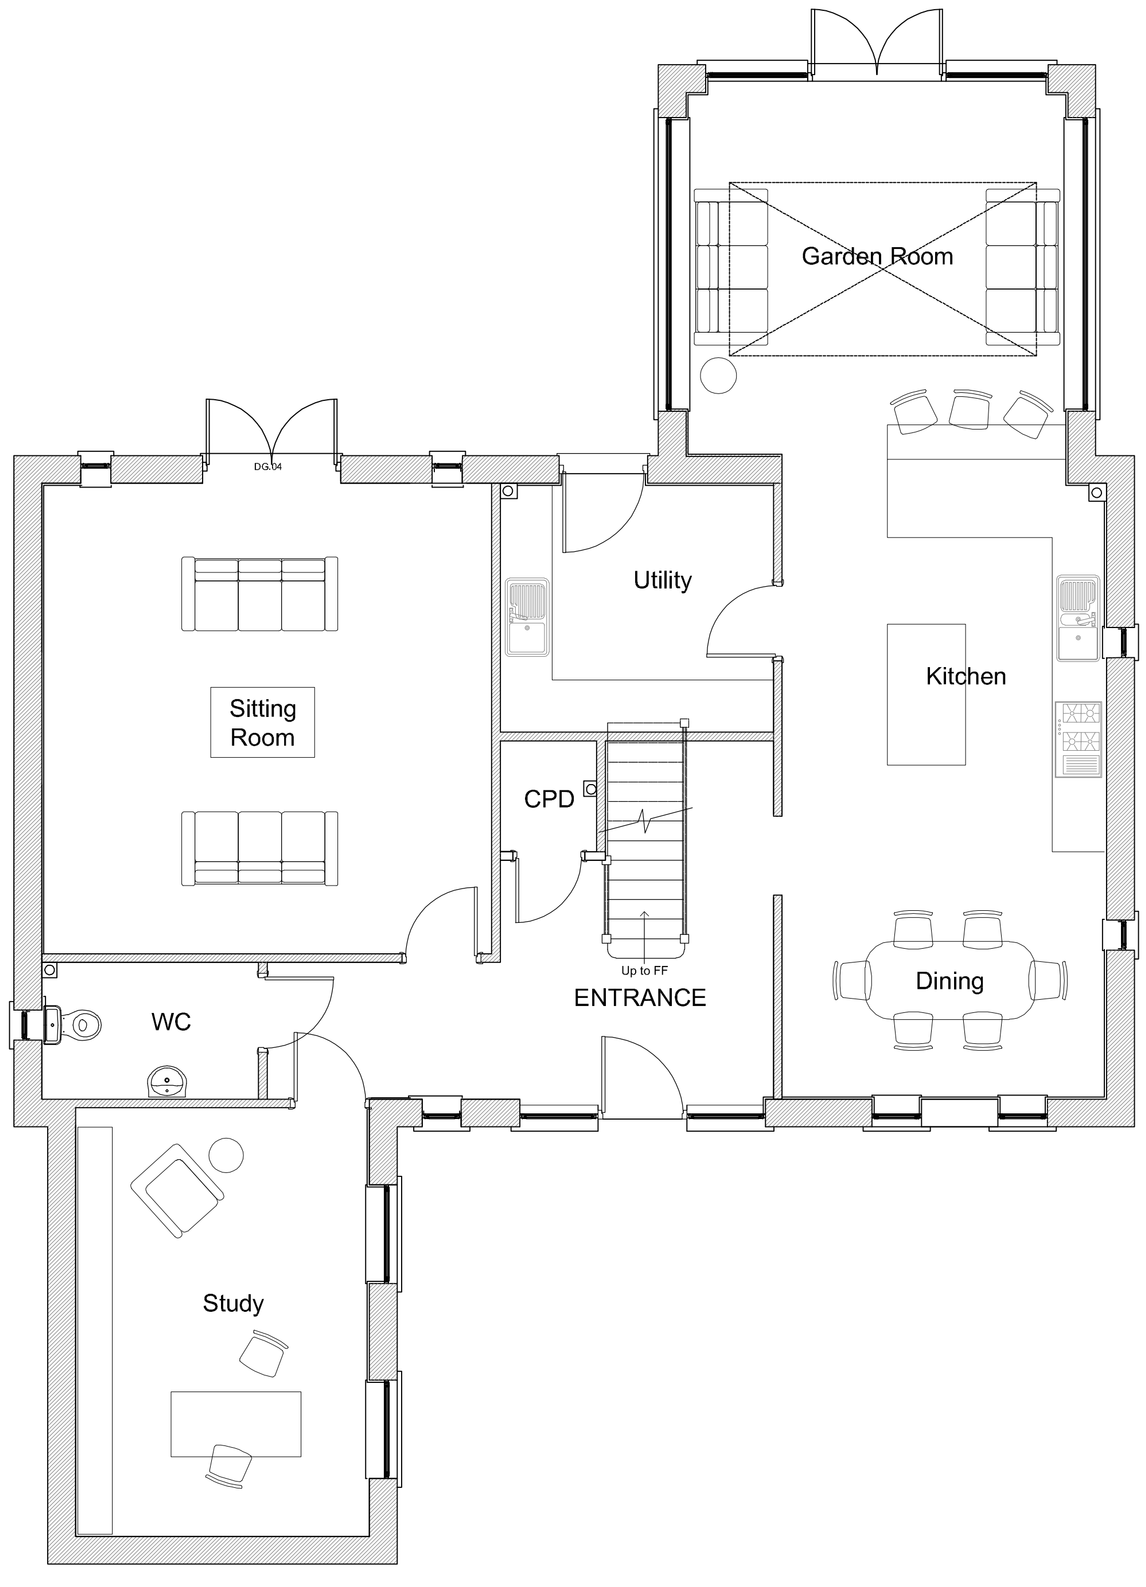

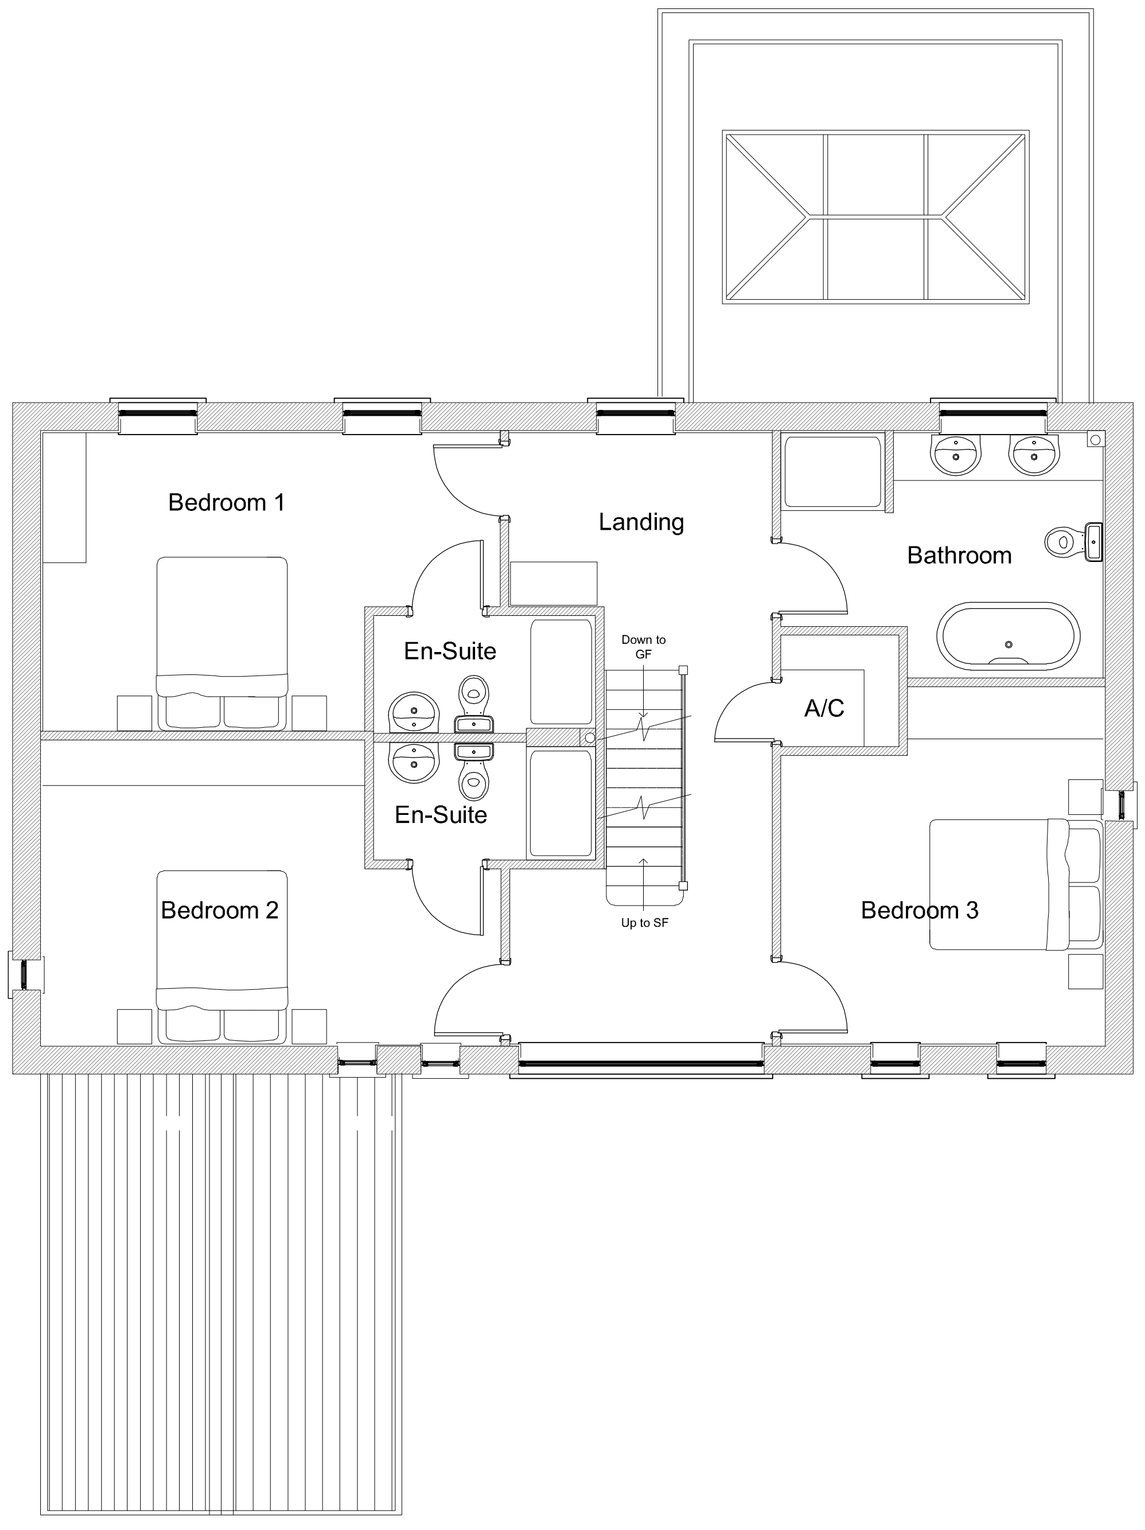

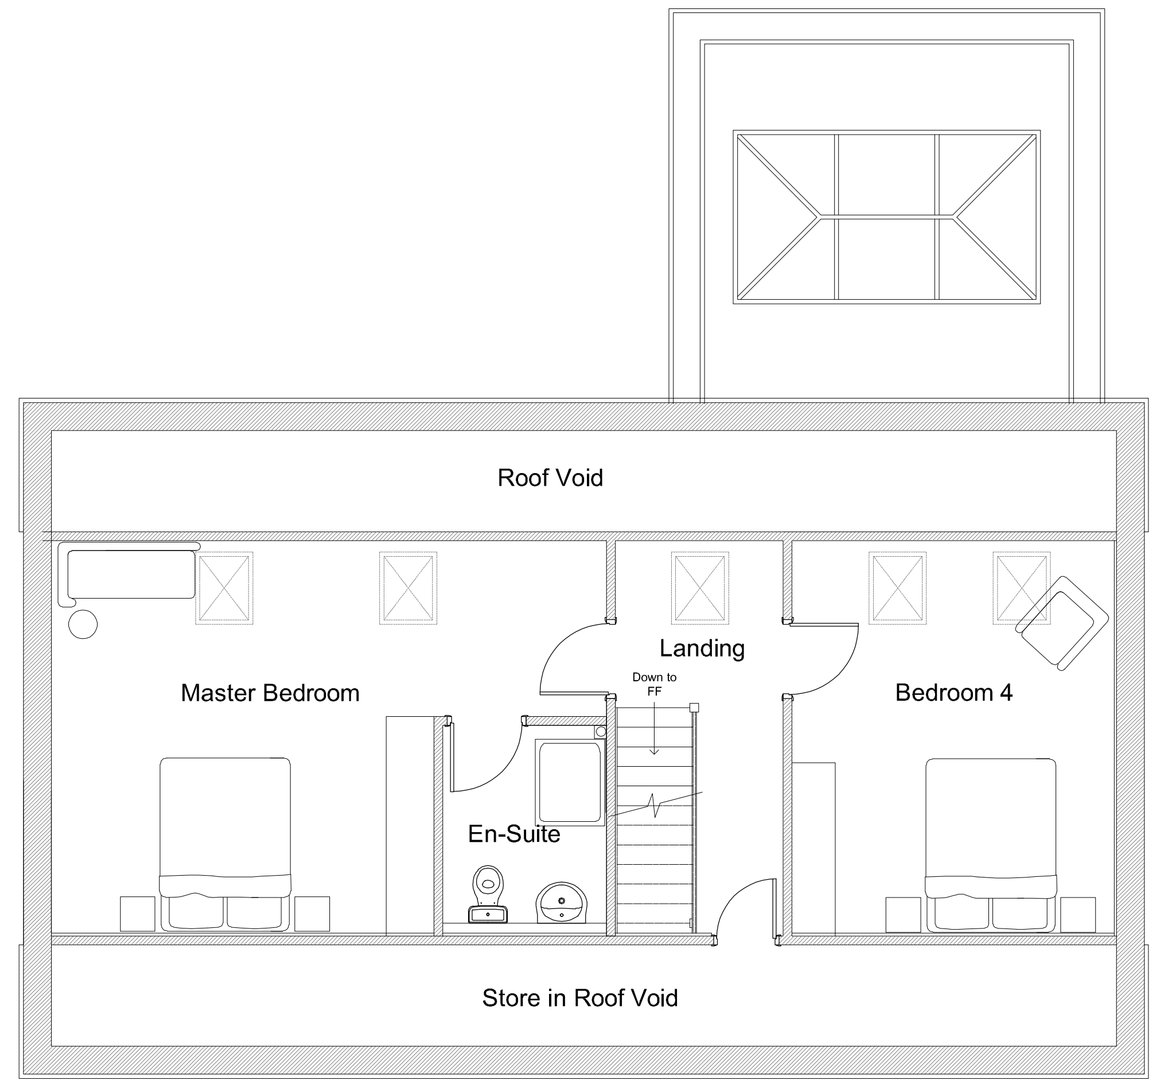

PROPOSED FLOOR PLANS

Revision	Date	Drawn	Description
Client	713 Emmerson Limited – In Administration		
Project	Proposed Residential Development of 5 Detached Dwellings Emerson Court, Holbeach		
Drawing	Planning S73 Application (Plot 4)		
Scale	1:50, 1:100, @ A1	Drawn AWM	Checked TAC Date 10/12/2025

TaC ARCHITECTS

Drawing No. 25/695/PA/004

Trevor A Clay RIBA Ltd, 14 Old Fendike Road, Weston Hills, Spalding, Lincs. PE126DD
01406 380027 07778 597975 trevor@tacarchitects.co.uk www.tacarchitects.co.uk