


Do not scale directly from this drawing. All discrepancies are to be brought to the attention of the Practice.
The copyright to this drawing is owned by Trevor A Clay RIBA Ltd.

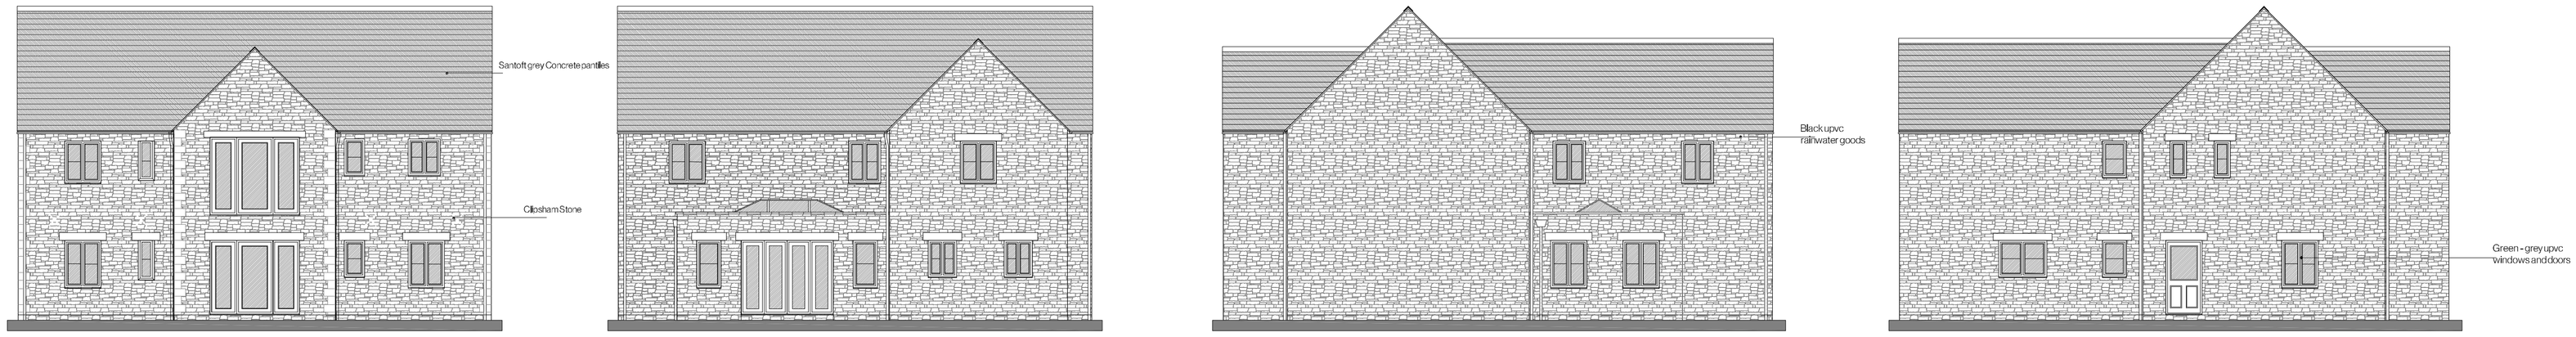

PROPOSED ELEVATIONS

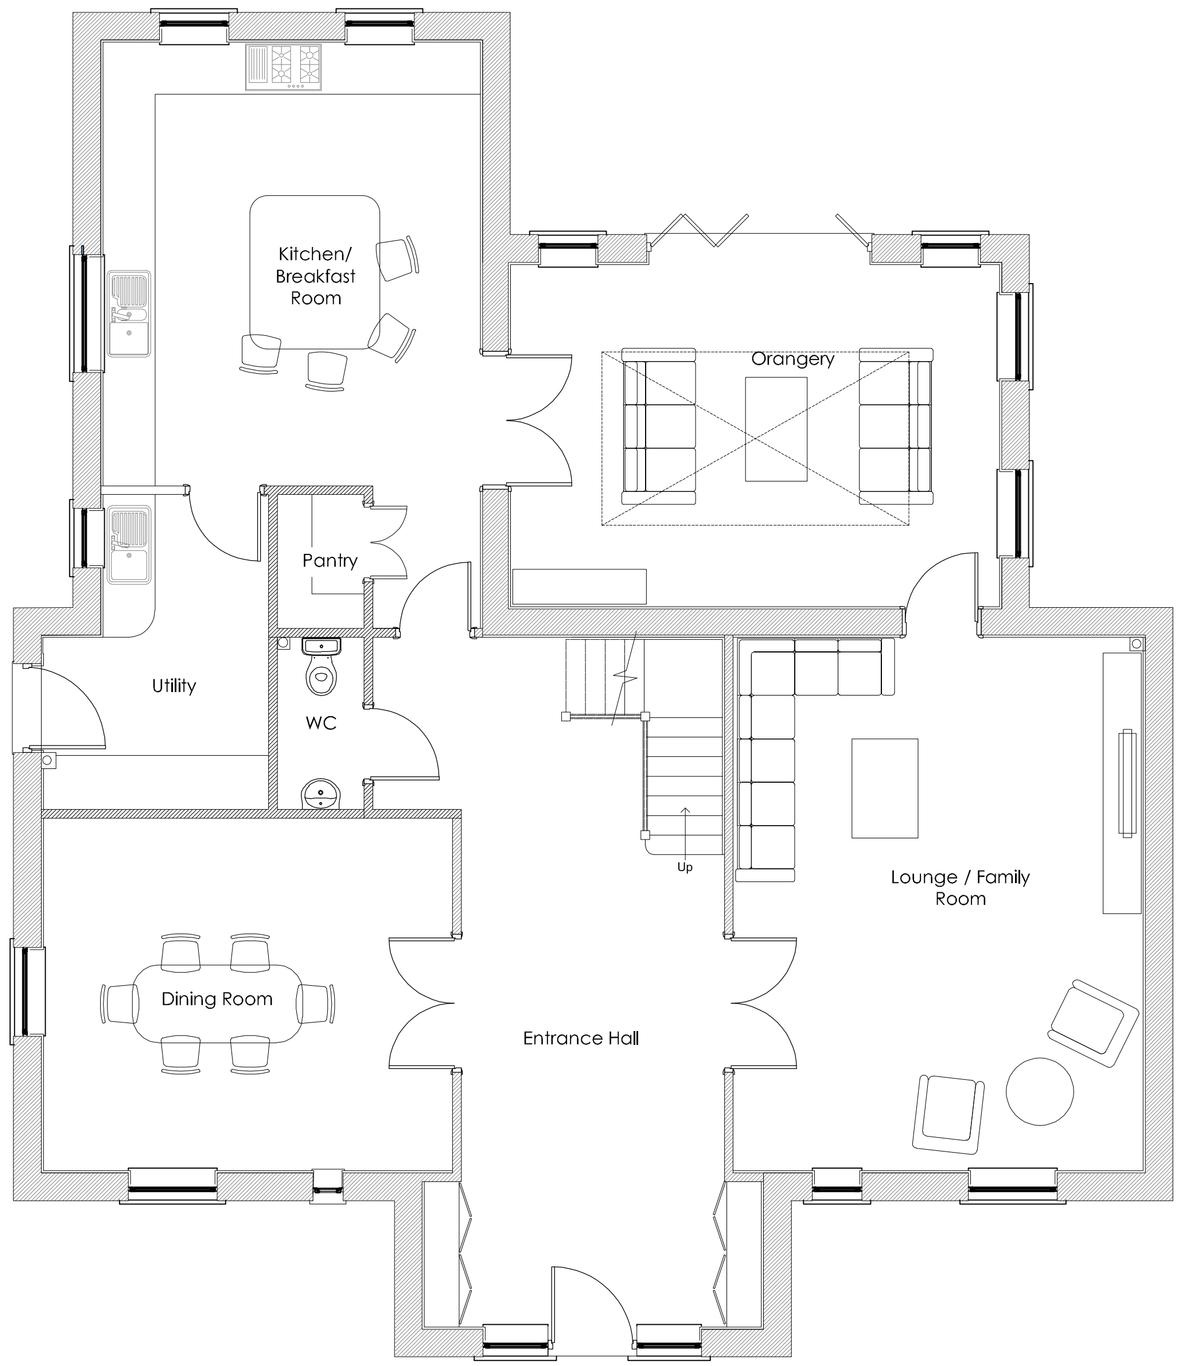

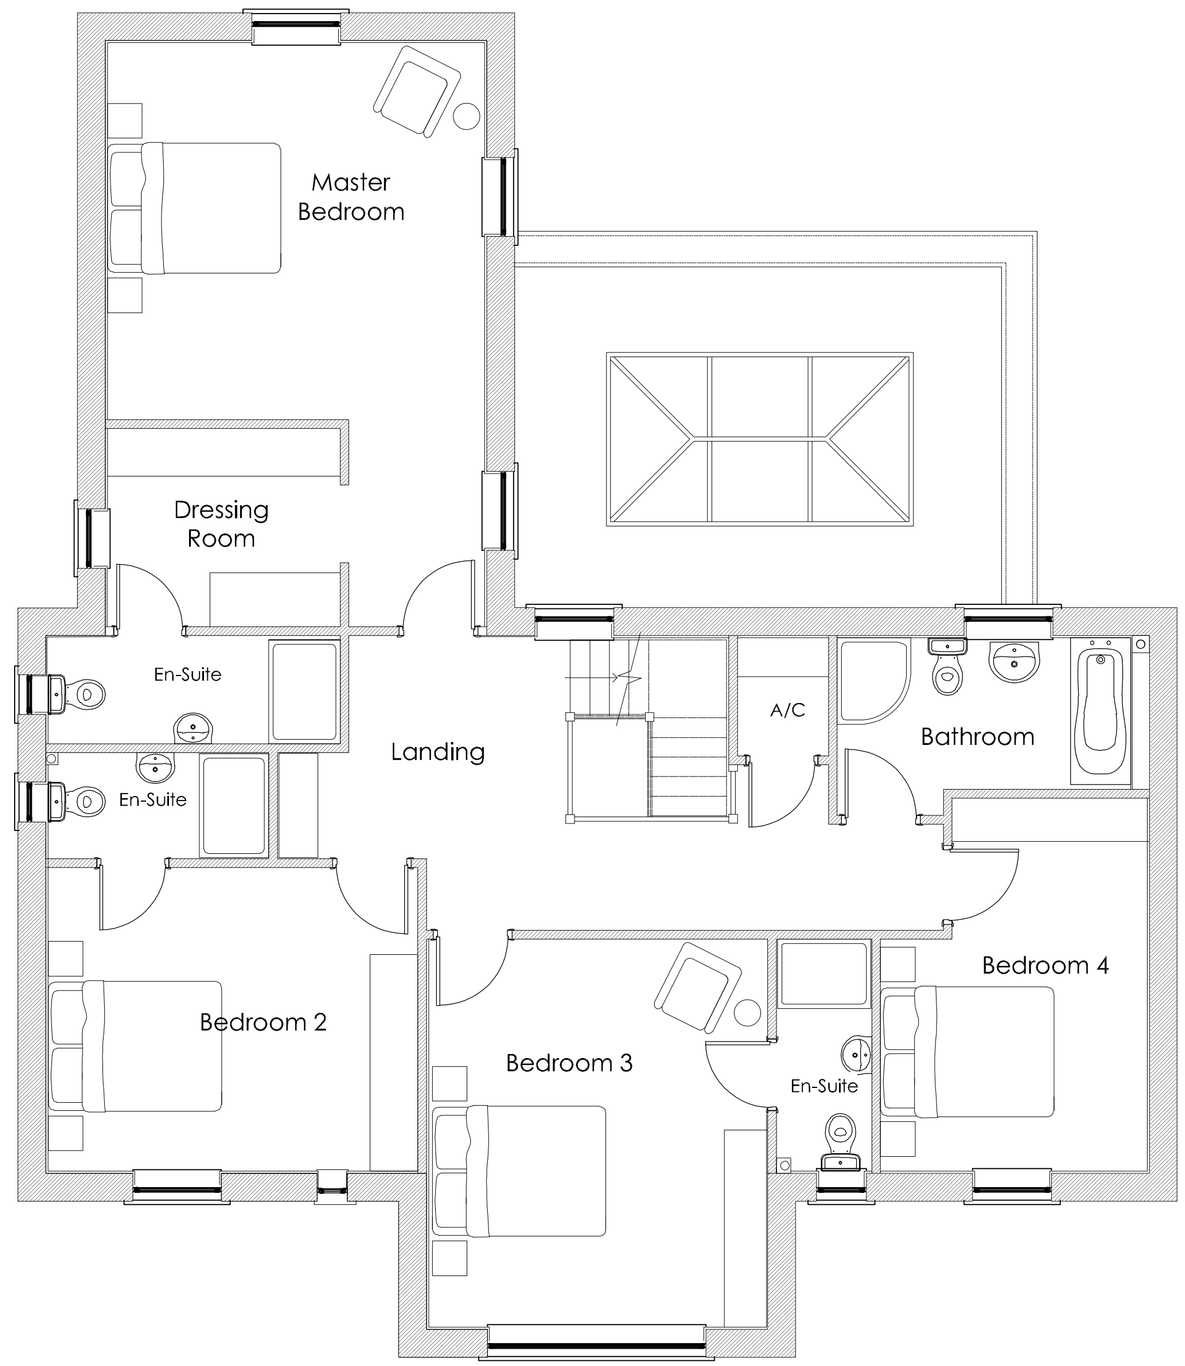

PROPOSED FLOOR PLANS

Revision	Date	Drawn	Description

Client: 713 Emmerson Limited – In Administration

Project: Proposed Residential Development of 5 Detached Dwellings
Emerson Court, Holbeach

Drawing: Planning S73 Application (Plot 5)

Scale: 1:50, 1:100, @ A1 Drawn: AWM Checked: TAC Date: 10/12/2025

Drawing No.: 25/695/PA/005

Trevor A Clay RIBA Ltd, 14 Old Fendike Road, Weston Hills, Spalding, Lincs. PE126DD
01406 380027 07778 597975 trevor@tacarchitects.co.uk www.tacarchitects.co.uk