



SIDE ELEVATION

SCALE 1:50

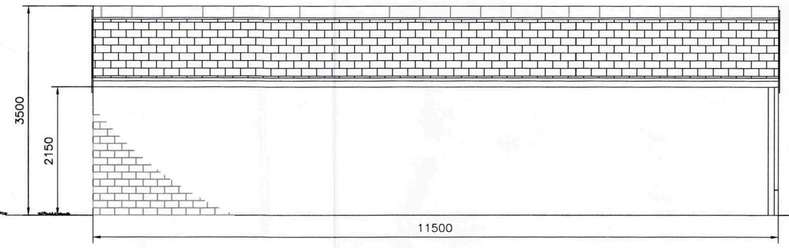

SIDE ELEVATION

SCALE 1:50

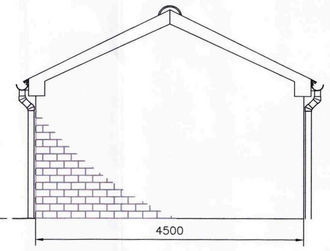

REAR ELEVATION

SCALE 1:50




FRONT ELEVATION


SCALE 1:50




SCALE 1:500

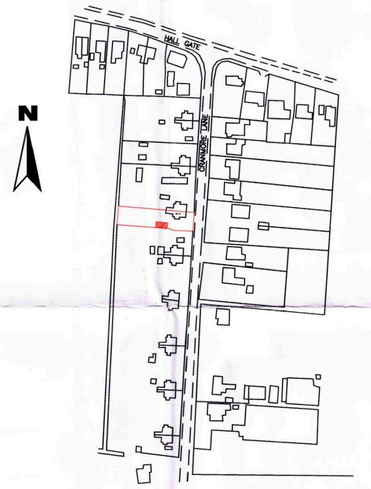

SCALE 1:2000

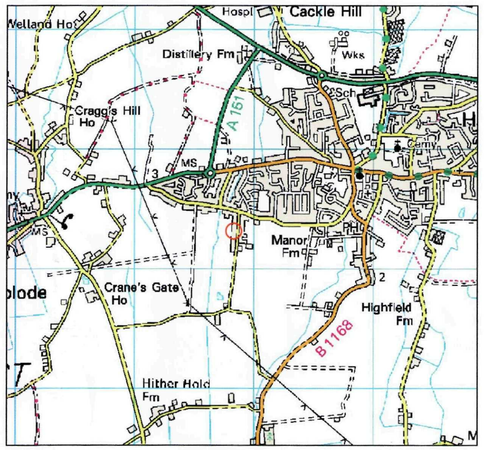

SCALE 1:50000

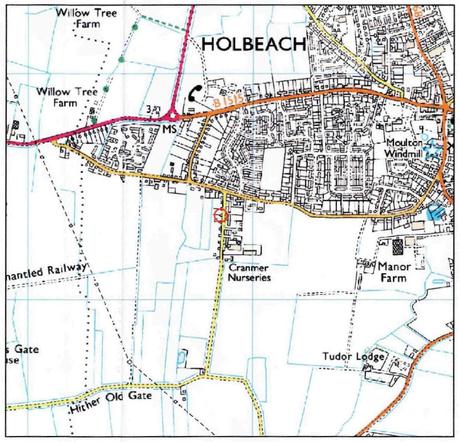

SCALE 1:25000

A1

ASSOCIATED DRAWINGS

NO	TITLE

1. FRONT ELEVATION OF GARAGE, BRICKS ARE TO MATCH EXISTING PROPERTY.

2. ALL OTHER ELEVATIONS OF GARAGE ARE TO BE LONDON RED BRICK OR SIMILAR TO THAT OF THE EXISTING PROPERTY.

3. WINDOWS AND DOORS TO MATCH THOSE OF THE EXISTING PROPERTY.

4. ROOF TILES TO BE SANDTOFT DOUBLE PANTILE RED, TO MATCH EXISTING.

5. FACIAS AND SOFFITS TO MATCH EXISTING PROPERTY.

6. ALL DIMENSIONS ARE IN MILLIMETRES.

SHDC
Planning & Development
0 1 APR 2009
Ref: 0230/09

NO	ITEM	DATE
	AMENDMENTS	

12 CRANMORE LANE HOLBEACH PROPOSED GARAGE

SITE PLAN, BLOCK PLAN AND ELEVATIONS

DRAWING No/CAD FILE No: hud/03/09/01

SCALE: AS STATED

DATE: 30 March 09

Mr J HUDSON
12 CRANMORE LANE
HOLBEACH
LINCOLNSHIRE
PE12 7HT

	APPROVED
	SIGNED
	SIGNED
DRAWN Hudson	SIGNED