



NORTH ELEVATION




EAST ELEVATION

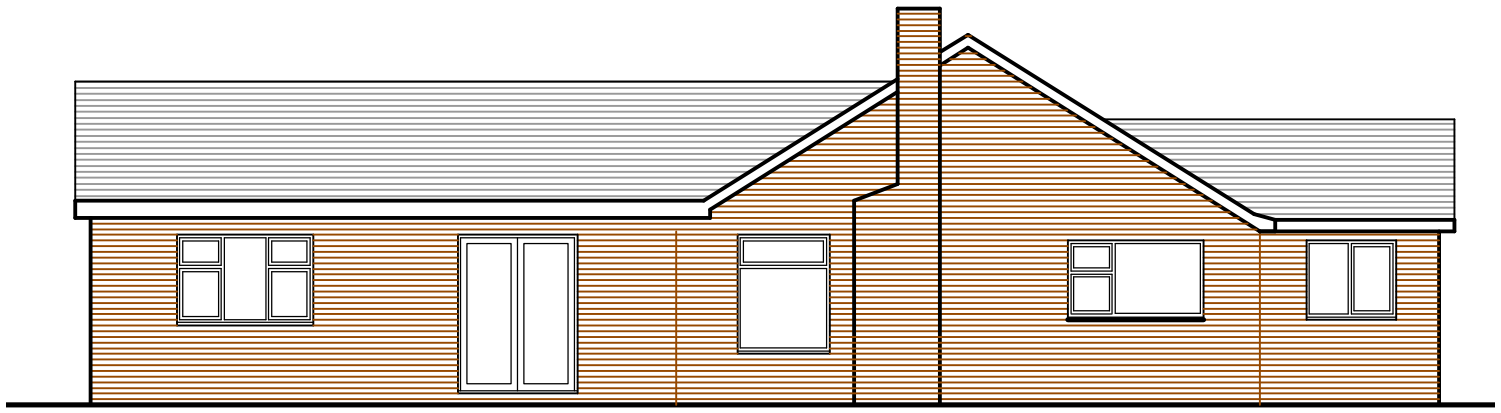

SOUTH ELEVATION

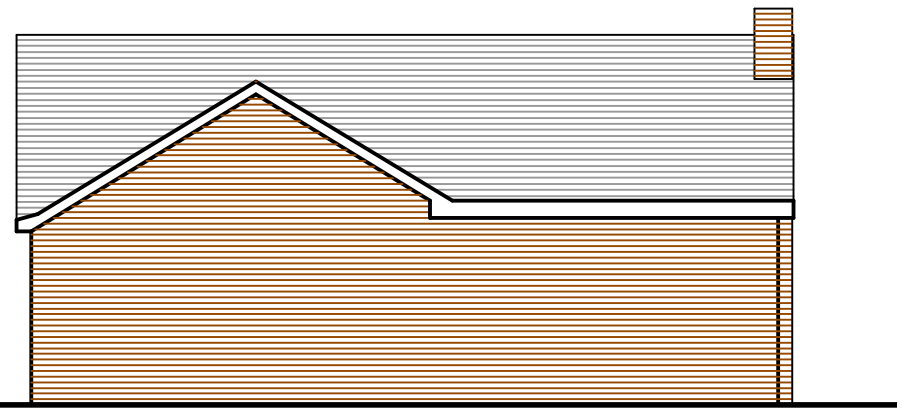

WEST ELEVATION

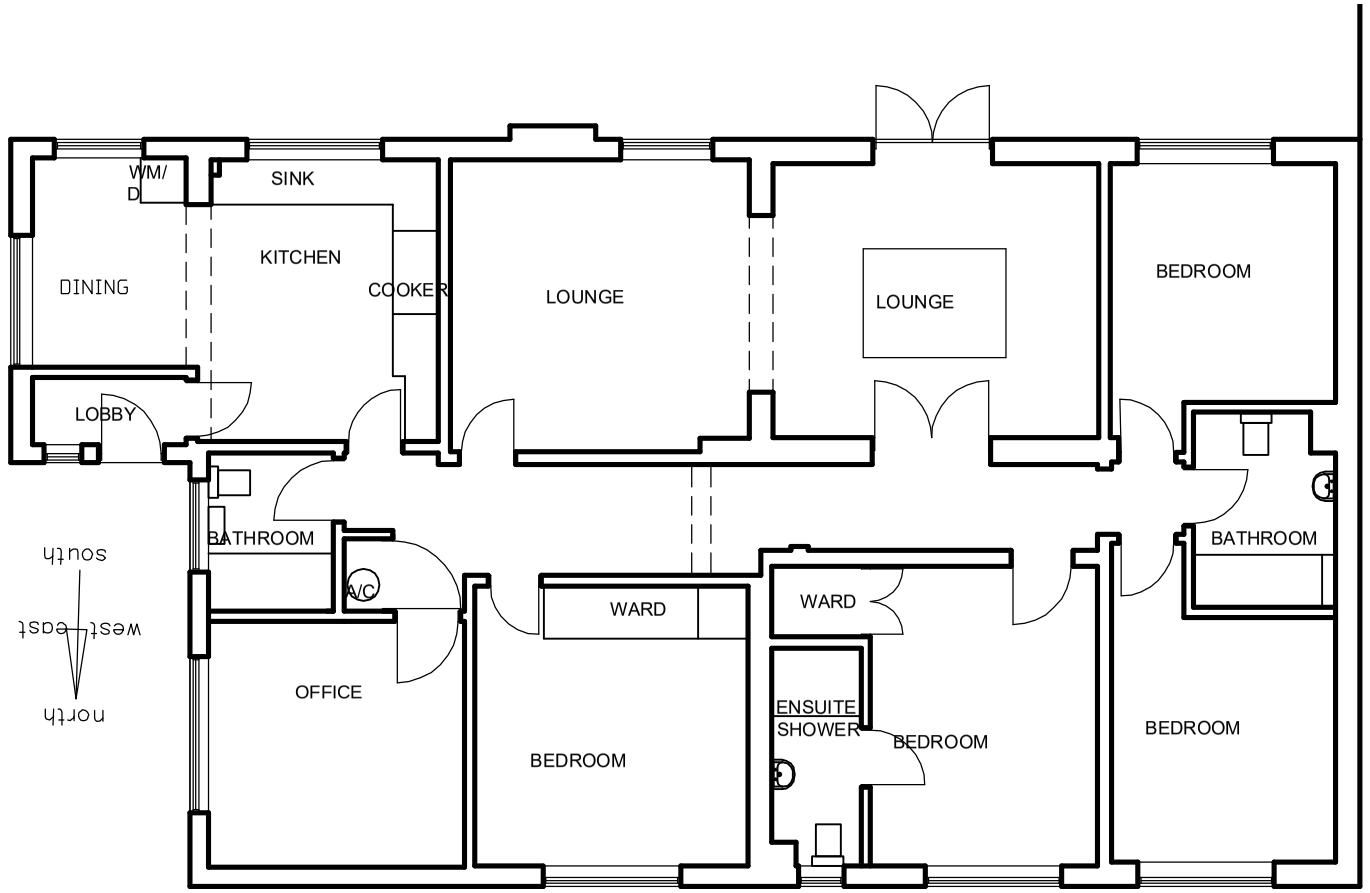

EXISTING GROSS INTERNAL FLOOR AREA 150M2

0 1 2 3 4 5

METRES

EXISTING FINISHES-
WALLS- FACING BRICKWORK
WINDOWS/DOORS- WHITE UPVC
PITCHED ROOF- CONCRETE INTERLOCKING ROOF TILES
RAIN WATER GOODS AND FASCIAS- WHITE PLASTIC

Rev	Date	Detail
C	03/3/25	DETAILS AMENDED
B	28/2/25	DETAILS AMENDED
A	30/1/25	DETAILS AMENDED

i-LID DESIGN

INTERIOR DESIGN | ARCHITECTURE | PROJECT MANAGEMENT

8 sutcliffe road, wittering, peterborough, PE8 6AY
Tel: 07588 441751 info@i-lid.co.uk
www.i-lid.co.uk

Client: MR LALANI

Job Title:
SMALL ACRES
HITHER OLD GATE
HOLBEACH
PE12 7JG

Scale: 1-100@ A3 Date: 30/01/25

Drawing Title
EXISTING FLOOR PLANS

Drawing No.
609SD01 Revision C

ALL DRAWINGS ARE THE COPYRIGHT OF I-LID DESIGN