



SOUTH ELEVATION

15080 EXTENSION

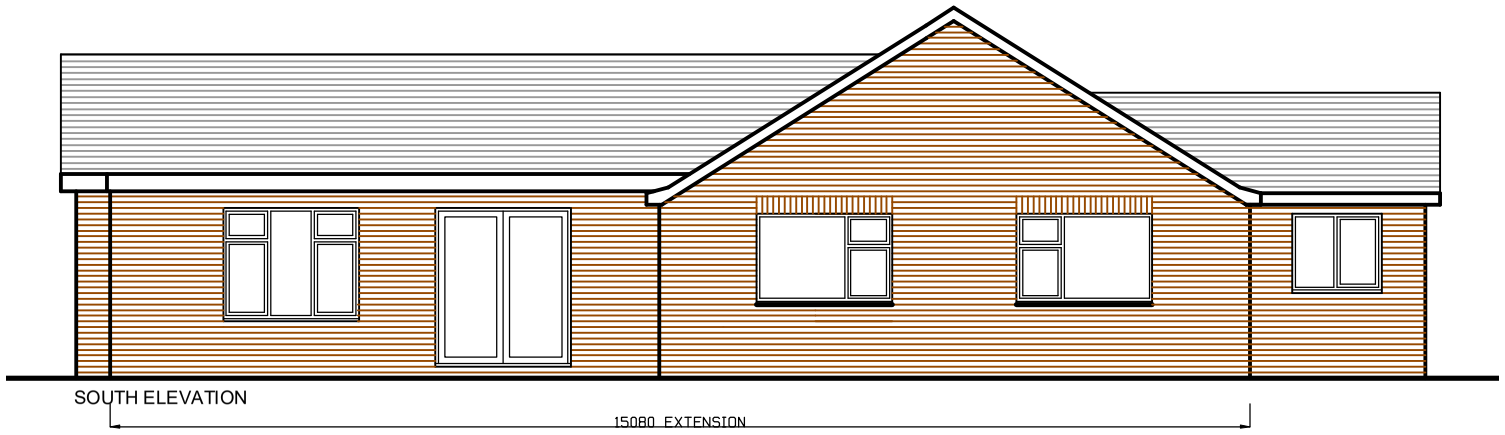

NORTH ELEVATION

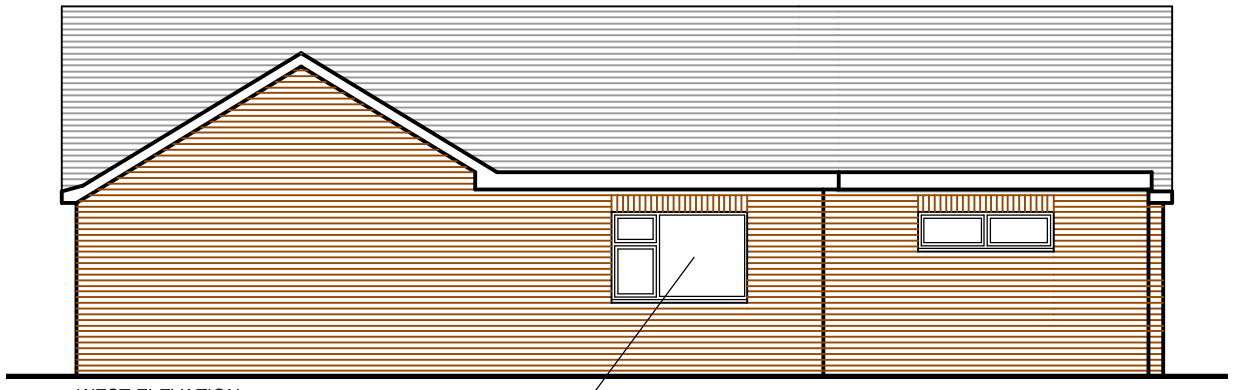


WEST ELEVATION

NEW WINDOW OPENING

4500 EXTENSION

EXISTING GROSS INTERNAL FLOOR AREA 150M2
ADDITIONAL GIFA 57M2
TOTAL GIFA 207M2

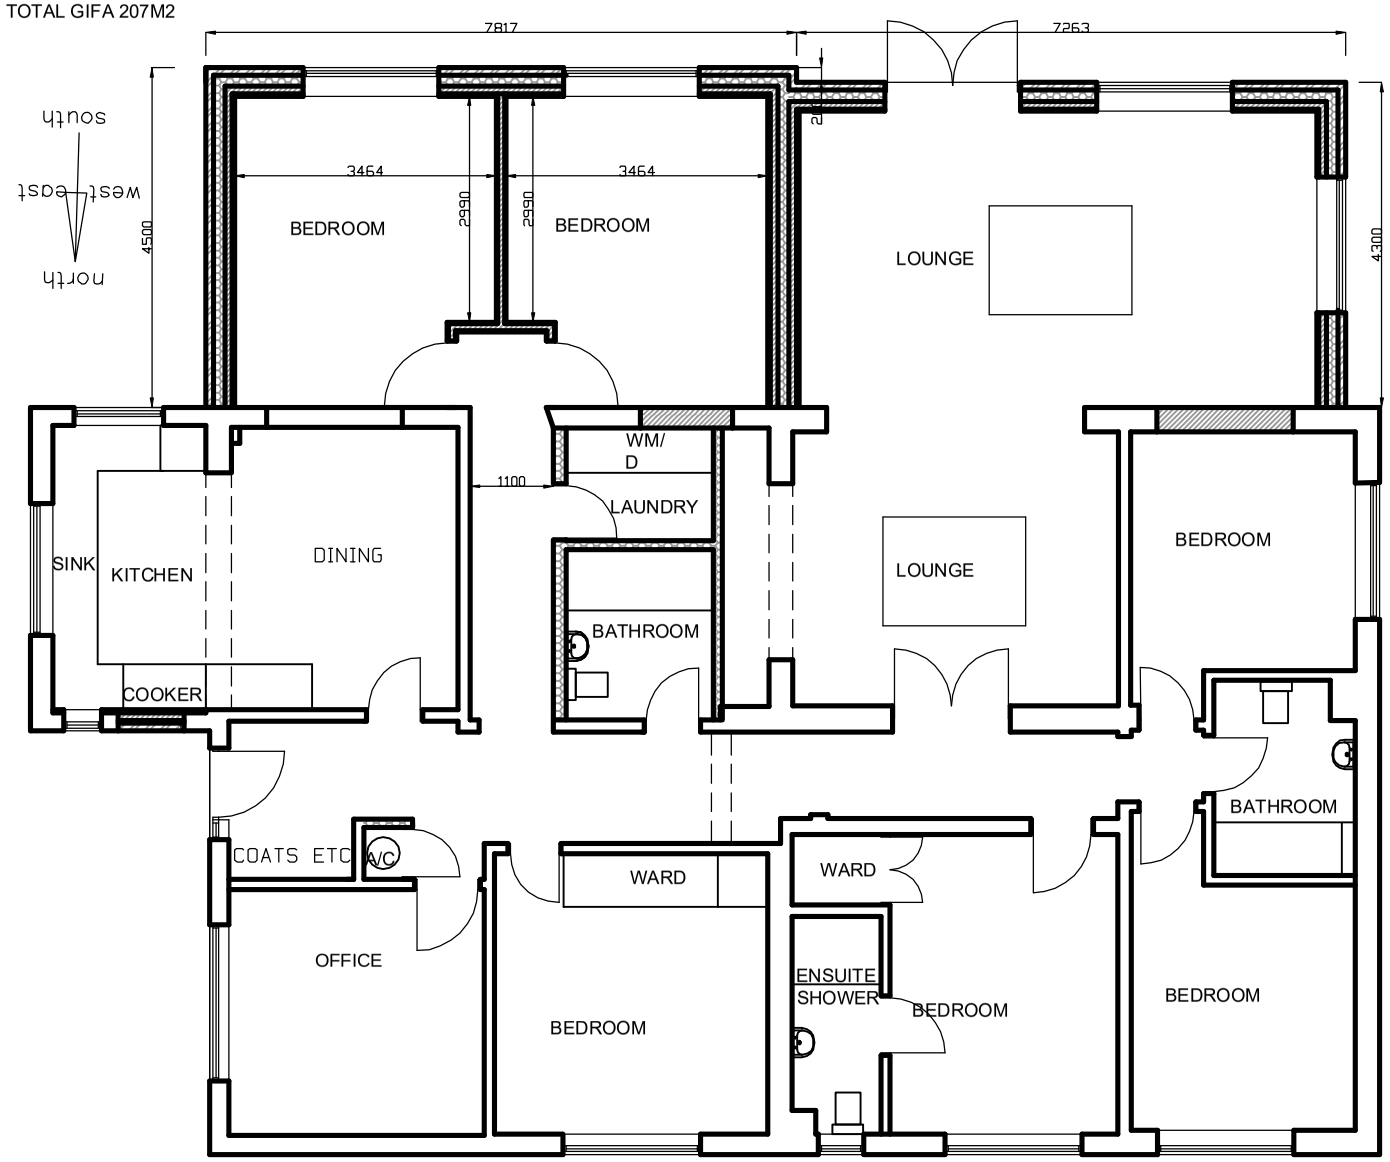

0 1 2 3 4 5

METRES

PROPOSED FINISHES-
WALLS- FACING BRICKWORK TO MATCH EXISTING
WINDOWS/DOORS- WHITE UPVC
PITCHED ROOF- CONCRETE INTERLOCKING ROOF TILES TO MATCH EXISTING
RAIN WATER GOODS AND FASCIAS- WHITE PLASTIC



EAST ELEVATION

4500 EXTENSION

Rev	Date	Detail
D	03/03/25	DETAILS AMENDED
C	28/2/24	DETAILS AMENDED
B	31/1/24	DETAILS AMENDED
A	30/1/24	DETAILS AMENDED

I-LID DESIGN

INTERIOR DESIGN | ARCHITECTURE | PROJECT MANAGEMENT

8 sutcliffe road, wittering, peterborough, PE8 6AY
Tel: 07588 441751 info@i-lid.co.uk
www.i-lid.co.uk

Client: MR LALANI

Job Title:
SMALL ACRES
HITHER OLD GATE
HOLBEACH
PE12 7JG

Scale: 1-100@ A3 Date: 08/01/25

Drawing Title
PROPOSED FLOOR PLANS

Drawing No.
609SK01 Revision D

ALL DRAWINGS ARE THE COPYRIGHT OF I-LID DESIGN