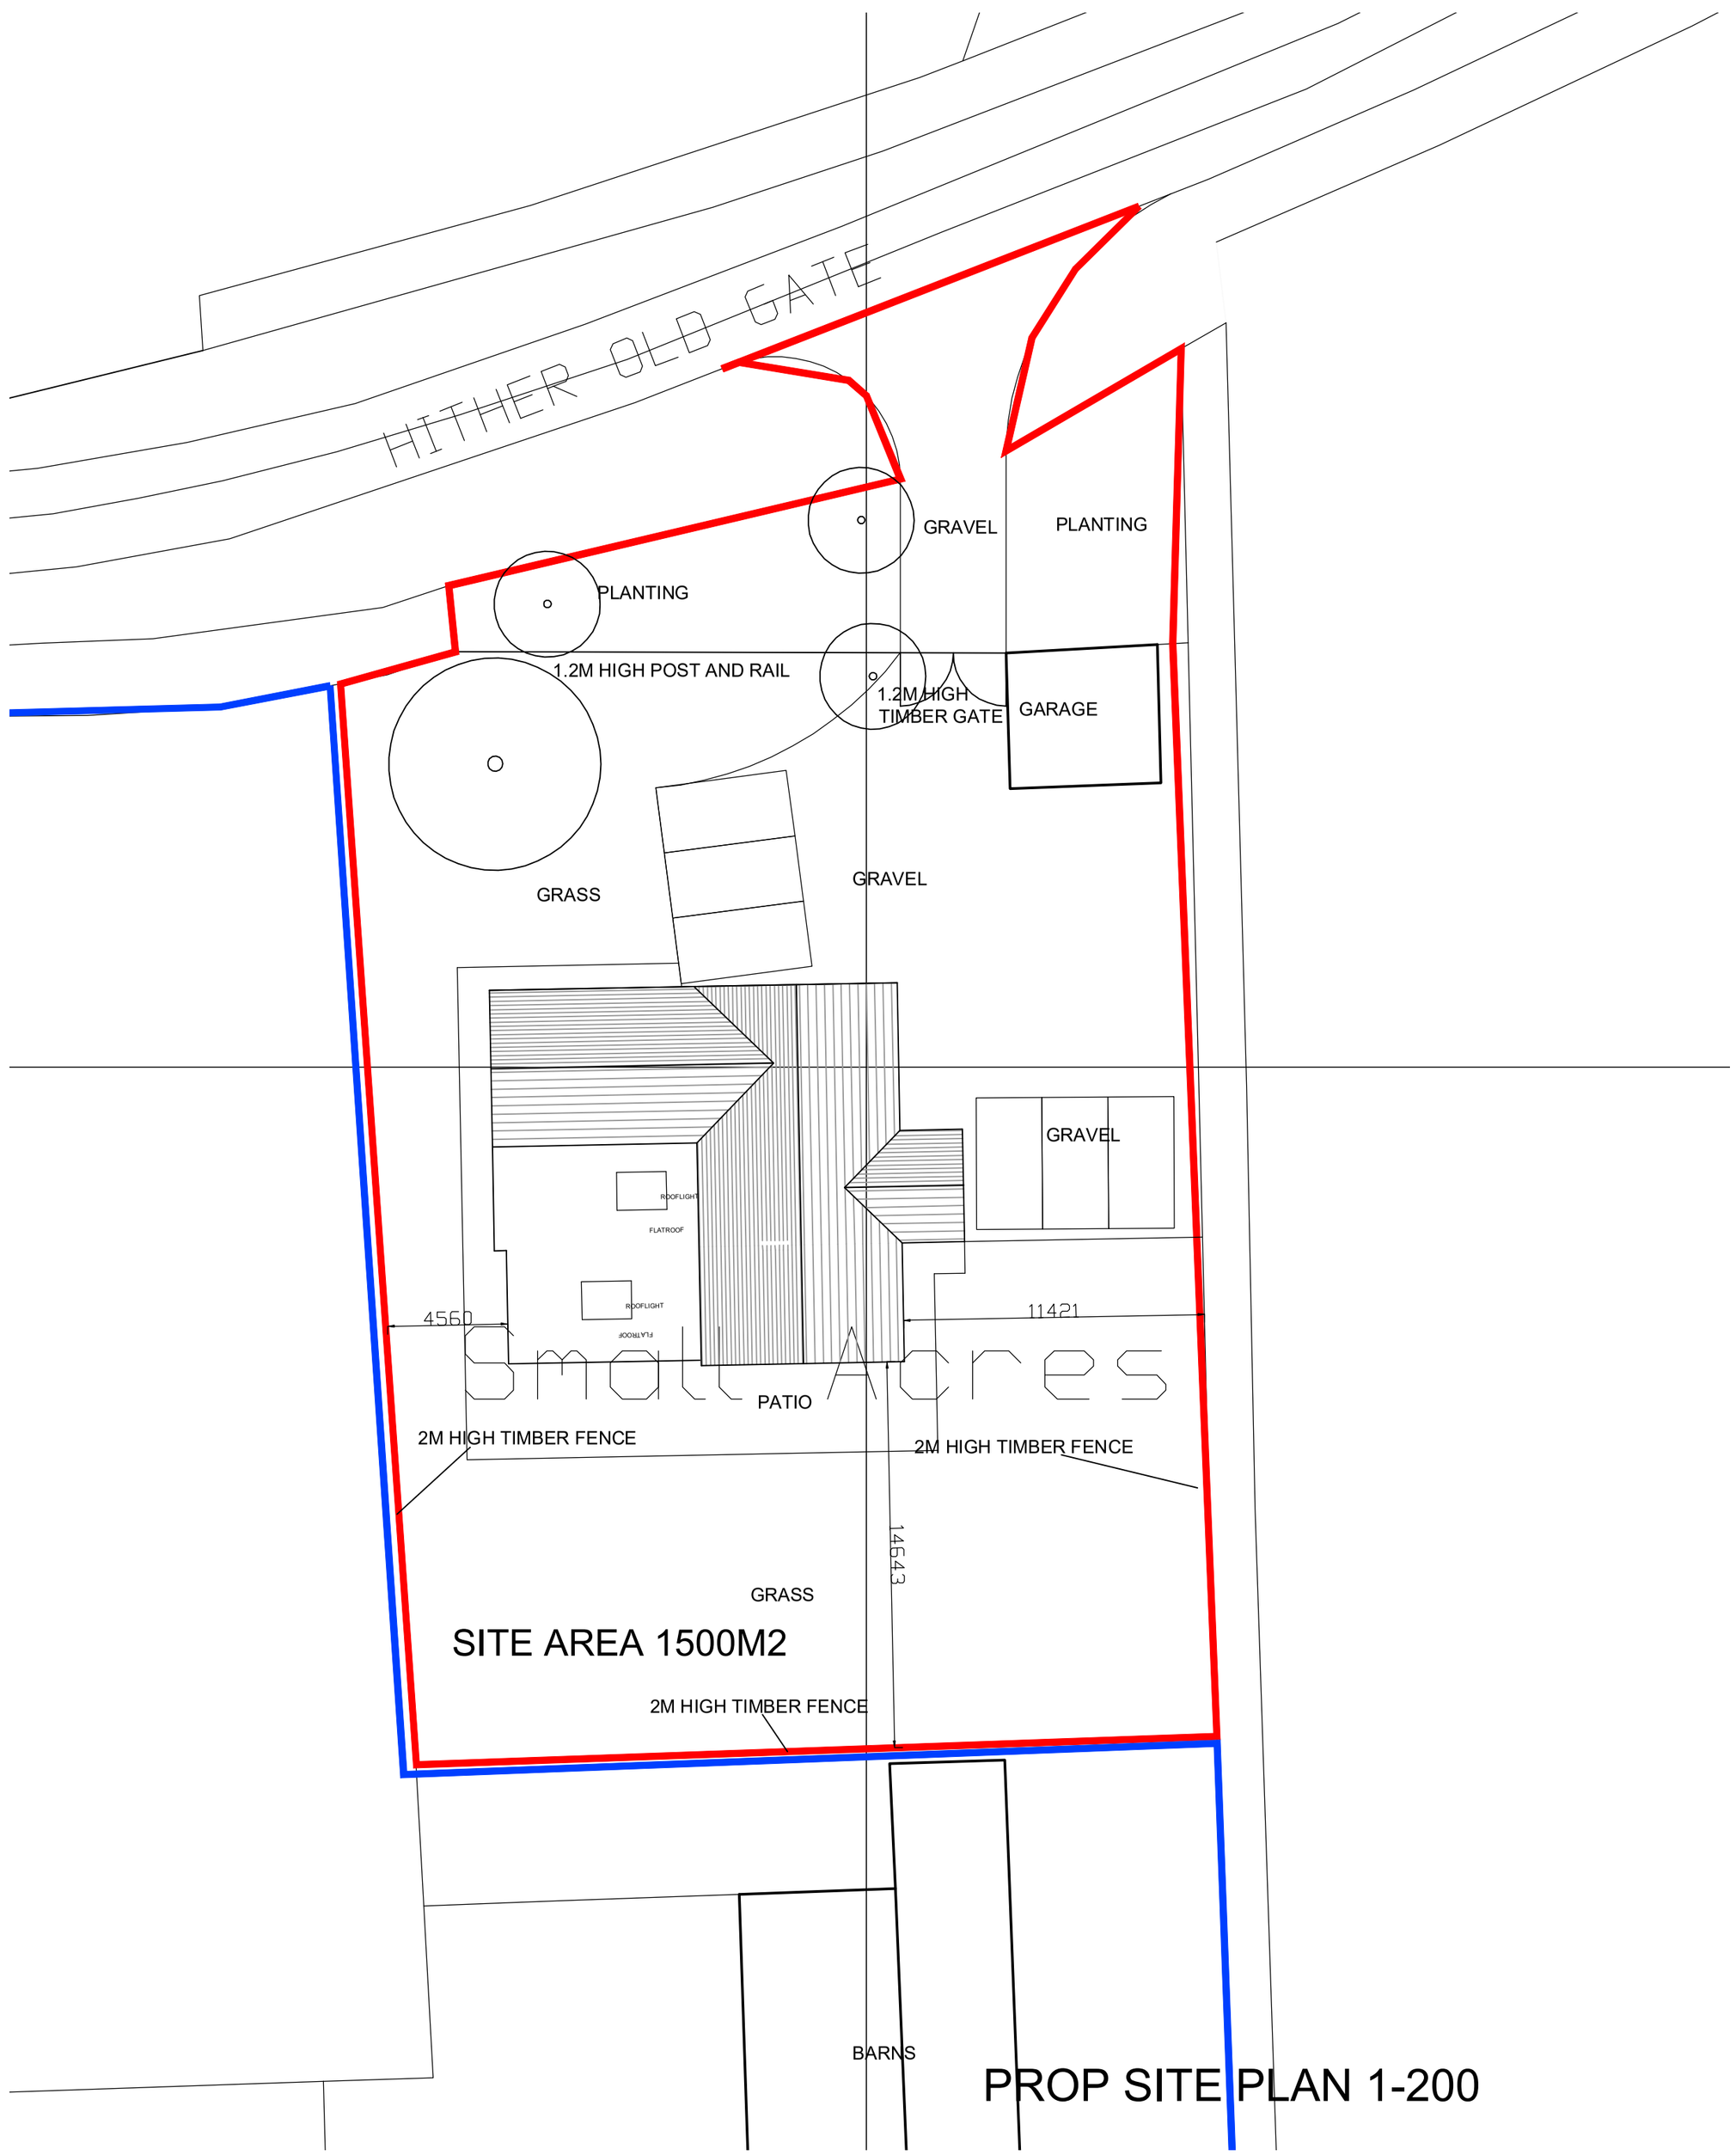


PROP SITE PLAN 1-200

north
west
east
south

0 2 4 6 8 10
METRES

Rev	Date	Detail
B	07/03/25	DETAILS AMENDED
A	03/03/25	DETAILS AMENDED

i-LID DESIGN
INTERIOR DESIGN | ARCHITECTURE | PROJECT MANAGEMENT
8 sutcliffe road, wittering, peterborough, PE8 6AY
Tel: 07588 441751 info@i-lid.co.uk
www.i-lid.co.uk

Client: MR LALANI

Job Title:
SMALL ACRES
HITHER OLD GATE
HOLBEACH
PE12 7JG

Scale: 1-200@ A2 Date: 28/02/25

Drawing Title
PROP SITE PLAN

Drawing No.
609SK02 Revision B

ALL DRAWINGS ARE THE COPYRIGHT OF I-LID DESIGN