SOUTH HOLLAND D.C.
PLANS DEPT.
10 MAR 1992
REF ... 0293/92



FRONT ELEVATION - SOUTH

EXTERNAL MATERIALS

WALLS - REDDISH BROWN FACING BRICKS
WHITE SAND/CEMENT RENDER
TO SOUTH & PART EAST TO MATCH EXTG

ROOF - SMOOTH BROWN CONCRETE INTER-LOCKING TILES, REDLAND STONEWOLD SLATE OR SIMILAR

WINDOWS, DOORS, FASCIAS, HANDRAILS ETC - ALL STAINED SOFTWOOD WINDOWS TO EXTG PORTION TO BE REPLACED WITH SAME; AS SHOWN ON DWGS

RAINWATER GOODS - BROWN U.P.V.C

PROPOSED EXTENSION TO,
MAYFIELD REST HOME, HOLBEACH,
for, Mr&MrsWillcox&Mr&Mrs Fielding


KAREN BRADLEY Chartered Architect

PROPOSED ELEVATIONS
DWG NO. A91/06-08B

SHDC
Planning & Development
- 2 MAY 2002
Ref 235/02

* OBSCURE GLAZING TO ALL FIRST FLOOR WINDOWS ON THIS ELEVATION.


WINDOW REMOVED

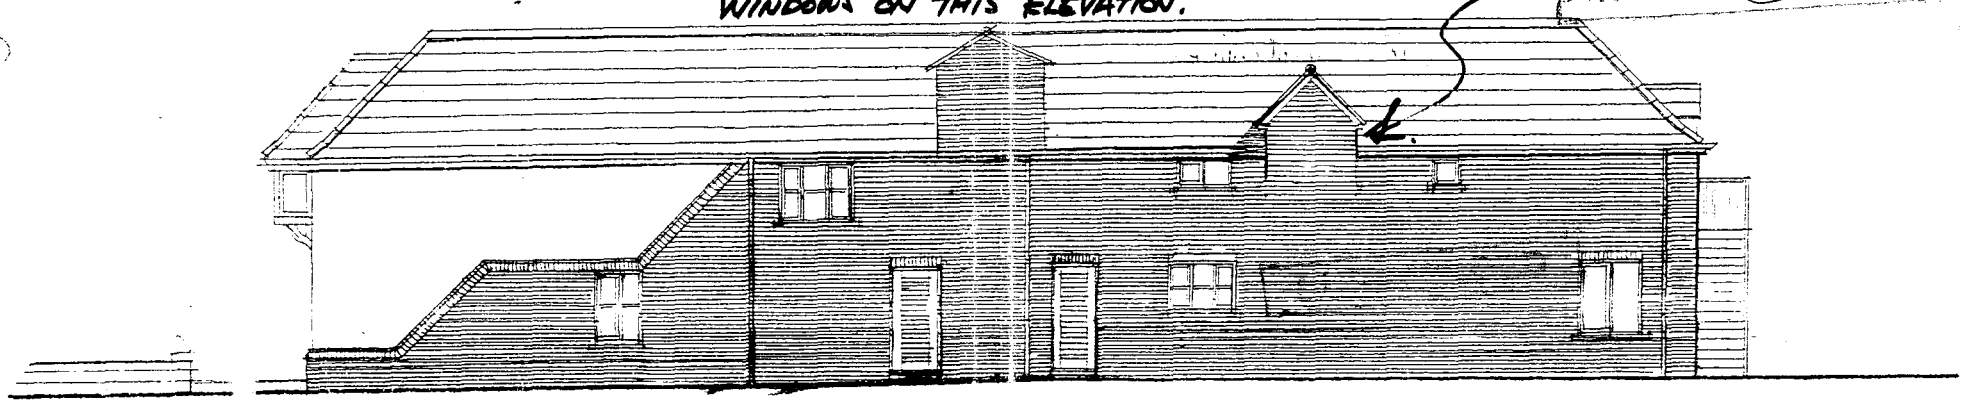

SIDE ELEVATION

* AMENDED APRIL 2002.

PROPOSED ELEVATIONS
DWG NO A91/06-09A

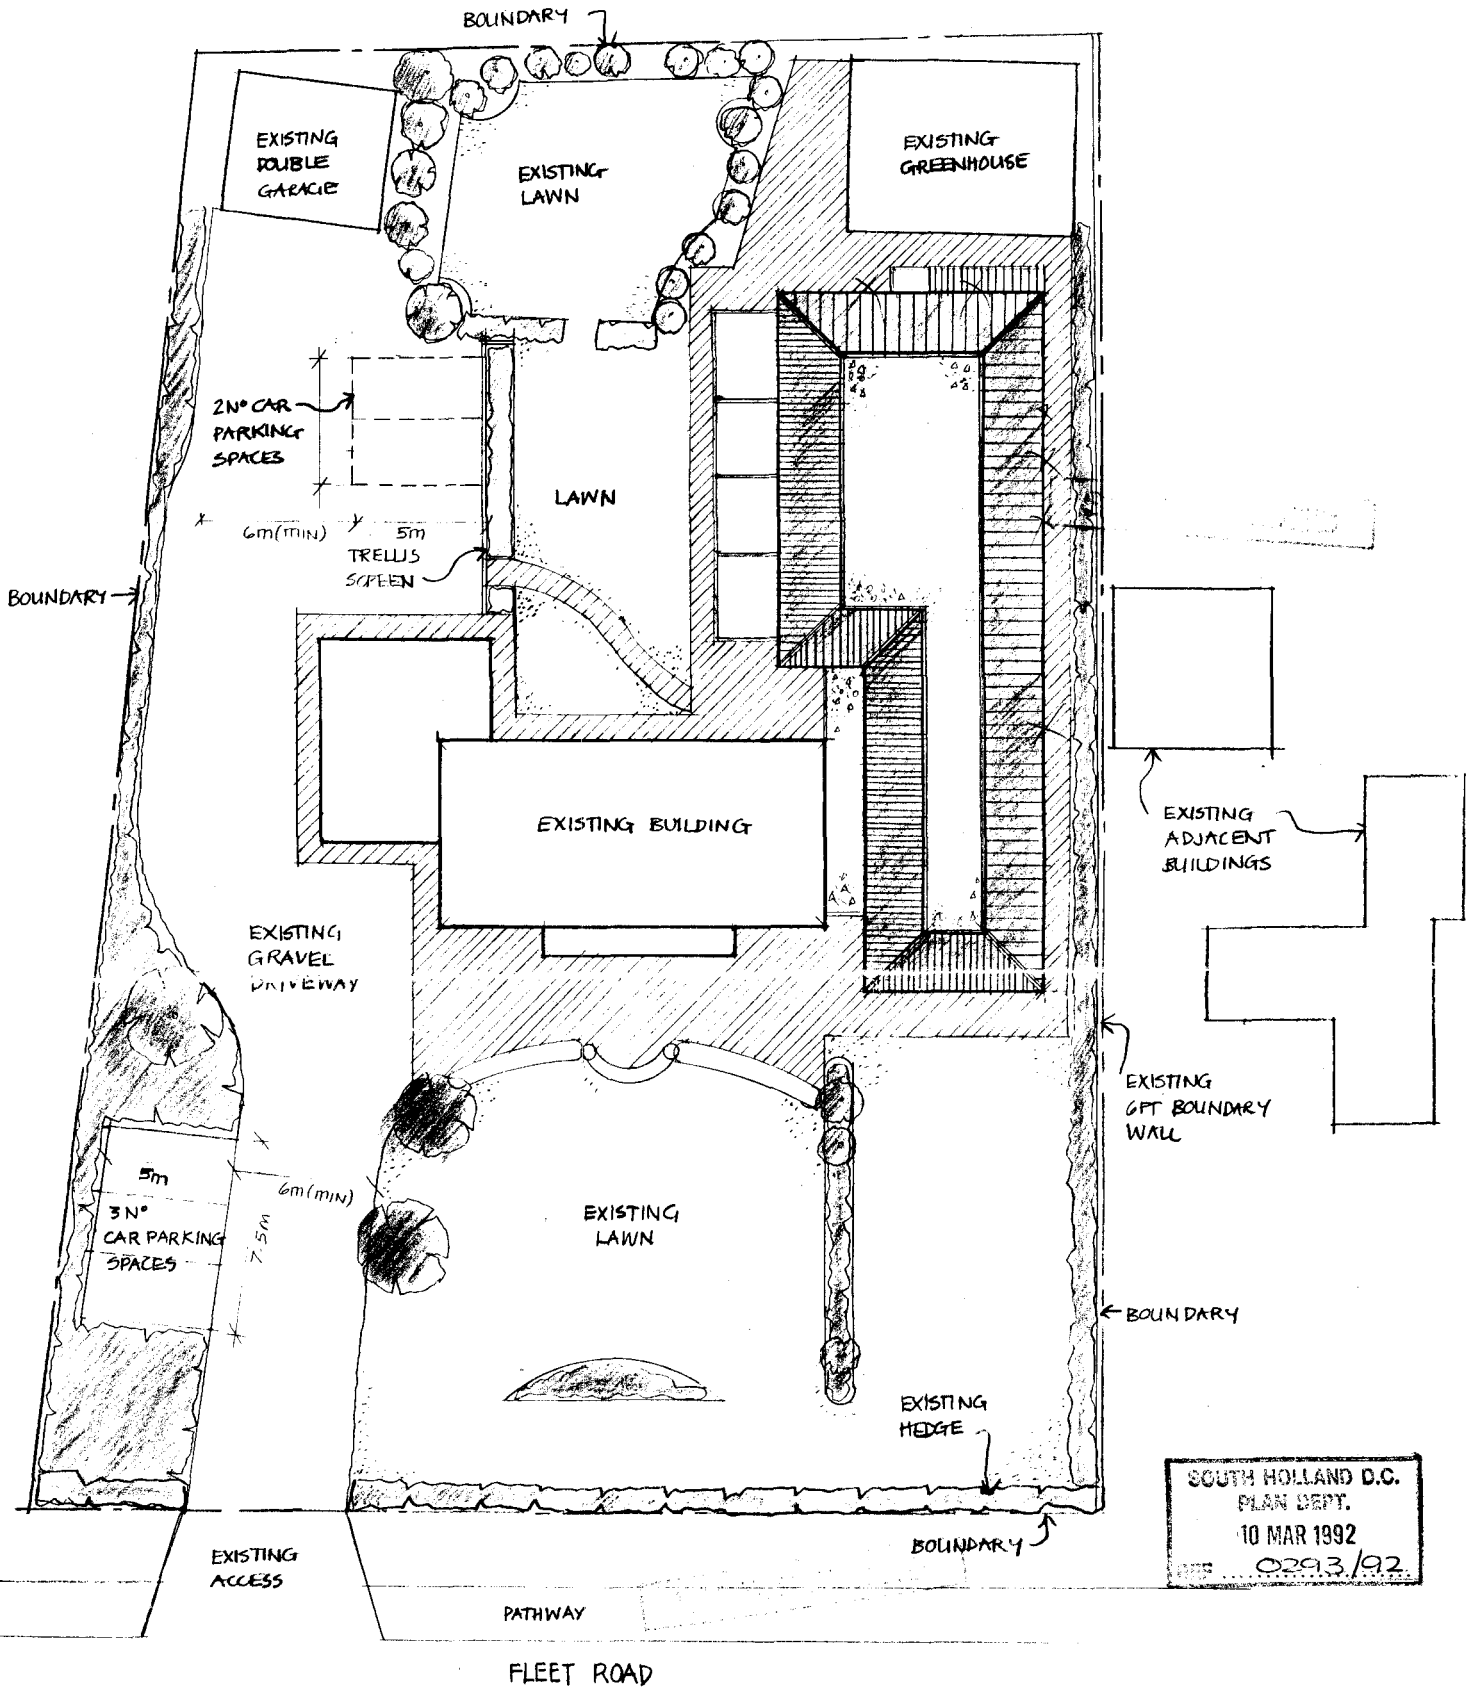

SOUTH HOLLAND D.C.
PLAN DEPT.
10 MAR 1992
0293/92

PAVED AREAS

LAWN AREAS

DETERMINED


PROPOSED EXTENSION TO
MAYFIELD REST HOME HOLBEACH
for Mr & Mrs Willcox & Mr&Mrs Fielding

KAREN BRADLEY Chartered Architect

SITE PLAN SCALE 1:200

DWG NO A91/06-12

SOUTH HOLLAND D.C.
PLAN DEPT.
10 MAR 1992
REF ...0213/92...

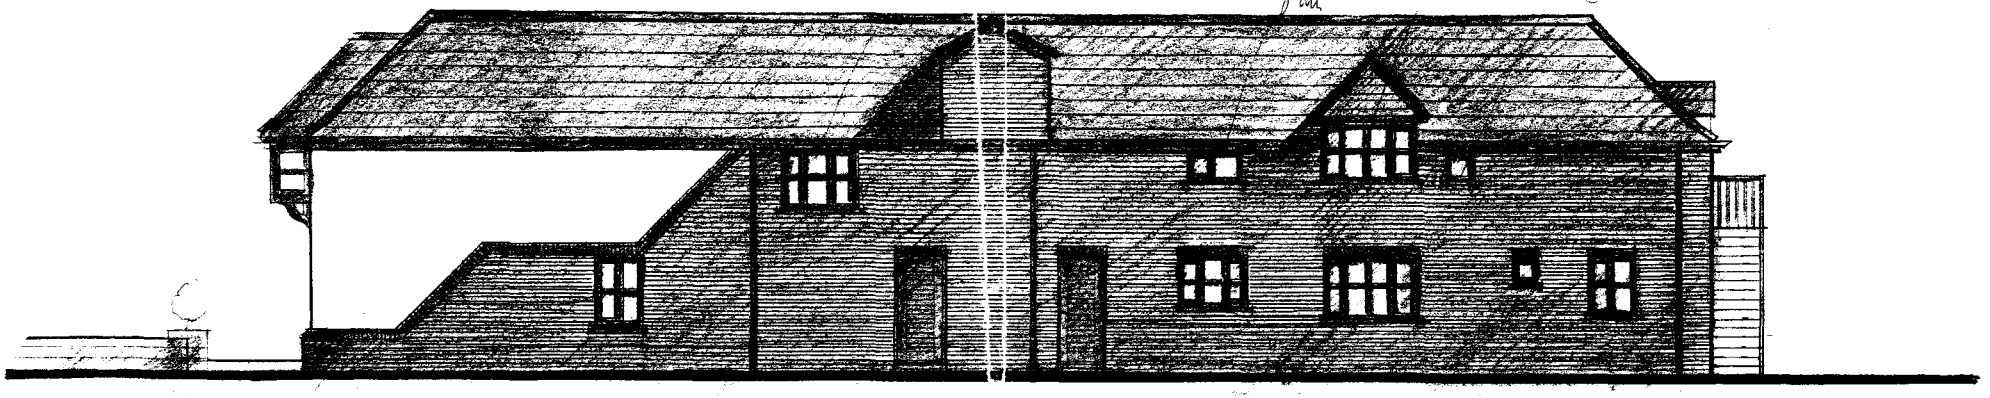

SIDE ELEVATION - EAST

SUPERSEDED

PROPOSED EXTENSION TO,
MAYFIELD REST HOME, HOLBEACH,
for, Mr.&Mrs Willcox & Mr&Mrs Fielding

KAREN BRADLEY Chartered Architect

DETERMINED
PLAN

PROPOSED ELEVATIONS
DWG NO A91/06 - 09B

MAR 1992
0293/92



SIDE ELEVATION - WEST


DETERMINED
PLAN

PROPOSED EXTENSION TO,
MAYFIELD REST HOME , HOLBEACH,
for, Mr.& Mrs Willcox & Mr.& Mrs Fielding

KAREN BRADLEY Chartered Architect

PROPOSED ELEVATIONS
DWG NO A91/06-11

SOUTH HOLLAND D.C.
PLANNING DEPT.
10 MAR 1992
REF ...0293/92...

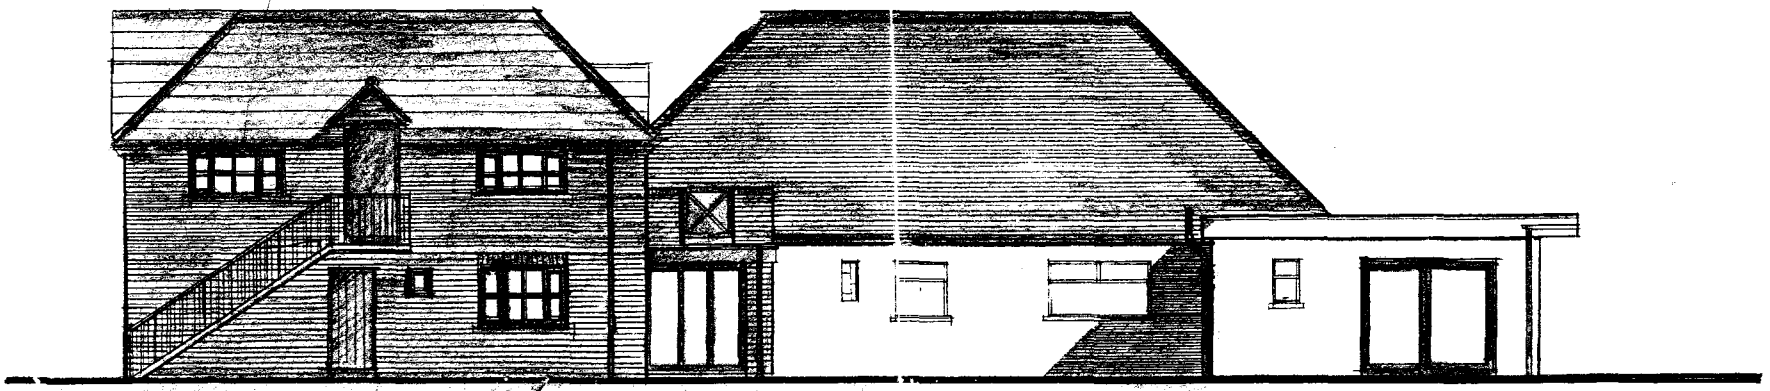


BACK ELEVATION - NORTH

PROPOSED EXTENSION TO,
MAYFIELD REST HOME, HOLBEACH
for, Mr & Mrs Willcox & Mr & Mrs Fielding

KAREN BRADLEY Chartered Architect

PROPOSED ELEVATIONS
DWG NO A91/06/10A

SOUTH HOLLAND D.C.
PLAN DEPT.
10 MAR 1992
REF .... 0293/92.

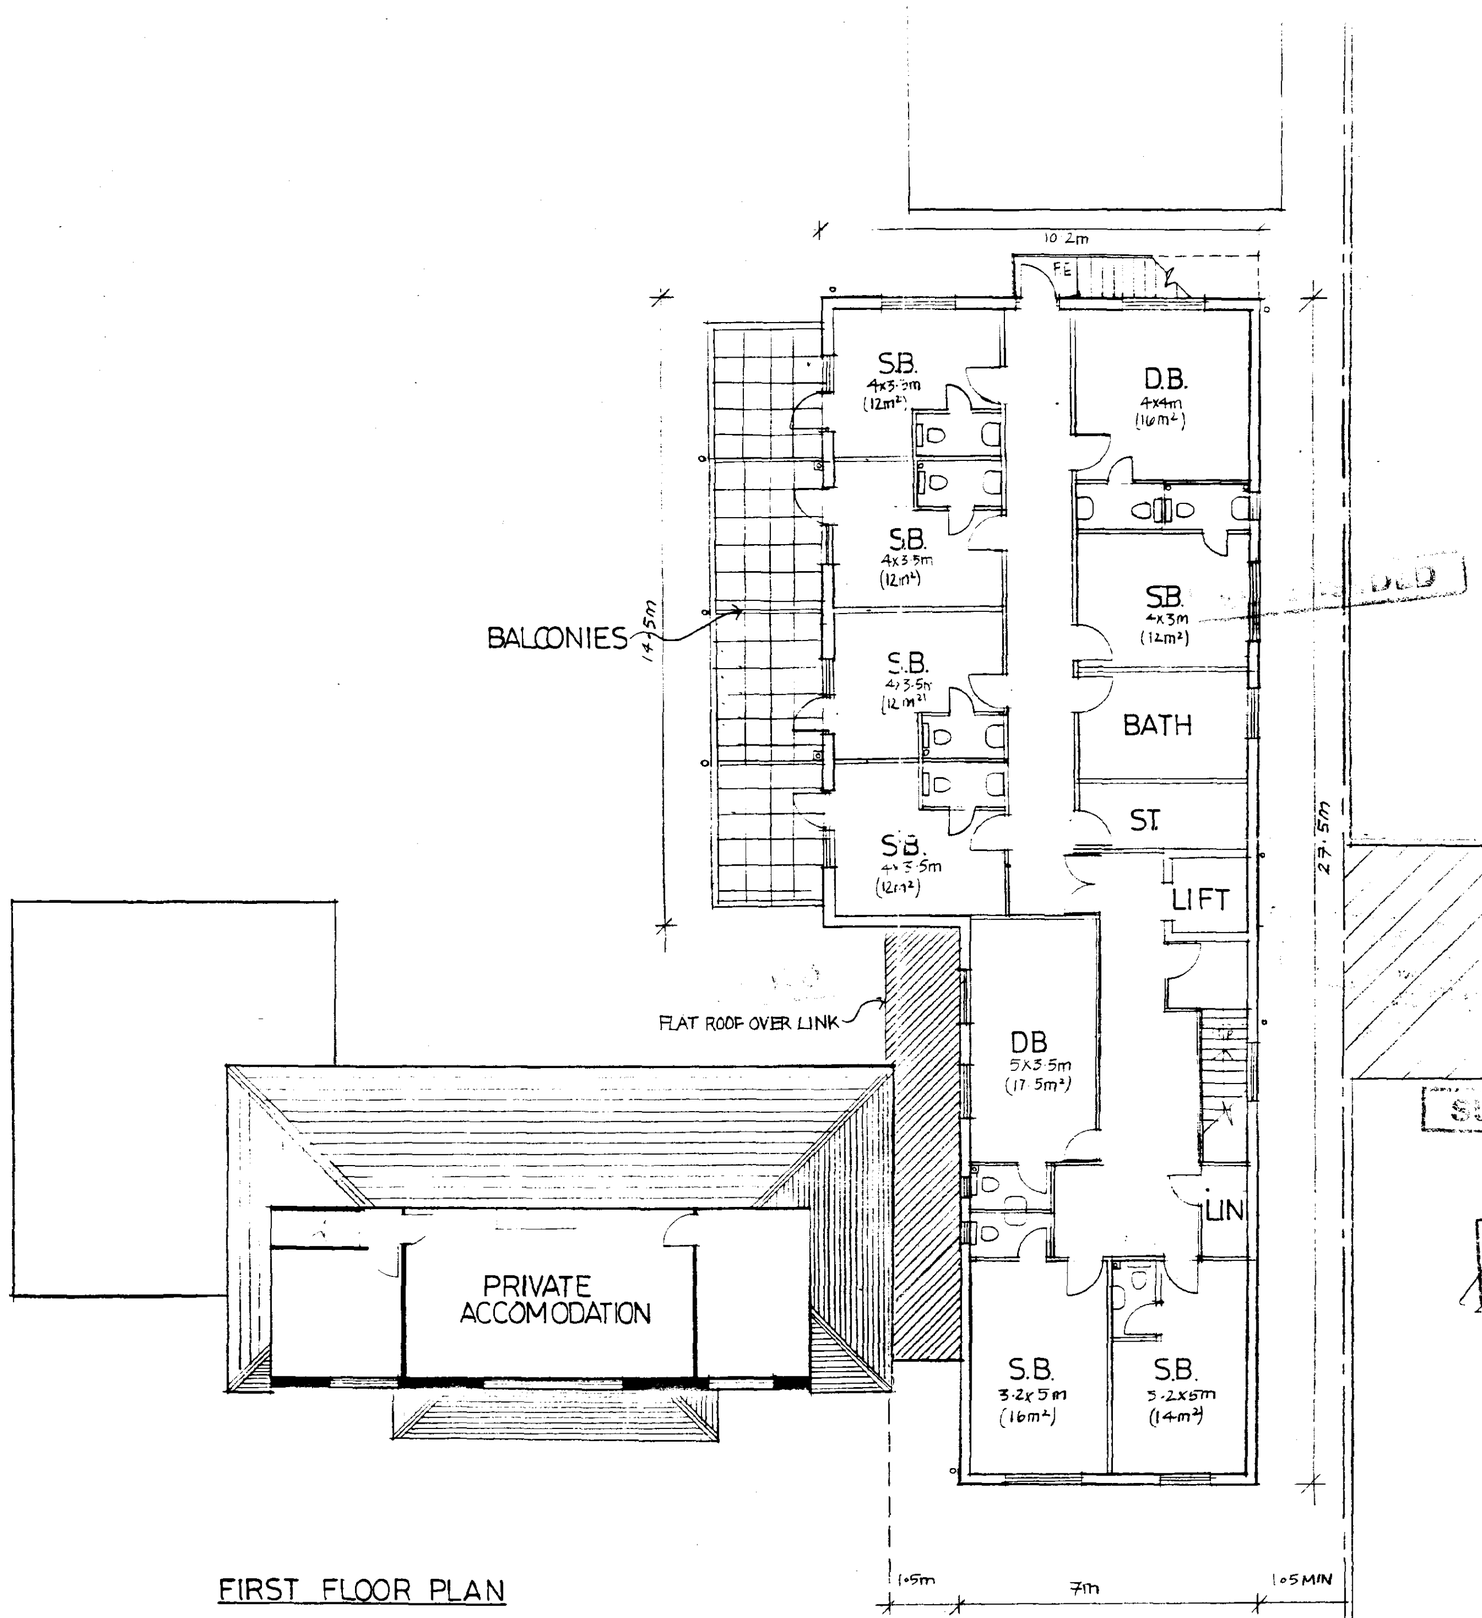

FIRST FLOOR PLAN


SUPERSEDED
DETERMINED PLAN

PROPOSED EXTENSION TO
MAYFIELD REST HOME
HOLBEACH
FOR MR. WILLCOX

KAREN BRADLEY - Chartered Architect

PROPOSED FLOOR PLANS

DWG NO A91/06 02 D SCALE 1:100
REV/B DEC 1991 /C 03/92 /D 03/92

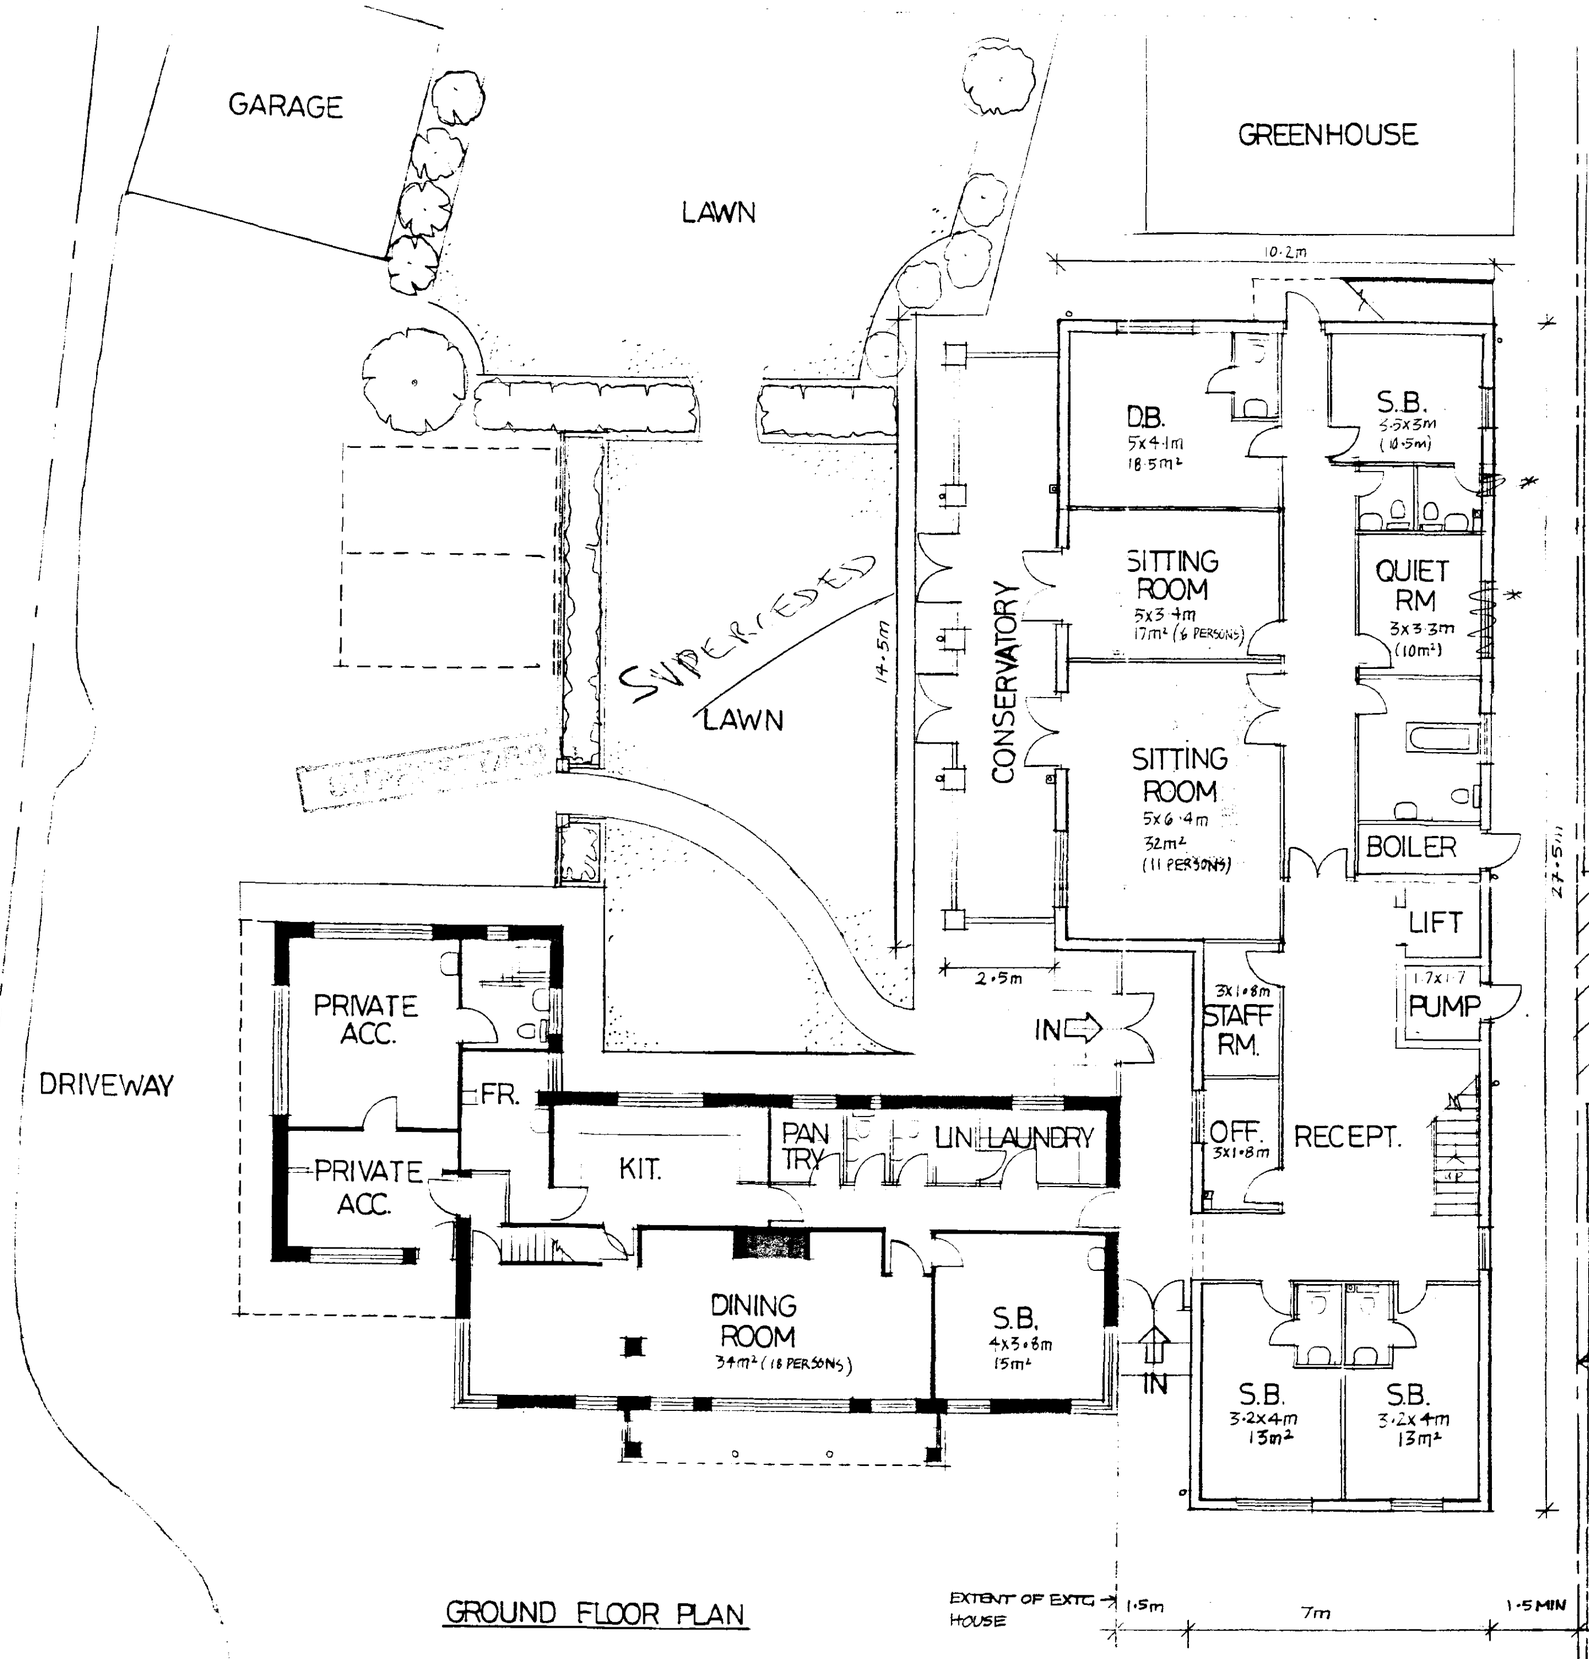

GROUND FLOOR PLAN

SOUTH HOLLAND D.C.
PLAN DEPT.
10 MAR 1992
REF ...0293/92...

DETERMINED

SUPERSEDED

* Windows deleted see amended elevational plans.
* See label amended plan dated ~~23/4~~ 23/5. Windows retained confirmed with applicant's agent on 30/5.

ADJACENT HOUSE


PROPOSED EXTENSION TO,
MAYFIELD REST HOME,
HOLBEACH,
FOR, MR. WILLCOX,

KAREN BRADLEY Chartered Architect

PROPOSED FLOOR PLANS

DWG NO. A91/06-01 D SCALE 1:100

REV·B DEC 1991 C 03/92 D/03/92

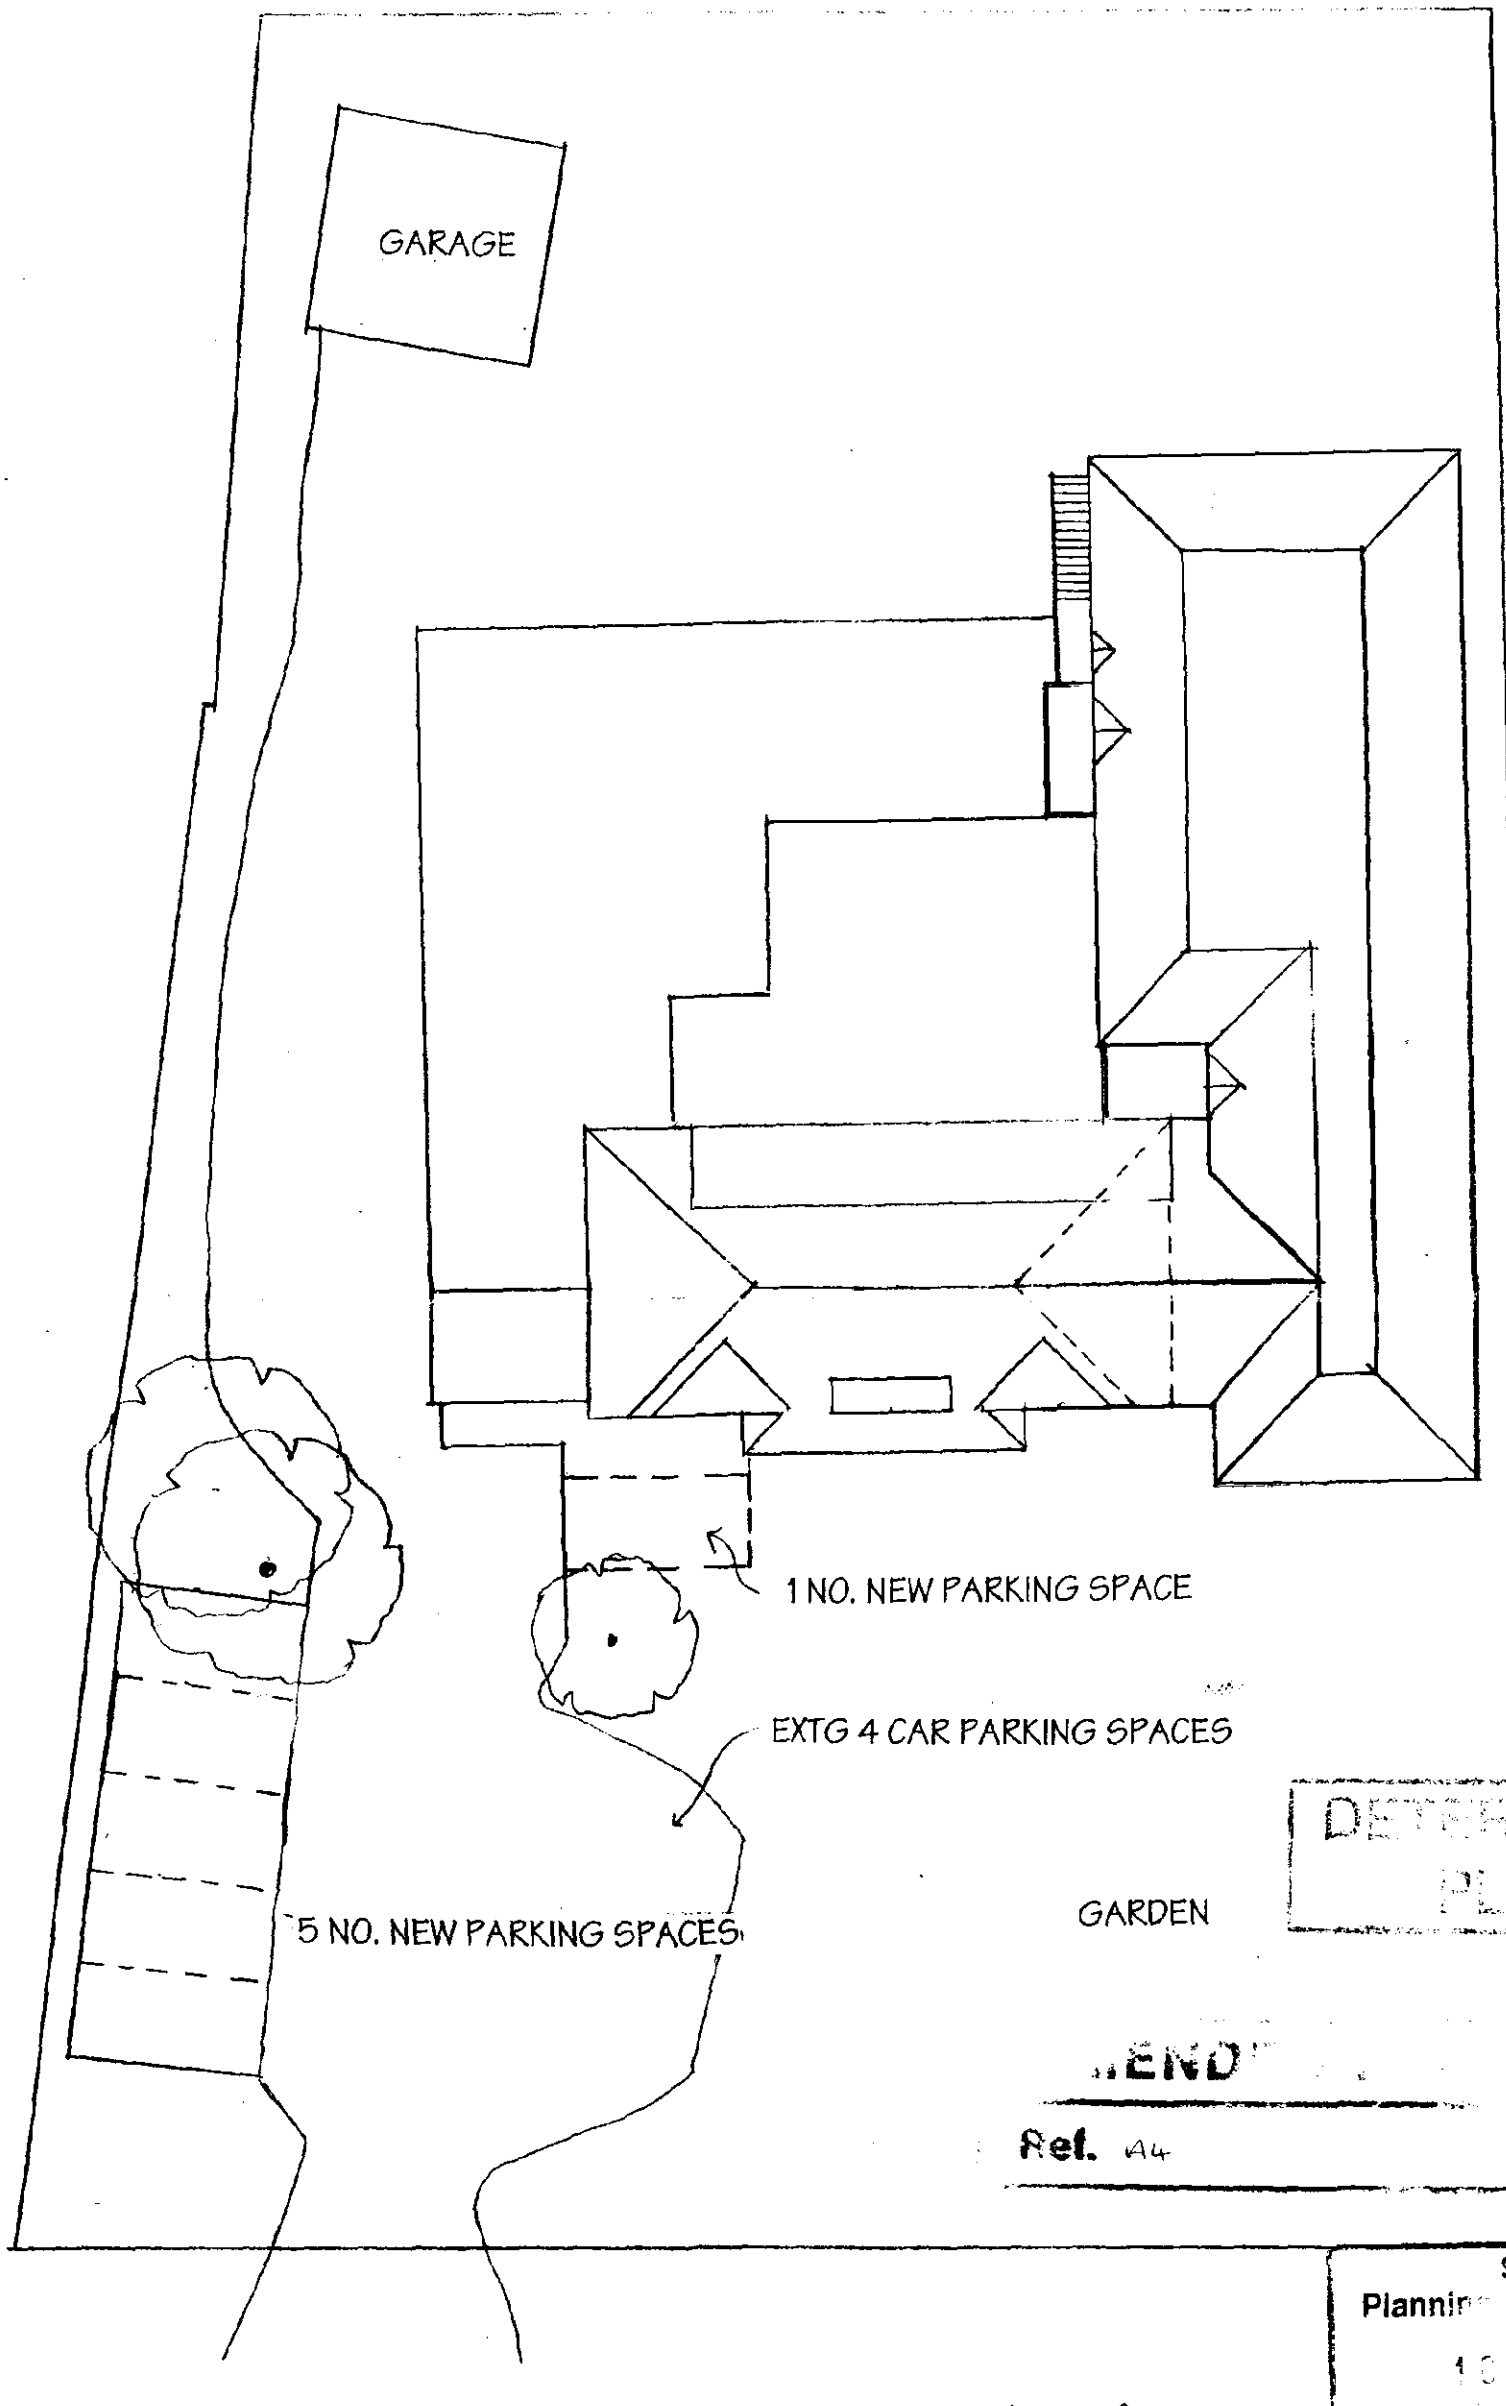

BLOCK PLAN

I have viewed the Plans and am satisfied that all amendments have been done to reduce the impact on my property

D. Mccaffrey 8-9-03

DETERMINED PLAN

END

Ref. A4

Planning Department

0235102


PROPOSED EXTENSION TO,
MAYFIELD RESIDENTIAL HOME,
FLEET STREET, HOLBEACH
FOR, MR S. WALDEN
Proposed Block Plan - scale 1:200
Dwg. no. 03/09/07 Rev C (SEPT 2003)

Karen Bradley — Chartered Architect

AMENDED PLAN
Ref A/2
SHDC
Planning & Development
23 MAY 2002
Ref 235/02

* OBSCURE GLAZING TO ALL FIRST FLOOR WINDOWS ON THIS ELEVATION.

WINDOW REMOVED

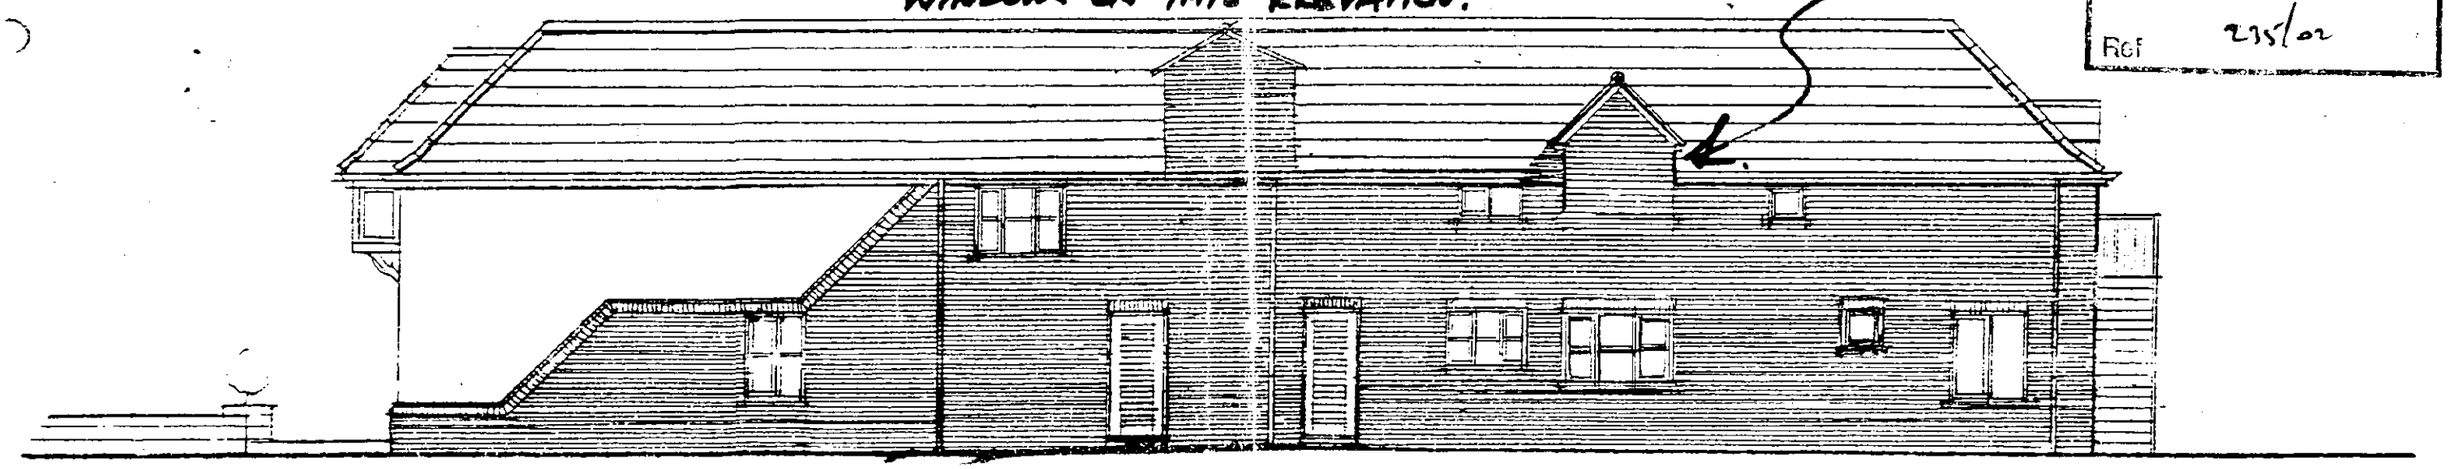

SIDE ELEVATION


DETERMINED PLAN

* ELEVATIONS SHOWN CORRECTLY (GROUND FLOOR WINDOWS INC. WHICH ARE ON GF. PLAN). MAY 02.
* AMENDED APRIL 2002.

PROPOSED ELEVATIONS
DWG NO A91/06-09 A

Ref. H4

All first floor windows on first floor of east elevation to be obscure glazed.

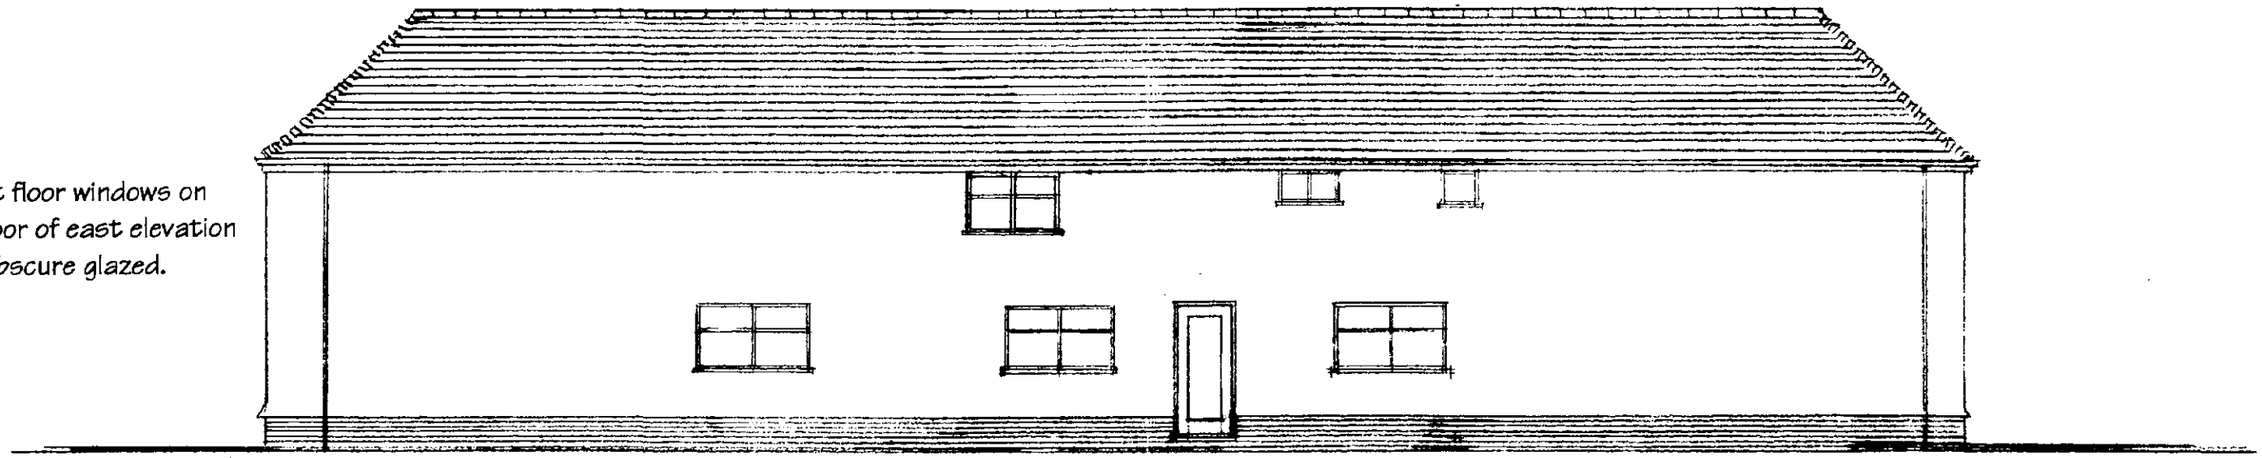

EAST ELEVATION

SHDC
Planning Department
18 SEP 2003
0235/02

DETERMINED
PLAN


Karen Bradley — Chartered Architect

PROPOSED EXTENSION TO,
MAYFIELD RESIDENTIAL HOME,
FLEET STREET, HOLBEACH
FOR, MR S. WALDEN
Proposed East Elevation - scale 1:100
Dwg. no. 03/09/04 REVC (SEPT 2003)

D Moore

Ref. A4

PLANNING DETERMINED PLAN

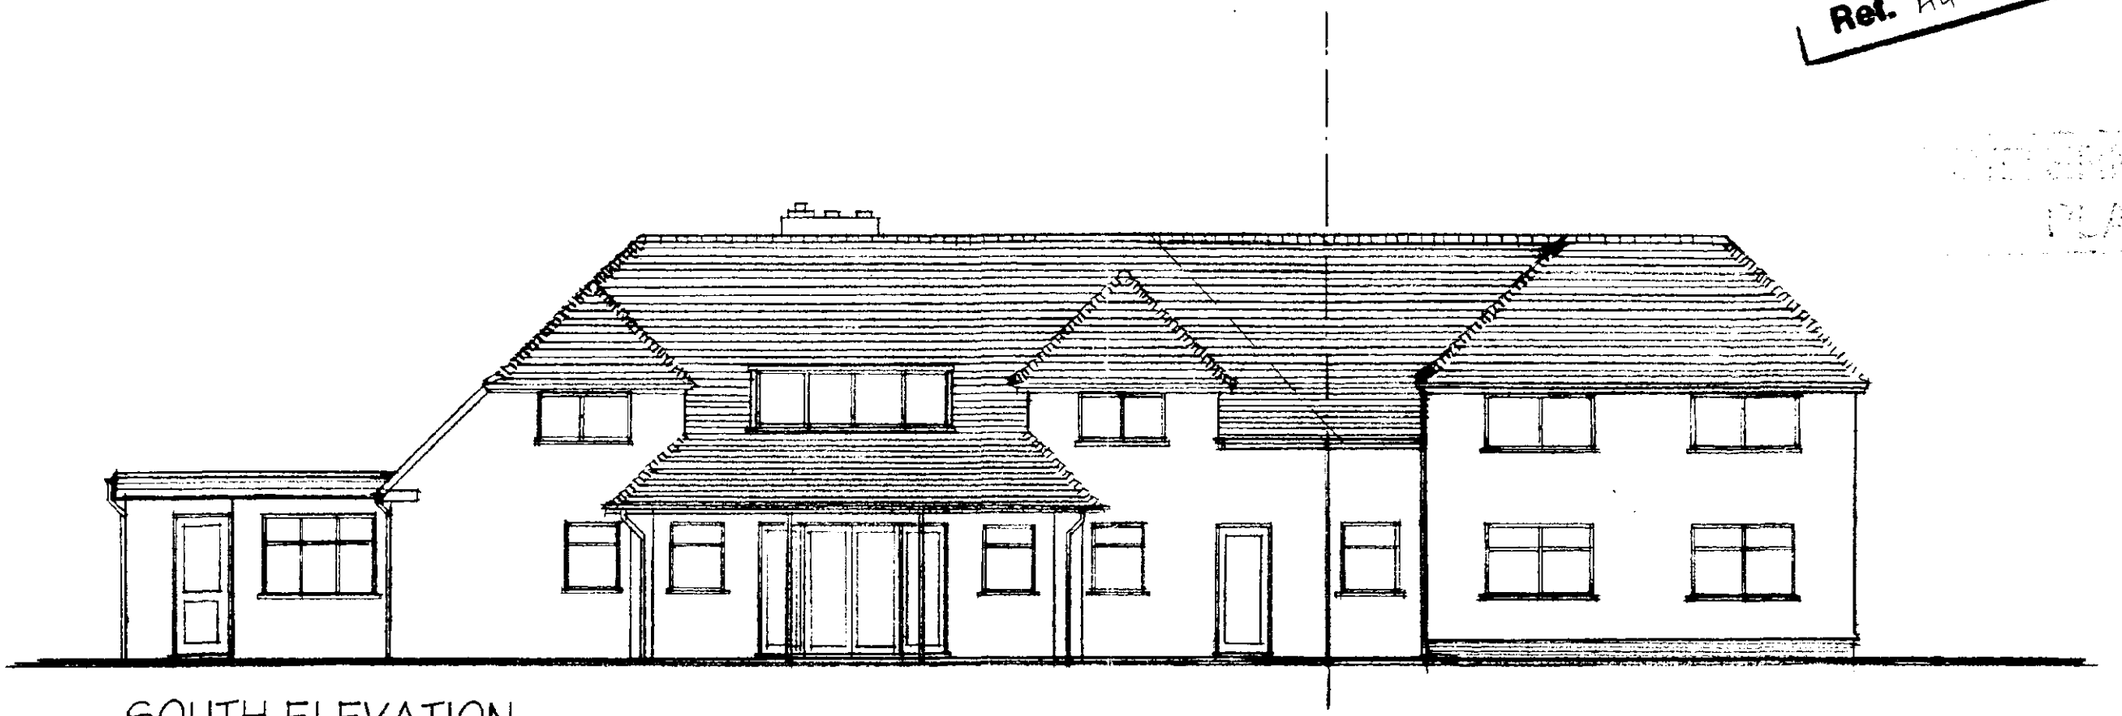

SOUTH ELEVATION

MATERIALS

Walls — Red brick and Tyrolean type render to match existing.

Roof - Brown tiles to match in with existing plain tiles.


Joinery — Brown u.p.v.c. to match existing.

Planning Department
18 SEP 2003
023502

Karen Bradley — Chartered Architect

PROPOSED EXTENSION TO,
MAYFIELD RESIDENTIAL HOME,
FLEET STREET, HOLBEACH
FOR, MR S. WALDEN
Proposed South Elevation - scale 1:100
Dwg. no. 03/09/03 REV B (SEPT 2003)

...MENT
Ref. A4

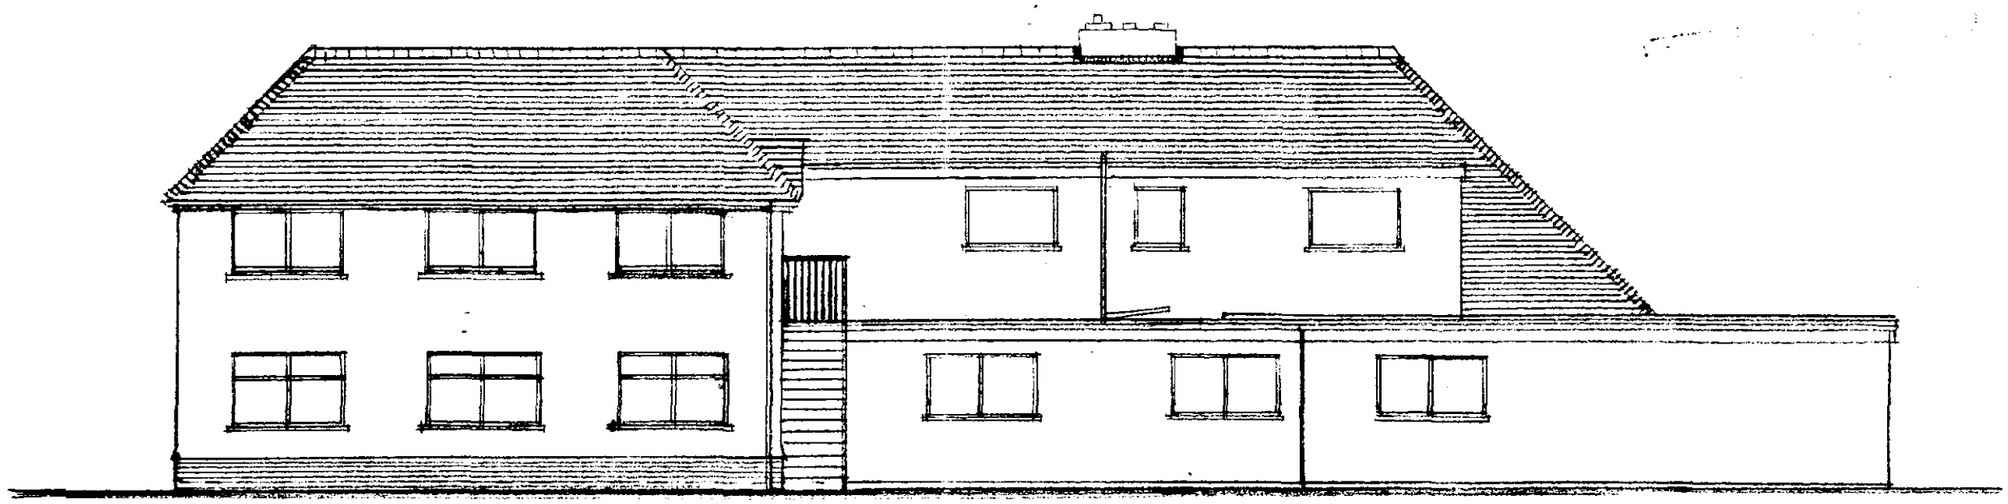


NORTH ELEVATION

Plannin... ...ssmont
18 SEP 2003
0235/02

Karen Bradley — Chartered Architect

PROPOSED EXTENSION TO,
MAYFIELD RESIDENTIAL HOME,
FLEET STREET, HOLBEACH
FOR, MR S. WALDEN
Proposed North Elevation - scale 1:100
Dwg. no. 03/09/05 REV B (SEPT 2003)

P. Saunders

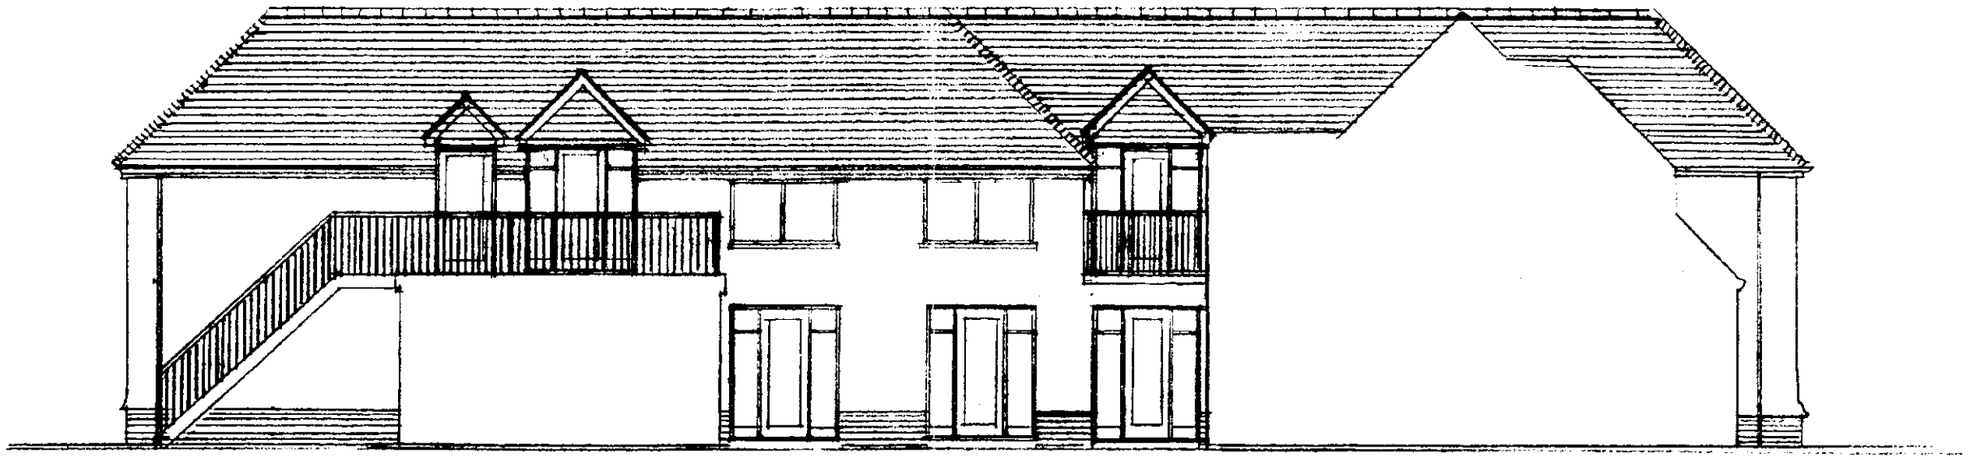

WEST ELEVATION

AMENDED PLAN
Ref. PA4

Planning Department
10 SEP 2003
0235/03


DETERMINED PLAN

PROPOSED EXTENSION TO,
MAYFIELD RESIDENTIAL HOME,
FLEET STREET, HOLBEACH
FOR, MR S. WALDEN
Proposed West Elevation - scale 1:100
Dwg. no. 03/09/06 Rev C (SEPT 2003)

D Bradley

Karen Bradley — Chartered Architect

SOUTH ROLLAND D.C.
PLAN DEPT.
10 MAR 1992
REF ...0393/92.

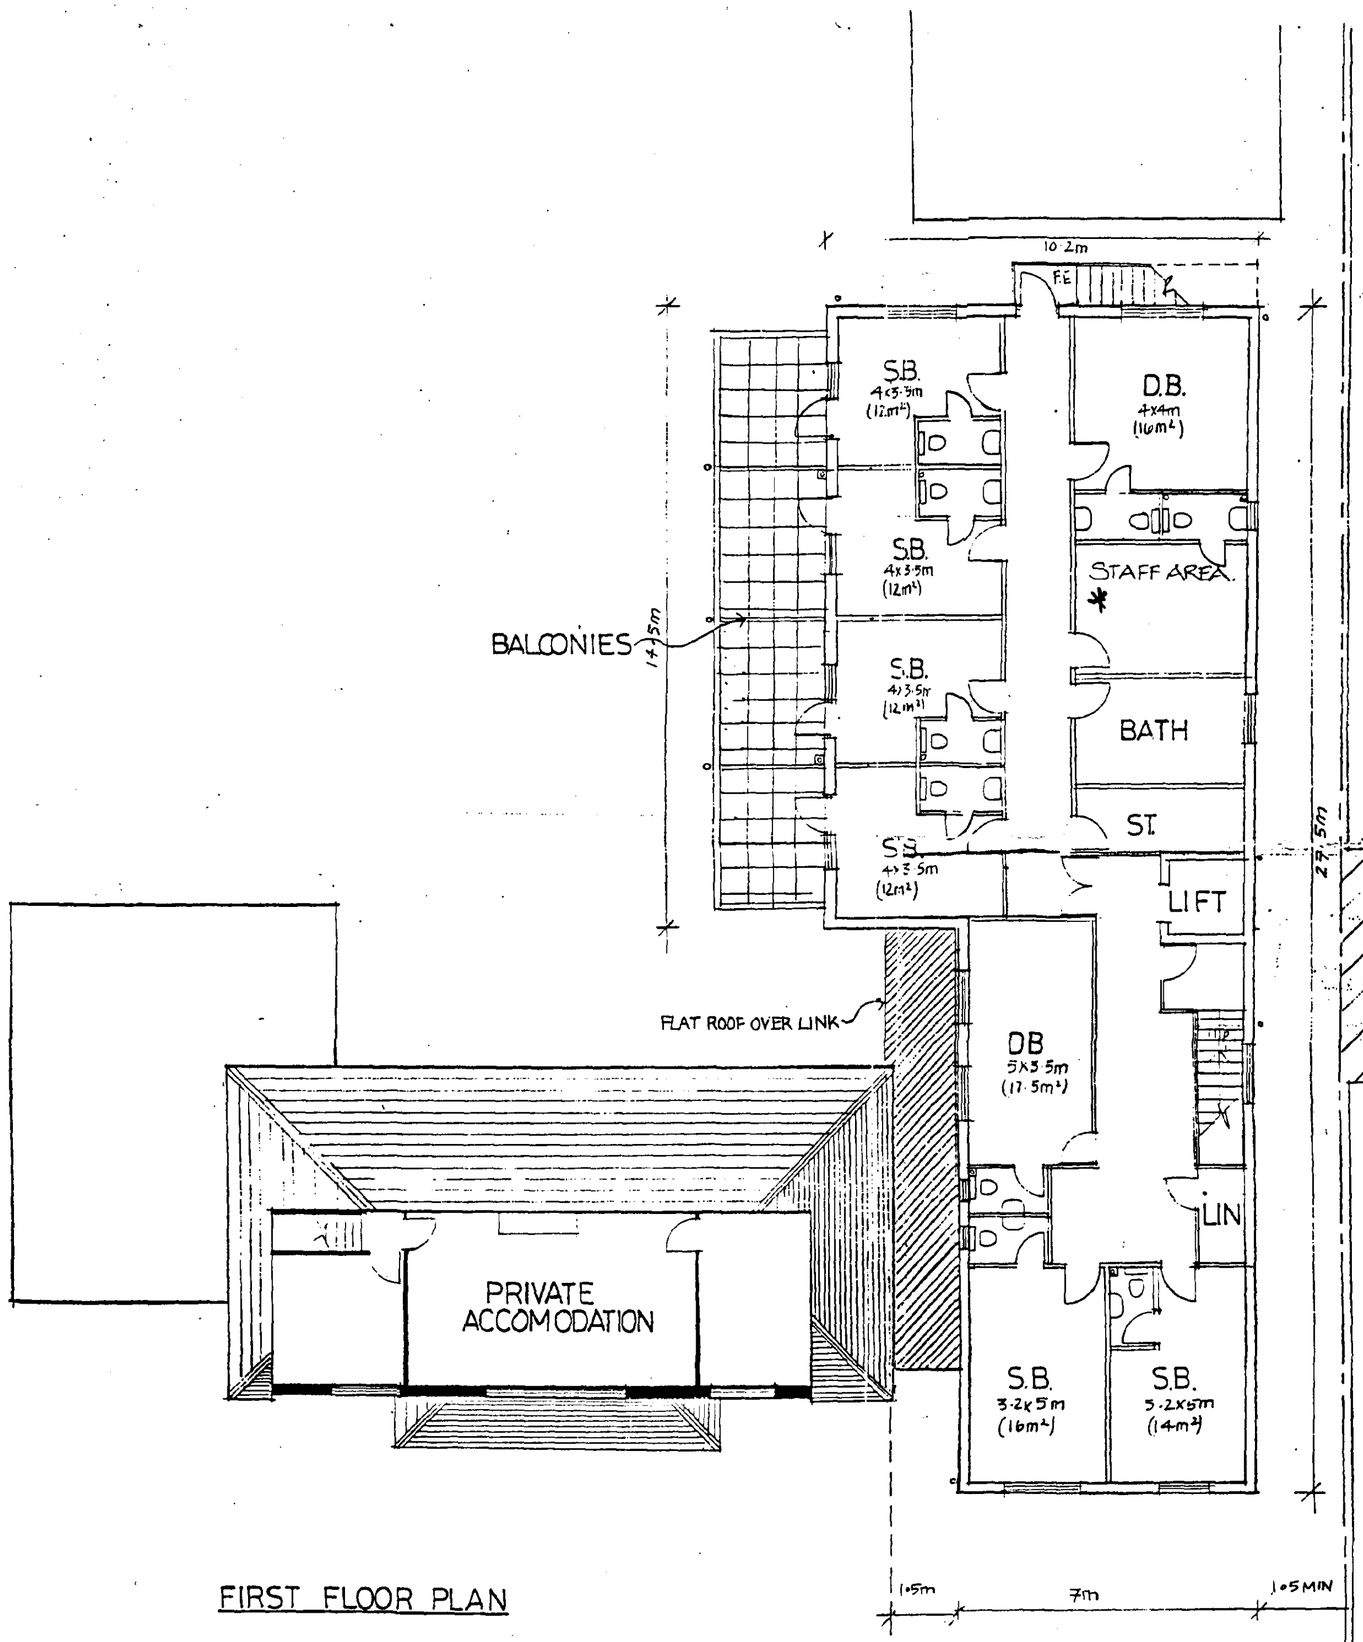

FIRST FLOOR PLAN

SHDC
Planning & Development
- 2 MAY 2002
Ref
0393/02

* AMENDED APRIL 2002

DETERMINED
PLAN


AMENDED PLAN
Ref. A1

PROPOSED EXTENSION TO
MAYFIELD REST HOME
HOLBEACH
FOR MR. WILLCOX


KAREN BRADLEY - Chartered Architect

PROPOSED FLOOR PLANS


DWG NO A91/06 02 D SCALE 1:100

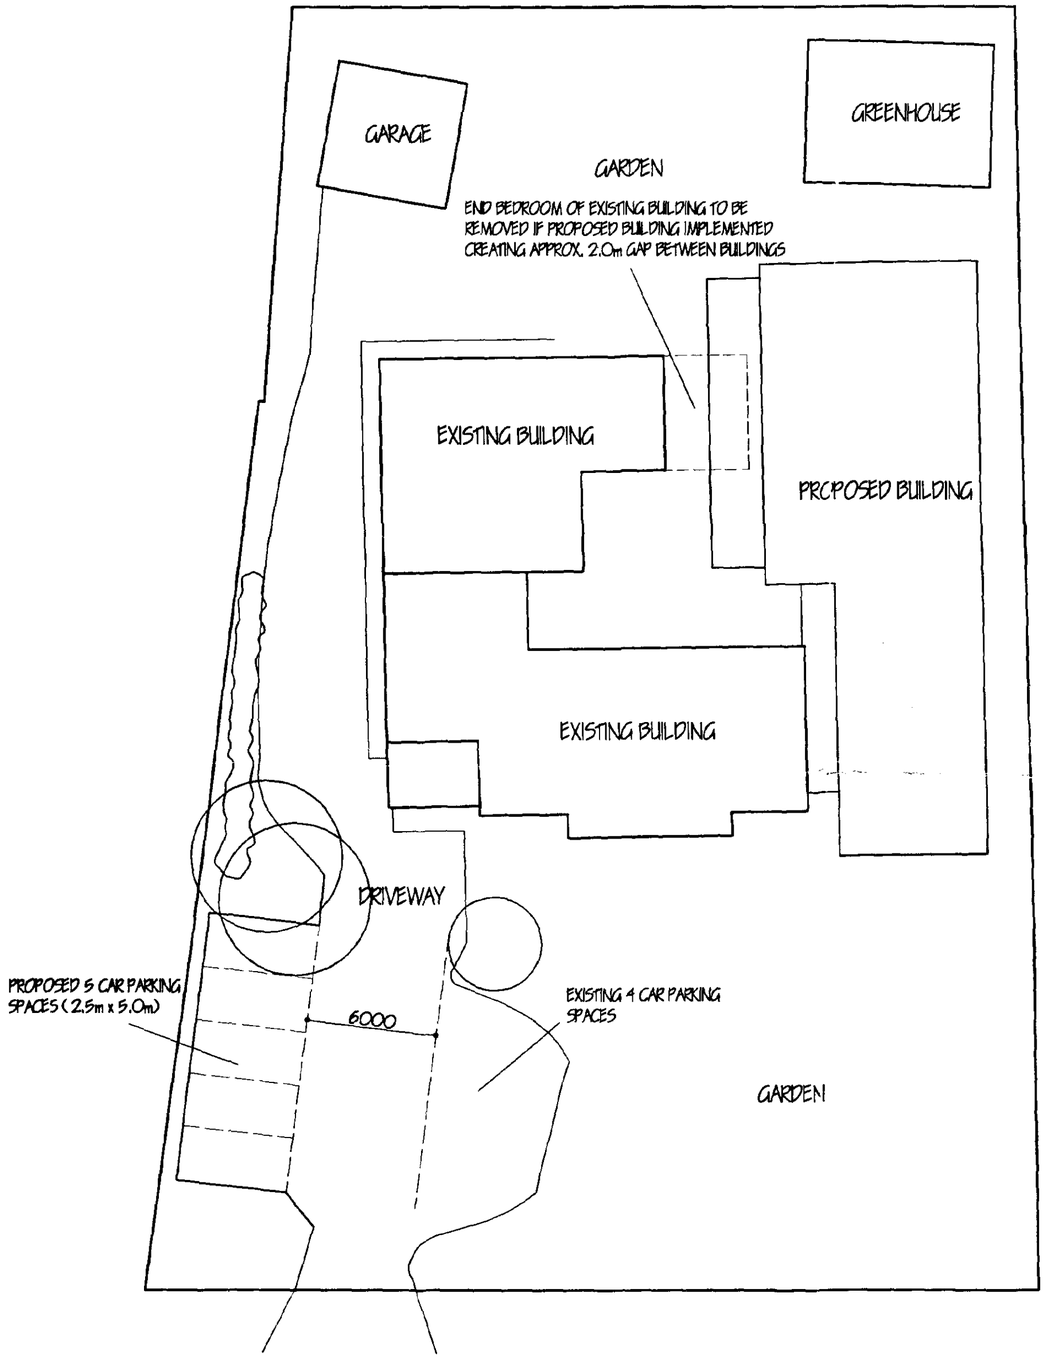

BLOCK PLAN

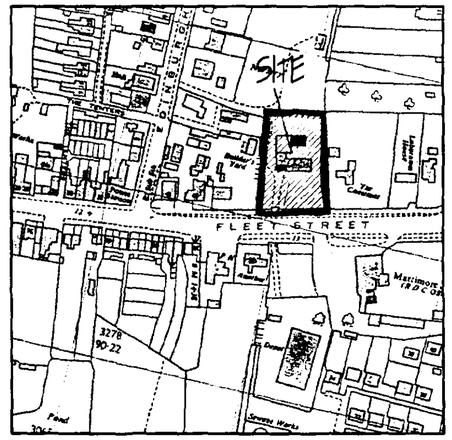

LOCATION PLAN

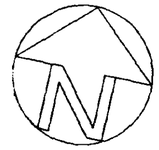

SHDC
Planning & Development
- 2 MAY 2002
Ref 23/02

AMENDED PLAN
Ref. 4/1

PLANNING
PLAN

ref.	revision	date

G. R. MERCHANT
B.ENG AMICE FIIWO
ARCHITECTURAL, STRUCTURAL AND CIVIL DRAINAGE CONSULTANTS
Unit 4, Wrights Mews
18A Park Road, Holbeach,
Spalding, Lincs. PE12 7EX
Tel: 01406 490600
Fax: 01406 425744
E-Mail: G. R. Merchant @ Merchant. PS. Co. UK

Project
PROPOSED EXTENSION
FLEET STREET
HOLBEACH
SPALDING LINCS


Client
MAYFIELD REST HOME

Drawing
BLOCK & LOCATION PLANS

Job Ref.	Drawing No.
498/02	01
Date: APRIL 2002	Drawn: JPW

Scales
1/200 1/2500

DO NOT SCALE FROM THIS DRAWING
This drawing is copyright and must not be altered, traced, photographed or used for any other purposes other than that for which it is issued. The General Contractor is to check all dimensions on site and report any discrepancies to the Architect. All details shown on this site plan including dwellings are based upon limited site conditions visible to the eyes. No responsibility can be accepted for abnormal conditions which may be discovered during construction unless reported to the Architect so that design amendments may be considered. Site soil surveys are recommended in respect of foundations to establish specific site conditions before construction could be undertaken. This drawing is limited in the amount of information contained and does not purport to contain a full specification of the works. It is solely for the purpose of obtaining Planning / Building Regulation approval. This drawing must not be used as a contract document alone. The works will not be supervised or inspected on site by G R Merchant or any representative thereof. It is the client and / or appointed agents responsibility to control workmanship, submission of materials, enforcement to specification, variations to contract etc.
All materials to be new unless otherwise stated and all components and materials etc. to be used fitted and installed etc. in strict accordance with manufacturers instruction and relevant code of practice. Materials shall conform to appropriate British standard specification or BBA certificate or European code equivalent. The Employer / Client shall ensure that the selected contractor is competent with and adopts all precautions necessary to ensure compliance with Health and Safety legislation for Building sites and Work places. The Employer / Client is advised that should the works need to comply with the Construction Design and Management Regulations an Independent Planning Supervisor will be required. The works shall comprise of all that is shown on the drawing and details. Work that may not specifically shown but may be reasonably inferred as necessary to carry out the works shall be deemed to be included.

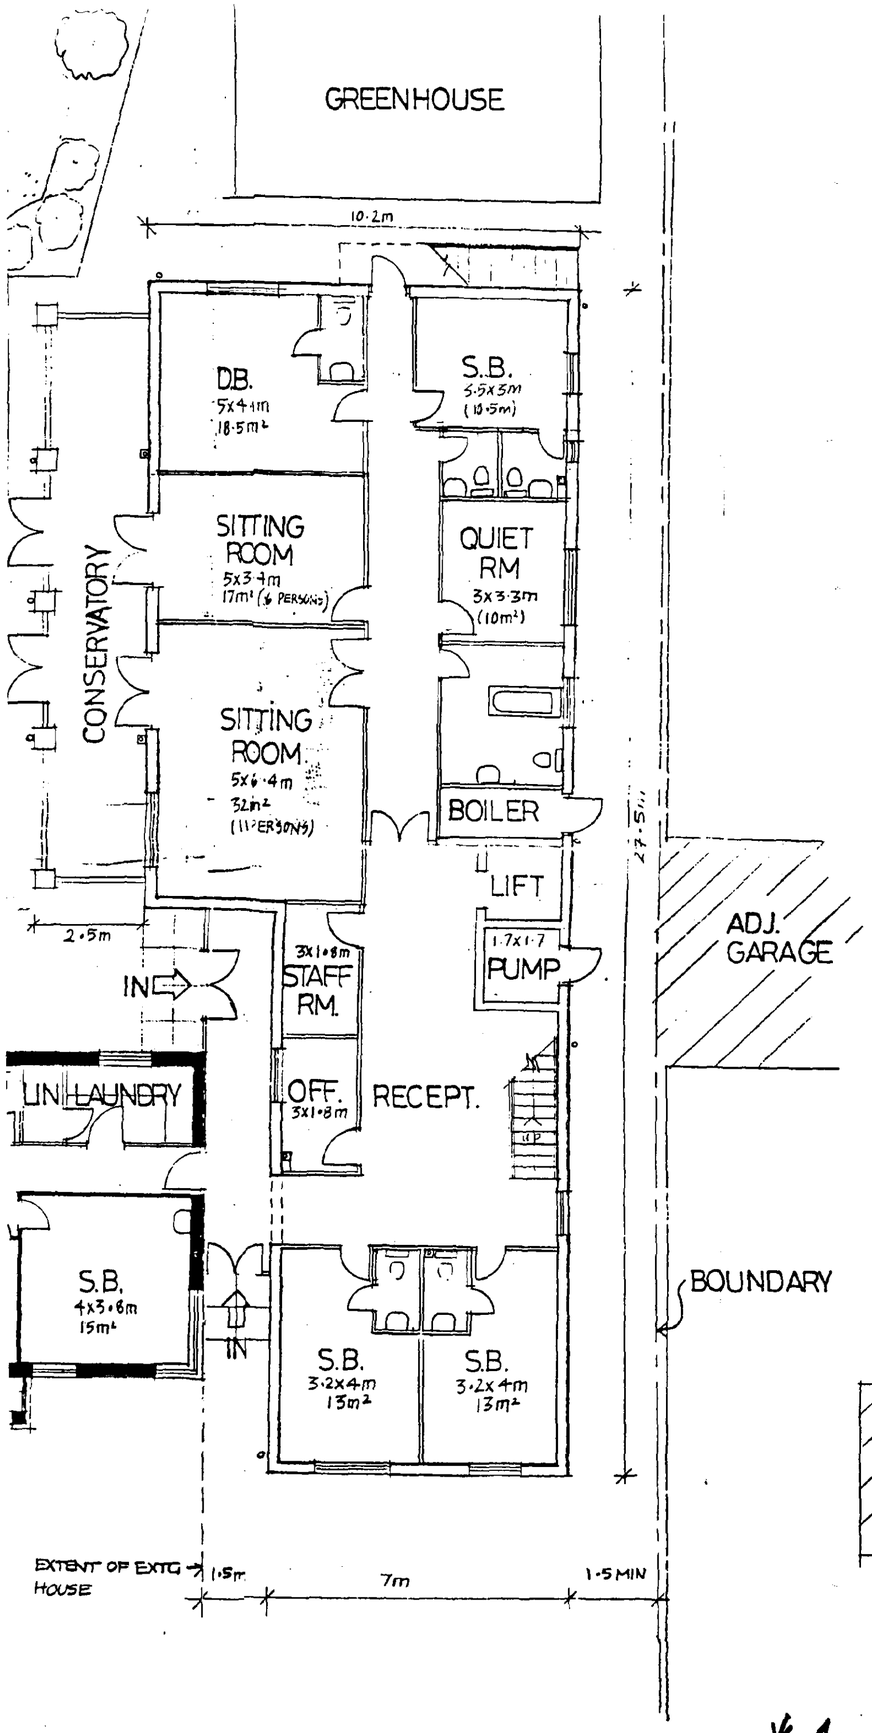

SOUTH HOLLAND D.C.
PLAN DEPT.
10 MAR 1992
REF ... 0293/92

DETERMINED
PLAN

SHDC
Planning & Development
31 MAY 2002
Ref 0235/02
AMENDED PLAN
Ref. A/3

ADJACENT HOUSE

PROPOSED EXTENSION TO,
MAYFIELD REST HOME,
HOLBEACH,
FOR, MR. WILLCOX,


KAREN BRADLEY Chartered Architect

PROPOSED FLOOR PLANS

DWG NO. A91/06-01 D SCALE 1:100

REV·B DEC 1991 C 03/92 D/03/92

* AMENDED REMOVING REMAINDER OF SITE - MAY 2002.

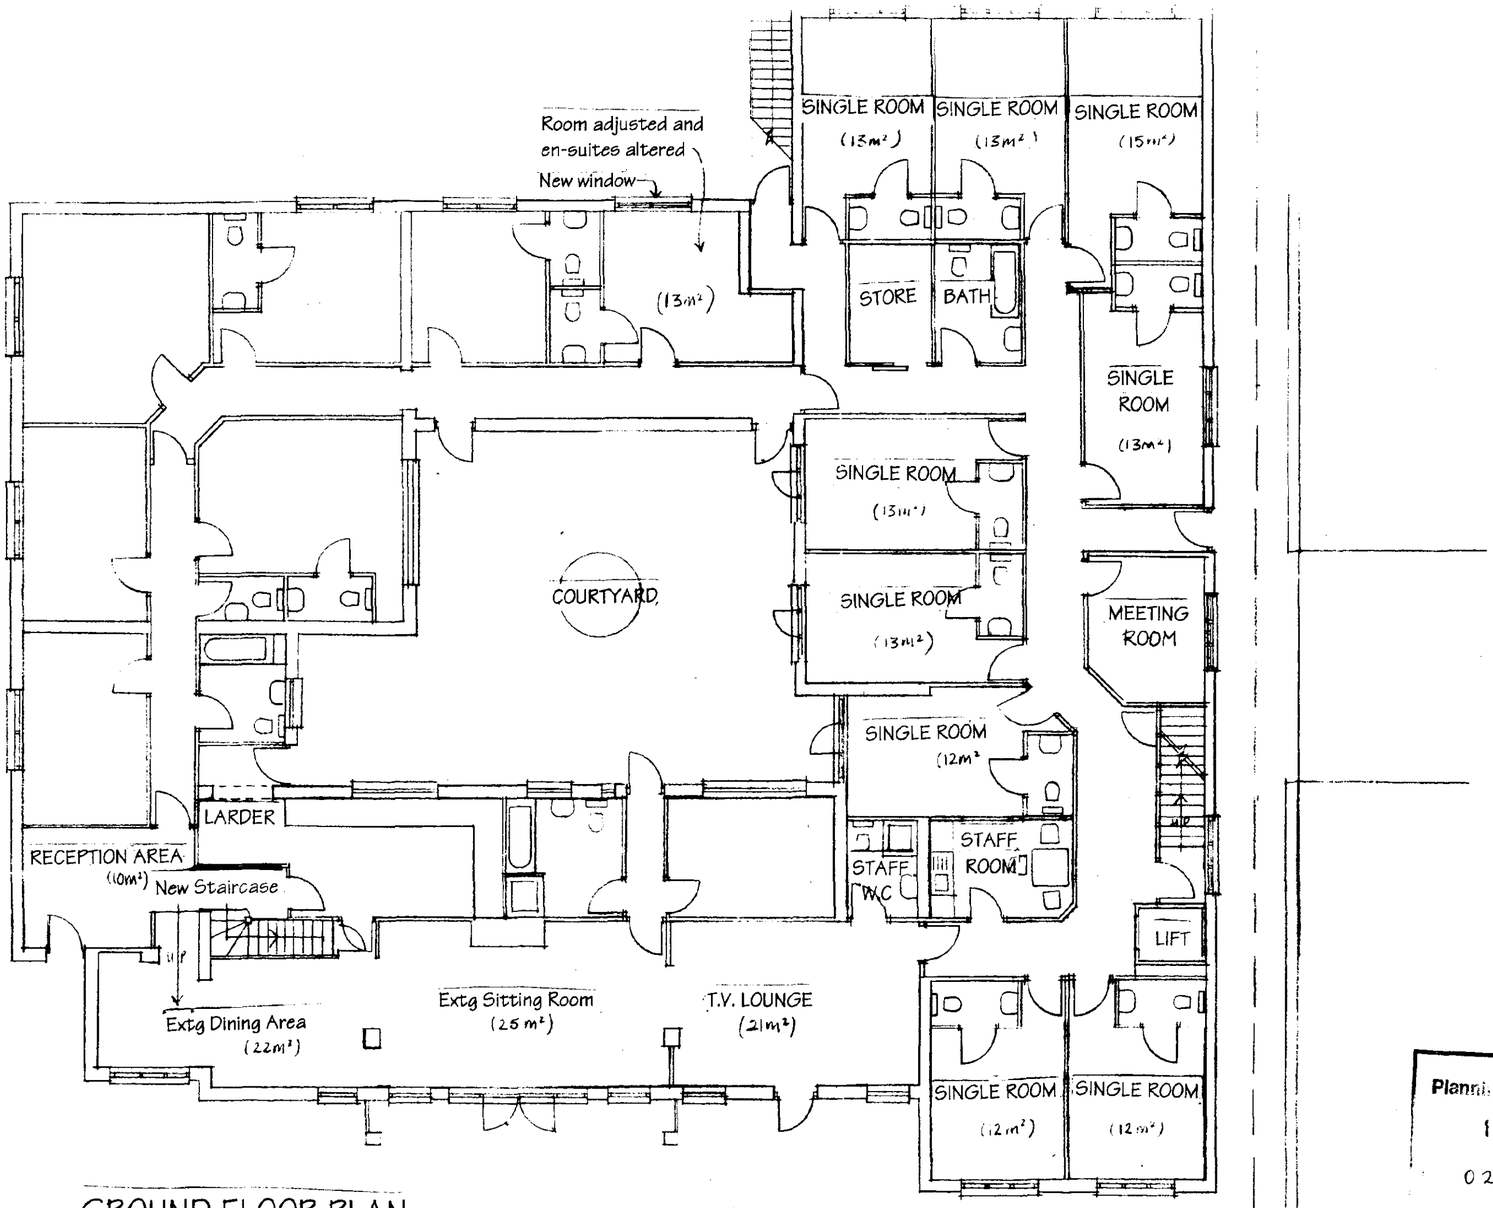

GROUND FLOOR PLAN


Ref. A4

Planning Department
15 SEP 2003
02 35/02

DETERMINED PLAN

Karen Bradley — Chartered Architect

PROPOSED EXTENSION TO,
MAYFIELD RESIDENTIAL HOME,
FLEET STREET, HOLBEACH
FOR, MR S. WALDEN
Proposed Ground Floor Plan- scale 1:100
Dwg. no. 03/09/01 Rev C (SEPT. 2003)

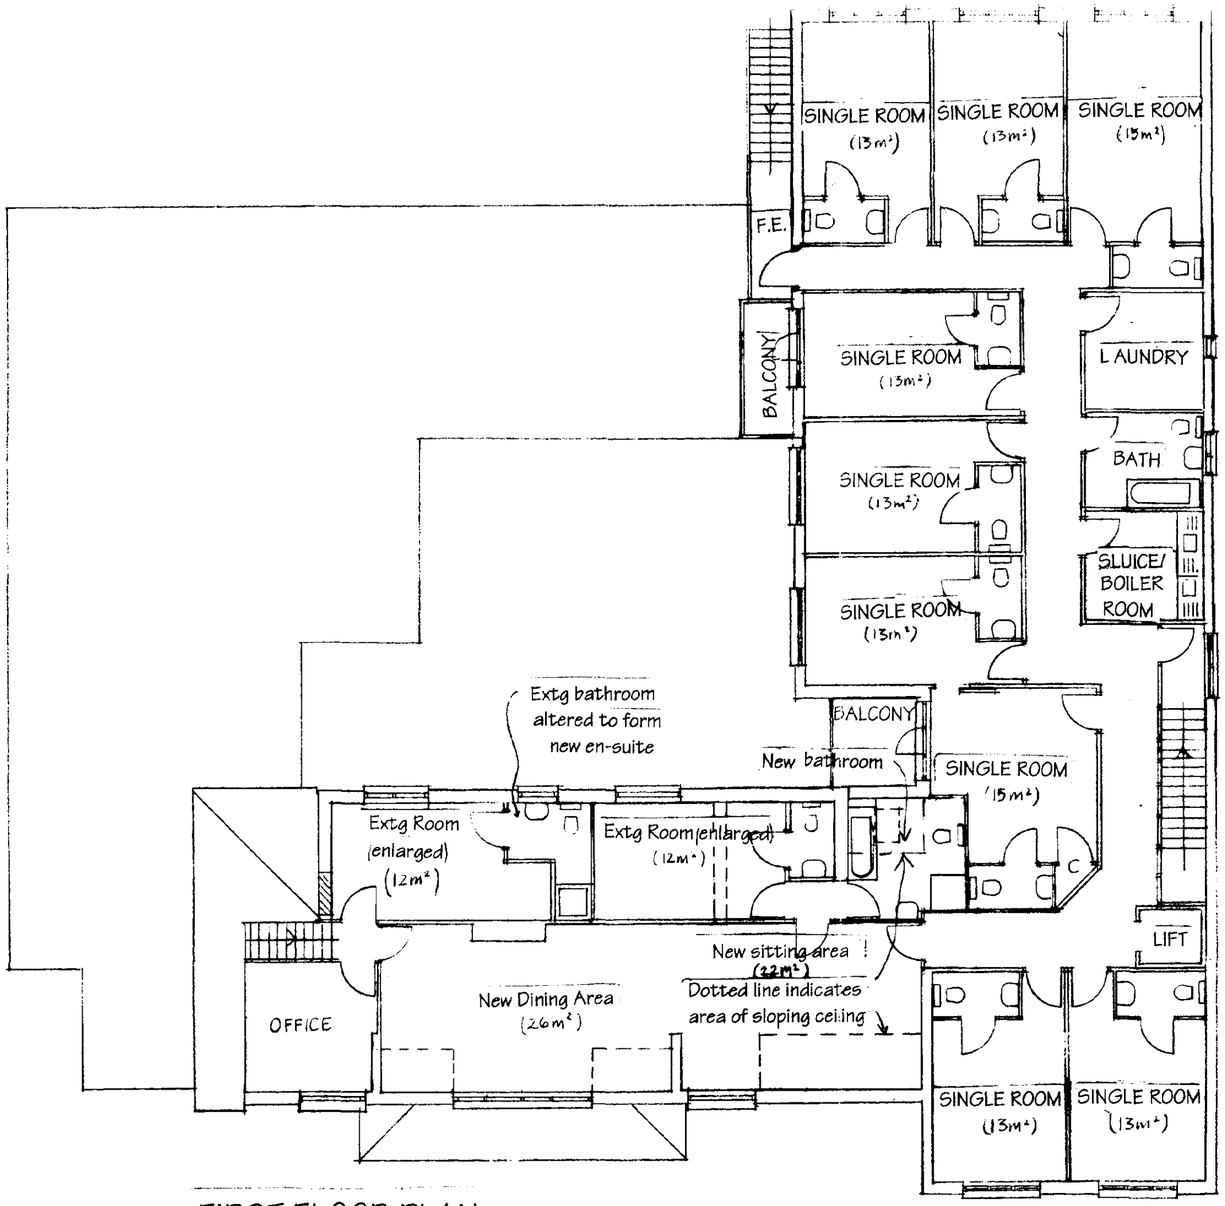

FIRST FLOOR PLAN

AMEND
Ref. KB

Plan
18 SEP 03
0235/02

DETERMINED PLAN

Karen Bradley — Chartered Architect

PROPOSED EXTENSION TO,
MAYFIELD RESIDENTIAL HOME,
FLEET STREET, HOLBEACH
FOR, MR S. WALDEN
Proposed First Floor Plan- scale 1:100
Dwg. no. 03/09/02 REV C (SEPT 03)