

Sitecheck®
Assess
A Landmark® product

Location Map

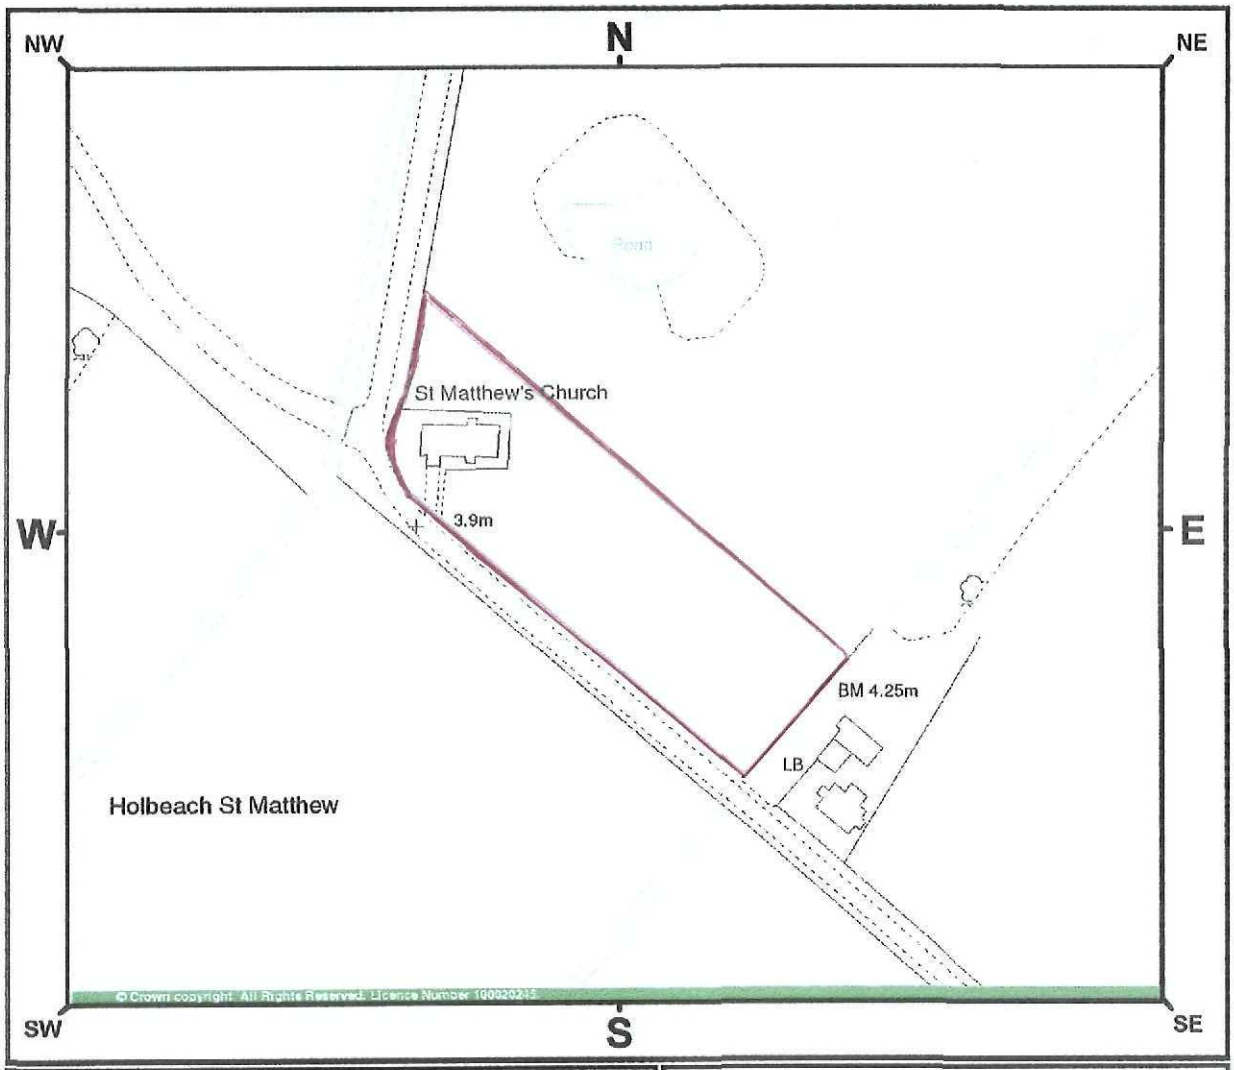

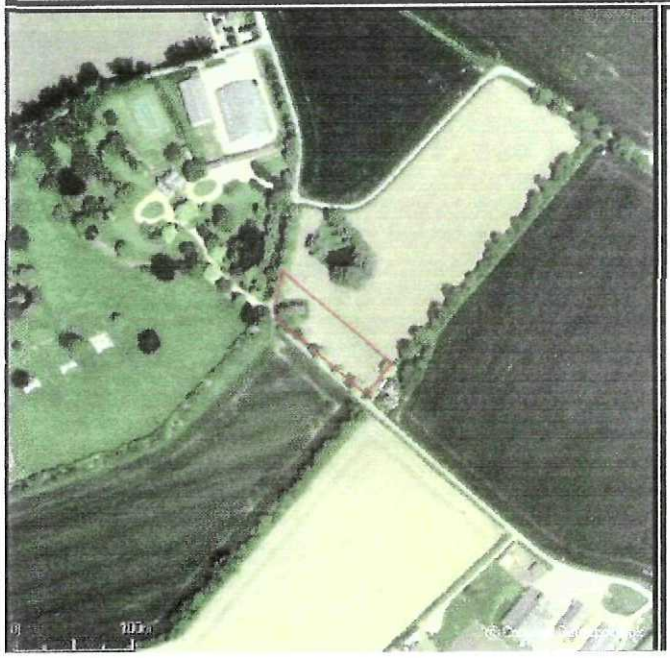

Site

St Matthews Church
Holbeach St. Matthews
Spalding
Lincolnshire
PE12 8EQ


Grid Reference

Easting 541180


Northing 332280

Planning Department
15 APR 2011
Ref: 0236-11


Contractor to check all Dimensions on site prior to ordering materials / commencing work,Do Not Scale from this Drawing - If in doubt then please ask

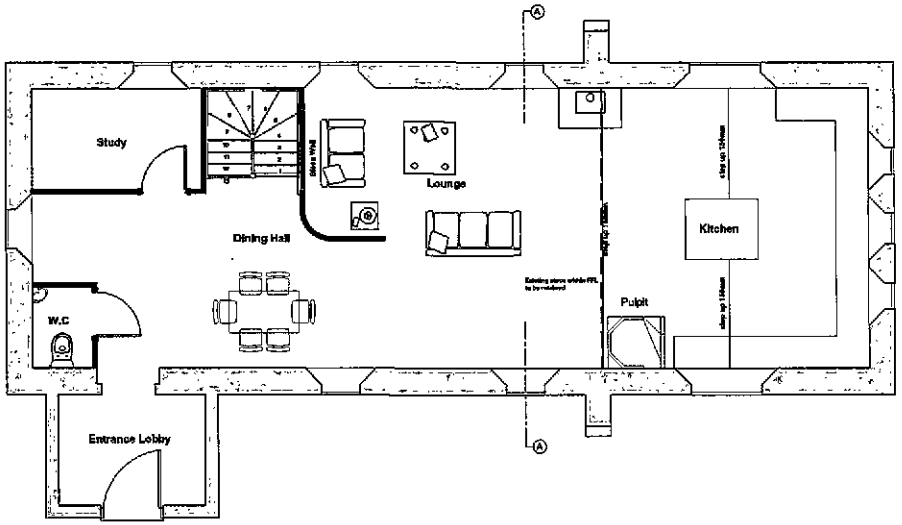


Proposed Ground Floor Plan
Scale 1:50

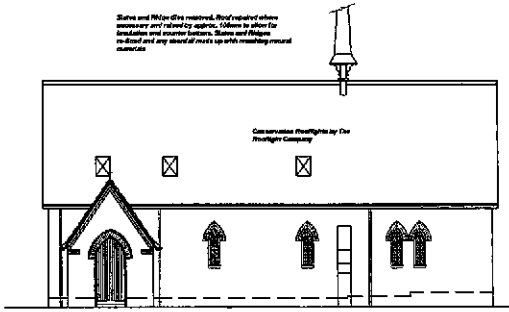


Proposed South Elevation
Scale 1:100

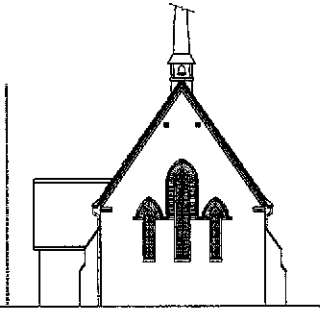


Proposed East Elevation
Scale 1:100

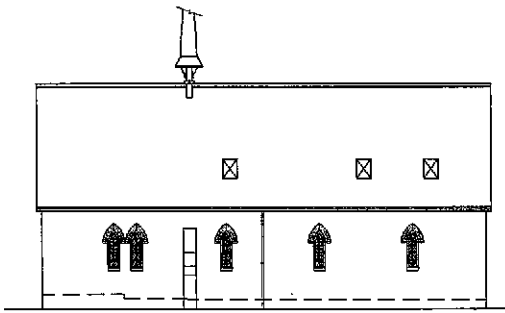


Proposed North Elevation
Scale 1:100

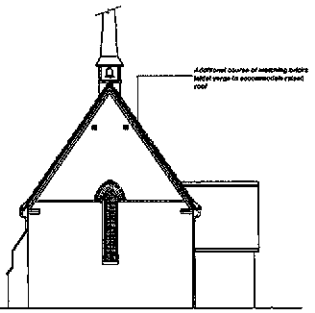

Proposed West Elevation
Scale 1:100

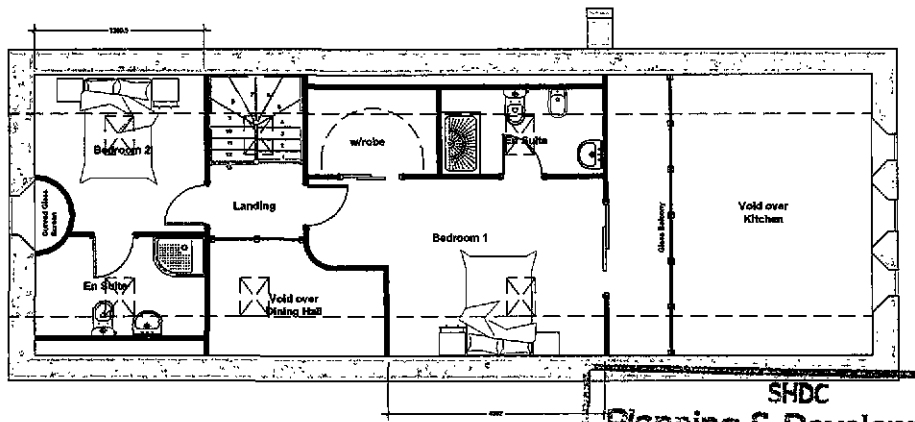

Proposed First Floor Plan
Scale 1:50

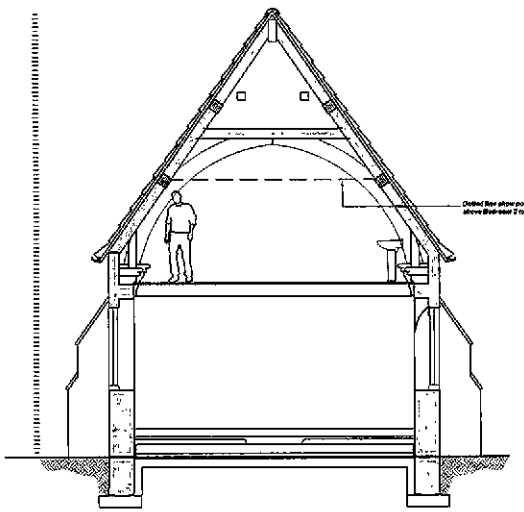

Proposed Section A-A
Scale 1:50

SHDC
Planning & Development
3 0 MAR 2011
Ref: 0236-11

GENERAL CONDITIONS
Contractor is responsible for checking all dimensions on site where work commences and before ordering any materials.Any discrepancies should be brought to the attention of the Client for remedial action before commencing further.

All materials not specified to be of a standard suitable for the work proposed and fit for purpose.All work to be in accordance with good building practice and all necessary BS codes for Workmanship on Building Sites.

Revisions

'C' - 04.01.11 - General Amendments
'B' - 28.12.10 - Amended to suit SHDC's comments
'A' - 11.03.10 - Amended to suit Clients comments

Client
Home Tailoring Ltd

Site
Conversion of Redundant Church of St Matthew into Residential Dwelling at Holbeach St Matthews

Drg Title
Proposed Plans and Elevations

renway Design Ltd
2nd Floor - 5B Sheepmarket
Spalding
PE11 1BH
Tel : 01775 768 921
e-mail: enquiries@renwaydesign.co.uk

Drg Size	Drawing Number	Revision
A1	1841-04	"C"

PLEASE NOTE:
Due to nature of this structure being unknown, unexposed or otherwise inaccessible the extent / specification of existing materials are subject to confirmation of site when it is feasible to expose the relevant areas of construction.