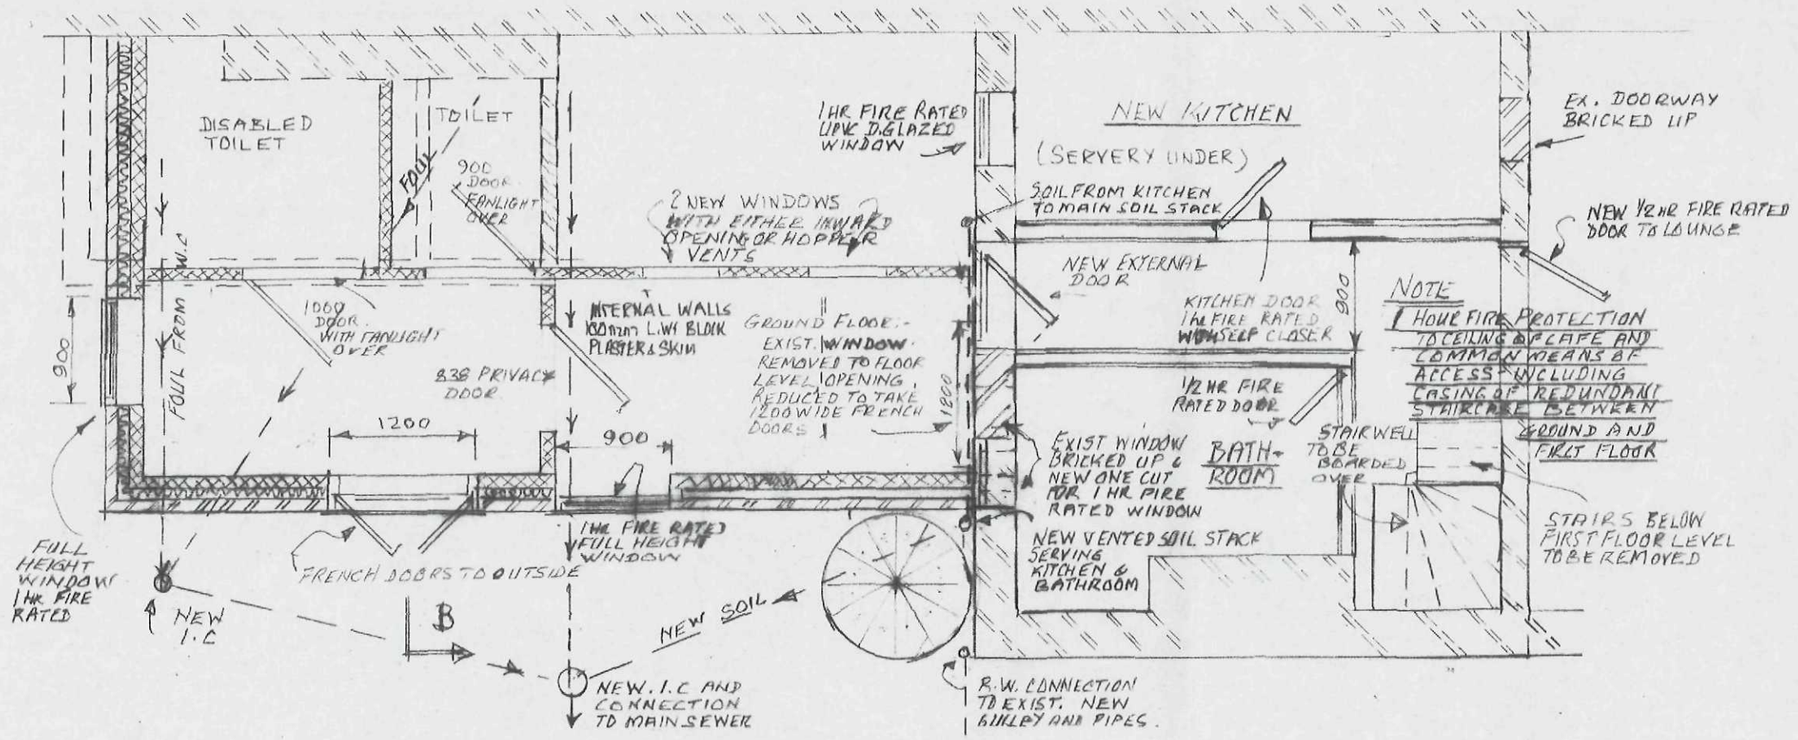


GROUND FLOOR PLAN

PLAN ON FIRST FLOOR - (PART)

REV. D.

- PREVIOUS REFERENCE TO LOWERED FLOOR IN KITCHEN SHOWN NOW NOT RELEVANT
- POSITIONS OF KITCHEN & BATHROOM REVERSED.
- HALL & ENTRANCE HALL REVERSED
- EXIST DOOR TO LOUNGE BRICKED UP AND NEW DOOR LOCATED IN NEW HALLWAY.
- ALTERATIONS MADE TO LOCATION AND ROUTES OF SOIL DRAINAGE TO FIRST FLOOR KITCHEN & BATH. WASTE FROM KITCHEN CARRIED UNDER FLOOR TO SOIL STACK AND BATHROOM WASTE CARRIED ABOVE FLOOR & THEN EXTERNALLY TO NEW STACK

FEB '09

REV'D


- KITCHEN WINDOW WIDENED TO PROVIDE MORE LIGHT TO KITCHEN

MAR '09

SHDC
Planning & Development
03 APR 2009
Ref: 0239/09

DRAWING AMENDMENTS

A. *ADDITIONAL INFORMATION FOR PLANNING APPLICATION
B. *FOR BUILDING REGS. LOCATIONS OF DOUBLE DOORS AND WINDOWS TO SIDE ELEVATIONS SNAPPED OVER
* PROPOSED LINE OF FOUL & RW DRAINS SHOWN

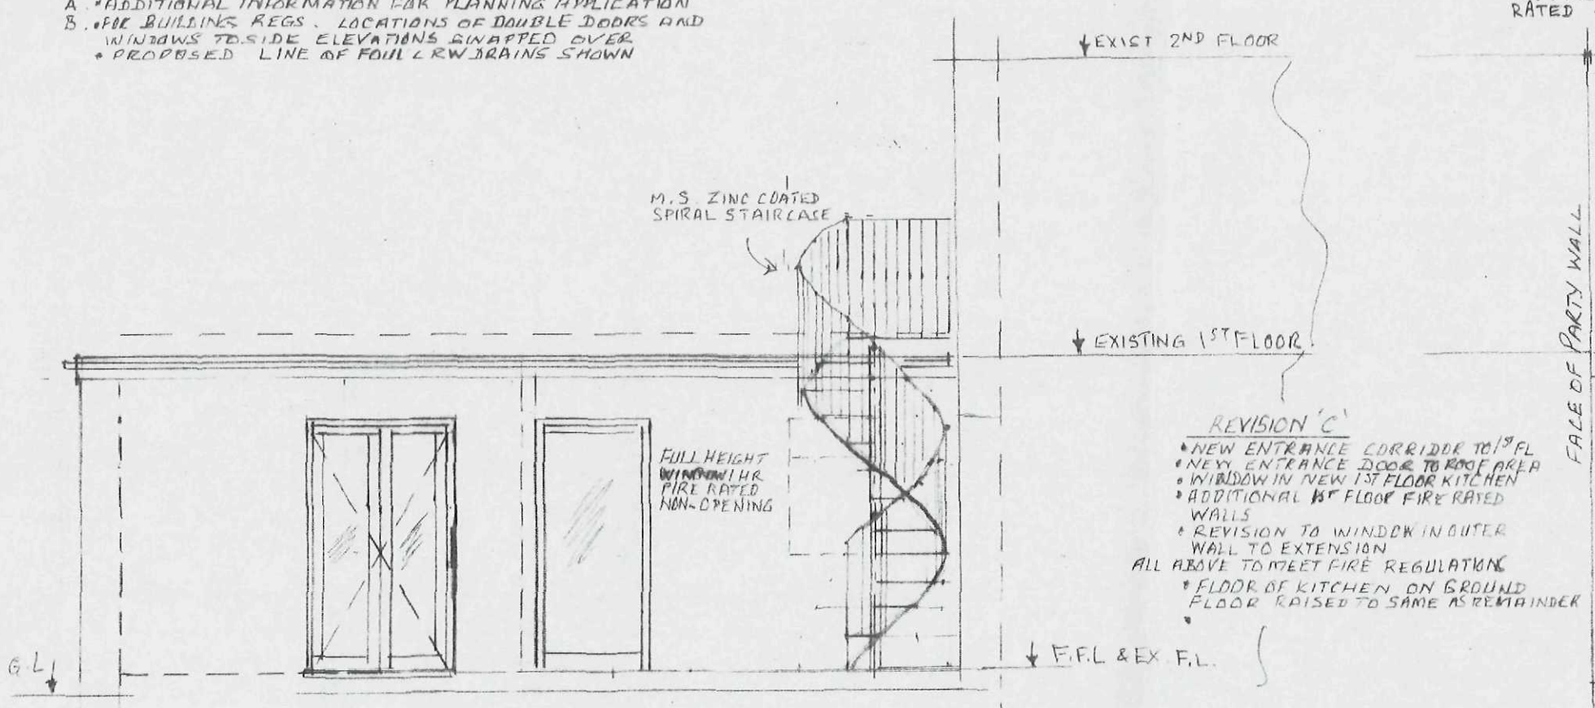


SIDE ELEVATION

REVISION 'C'

- NEW ENTRANCE CORRIDOR TO 1ST FL
- NEW ENTRANCE DOOR TO ROOF AREA
- WINDOW IN NEW 1ST FLOOR KITCHEN
- ADDITIONAL 1ST FLOOR FIRE RATED WALLS
- REVISION TO WINDOW IN OUTER WALL TO EXTENSION

ALL ABOVE TO MEET FIRE REGULATIONS

- FLOOR OF KITCHEN ON GROUND FLOOR RAISED TO SAME AS REMAINDER

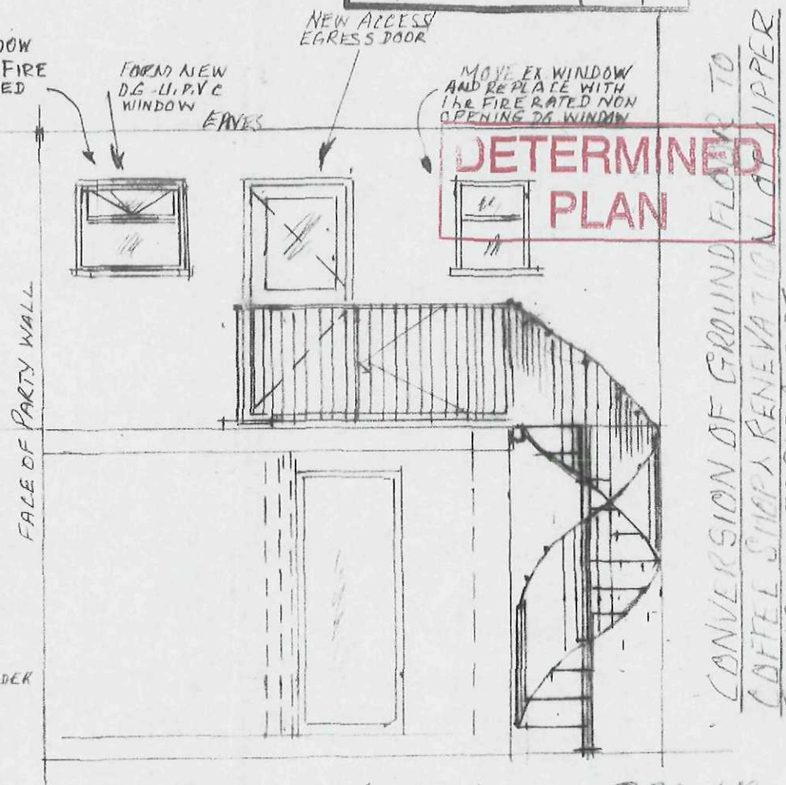

END ELEVATION

DETERMINED PLAN

CONVERSION OF GROUND FLOOR TO CAFE, SHOP, RENEVATION OF UPPER FLOORS TO FORM 1 FLAT.
22 FLEET ST., HOLBEACH — MR & MRS T.P. COX

DRG. No C46108105 & PE