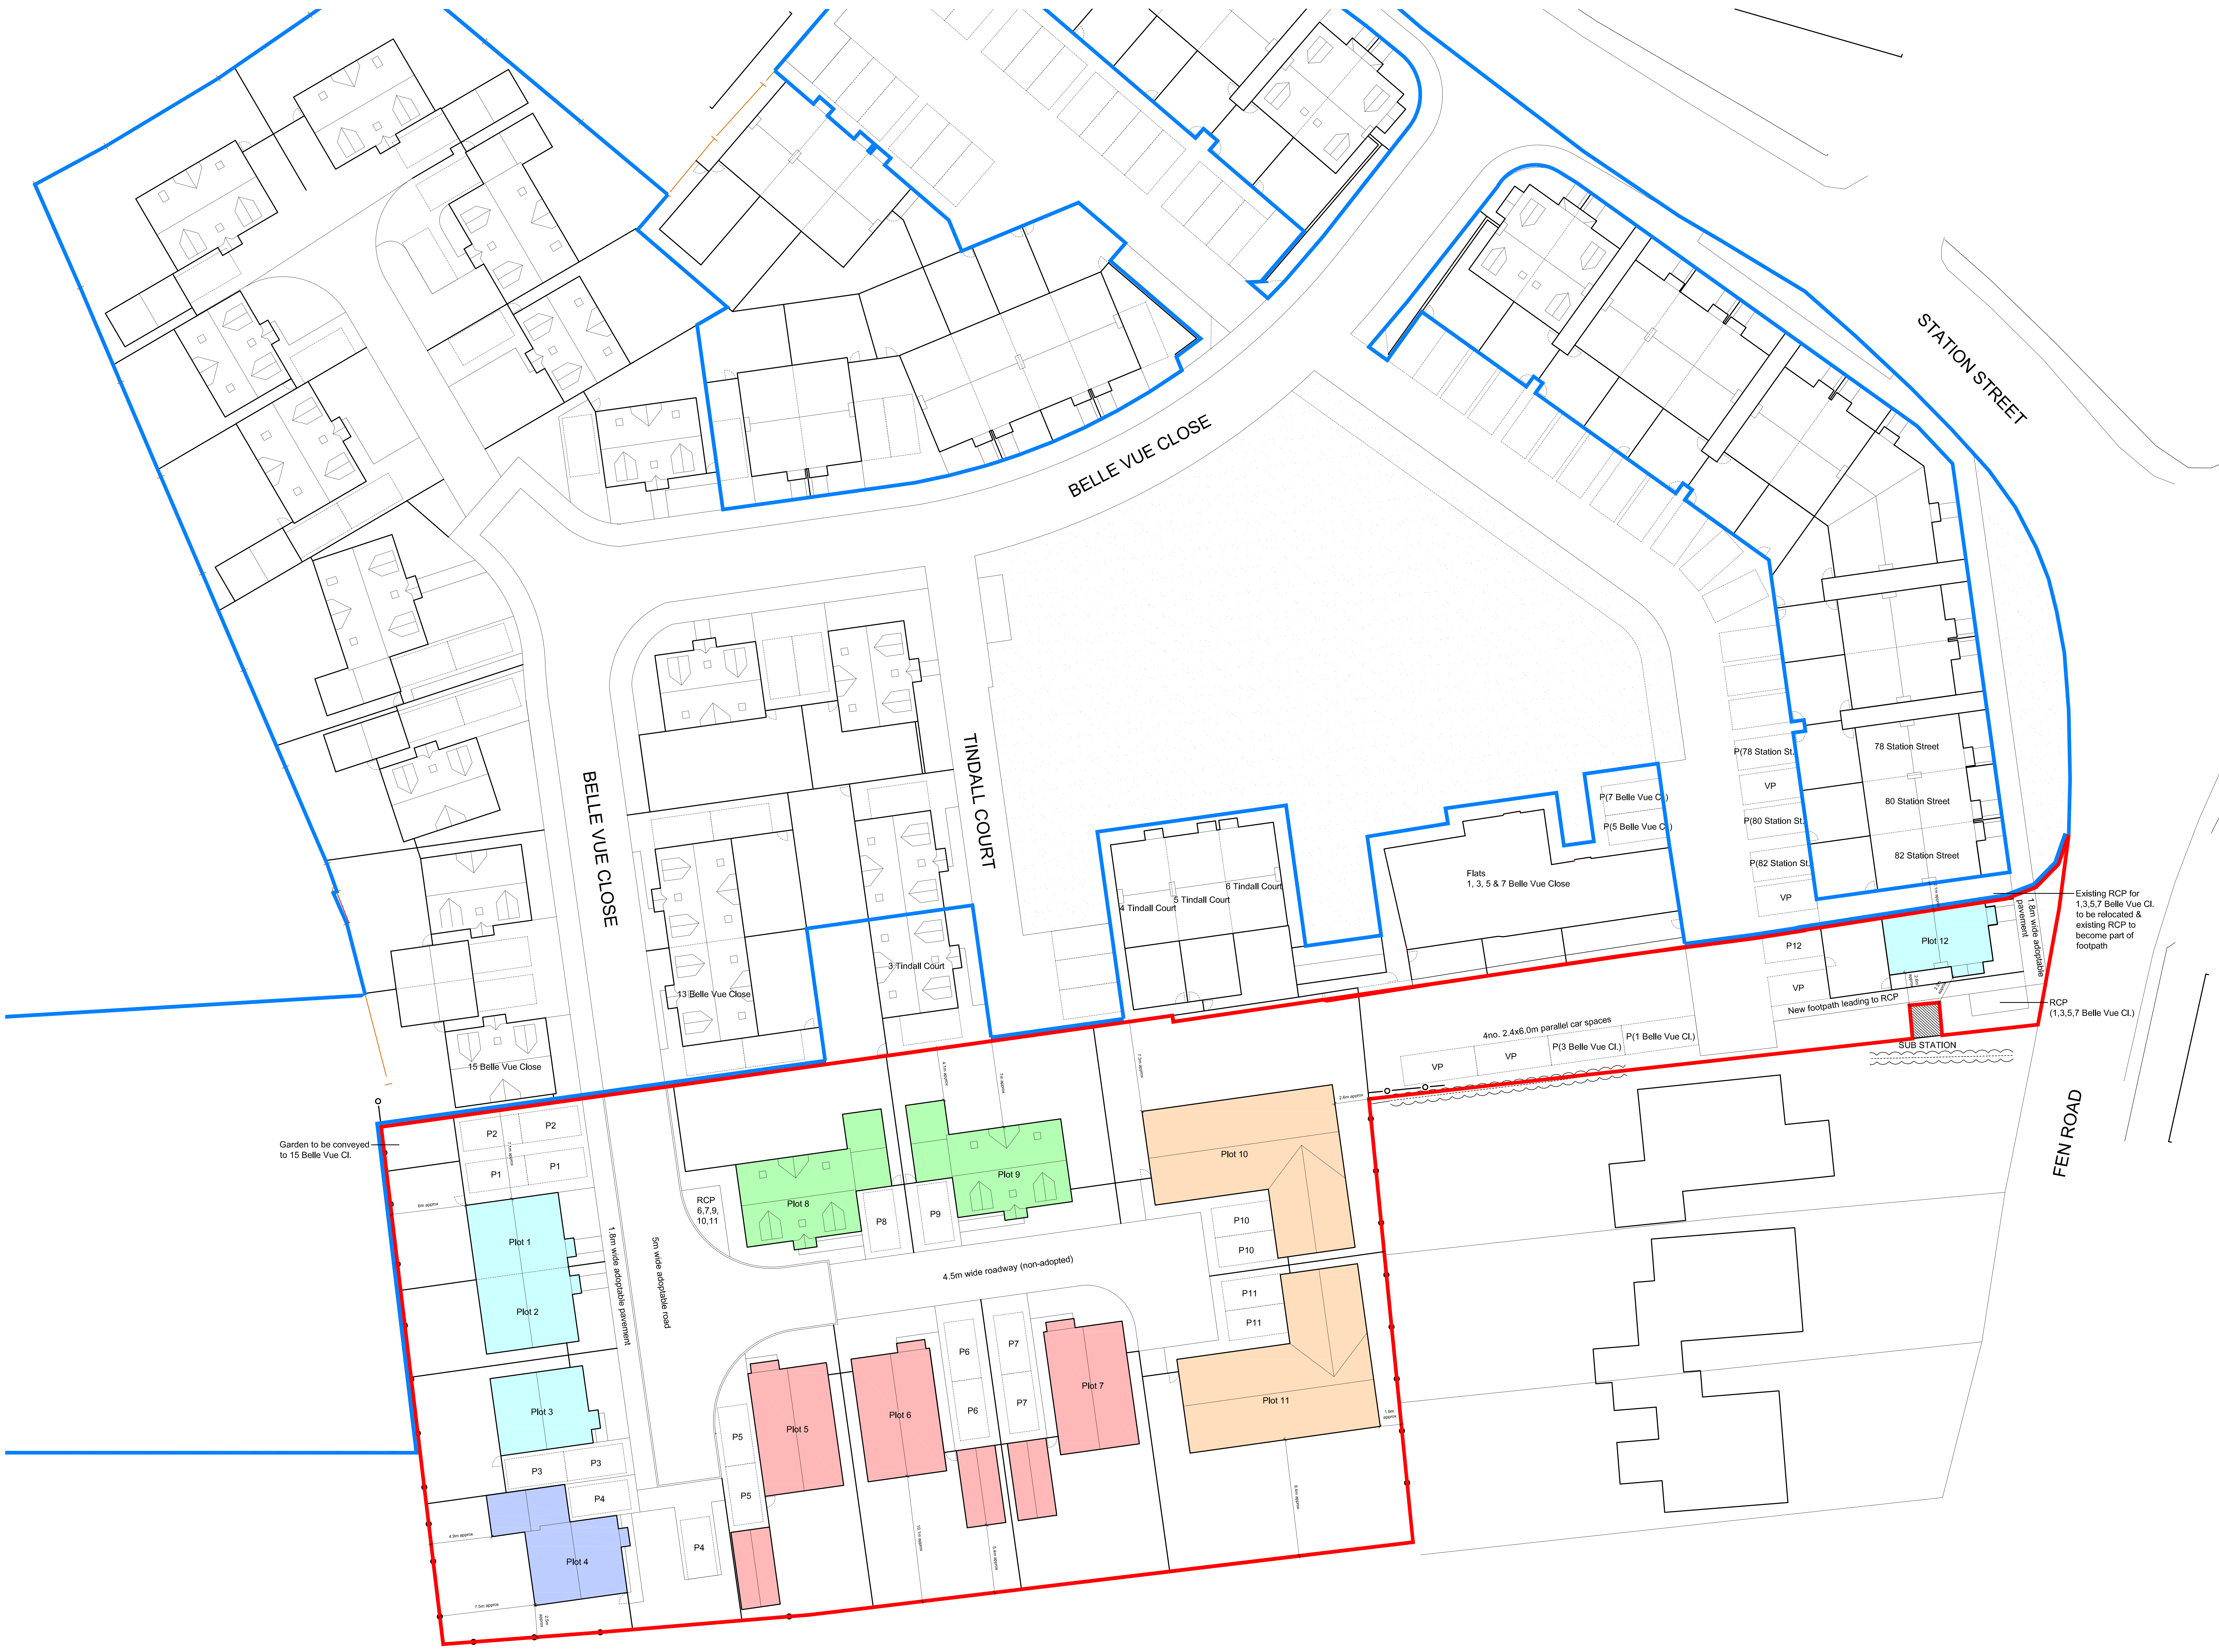

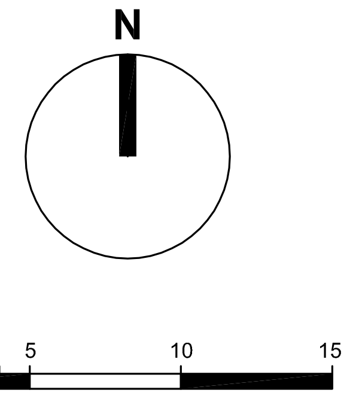

All dimensions to be verified on site by Main Contractor before the start of any shop drawings or work whatsoever either on their own behalf or that of sub-contractors.

Report any discrepancies to the Contract Administrator at once.

This drawing is to be read with all relevant Architect's and Engineer's drawings and other relevant information.

Andrew M Wright Ltd. Registered in England & Wales No. 9399024.
Registered office: 22 Church Street, Holbeach, Spalding, Lincs. PE12 7LL

LEGEND: DO NOT SCALE

🟦	4 no. 2 storey houses (2 bed)
🟧	2 no. bungalows with integral garage (3 bed)
🟩	2 no. chalet bungalows with integral garage (3 bed)
🟦	1 no. 2 storey house with integral garage (3 bed)
🟥	3 no. 2 storey houses with detached garage (3 bed)
RCP	Refuse collection point

Revision:	Date:	Description:	Drw:	Chk:
P1	10.03.16	Planning Issue -	AMW	AMW
D4	24.02.16	Draft Issue Dims added	AMW	AMW
D3	22.02.16	Draft Issue Plots 3 & 4	AMW	AMW
D2	18.02.16	Draft Issue Plots 10 & 11	AMW	AMW
D1	03.02.16	Draft Issue -	AMW	AMW

ANDREW M WRIGHT LTD
CHARTERED ARCHITECT

26 Joys Bank, Holbeach St Johns, Spalding, Lincs, PE12 8SD
Telephone: 01406 540573 Mobile: 07940 914778

Project:
Residential Development
Station Street
Holbeach
Lincs

Drawing Title:
Proposed Site Plan

Client:
Haycroft Homes Ltd

Drawn:	Checked:	Date:	Scale:	Paper Size:
AMW	AMW	01.02.16	1:250	A1
Job No.:	Dwg No.:	Stage:		Revision:
041403	PD03	Planning		P1