
DO NOT SCALE FROM THIS DRAWING.
CHECK ALL DIMENSIONS ON SITE AND
REPORT ANY DISCREPANCIES TO ARCHITECT.

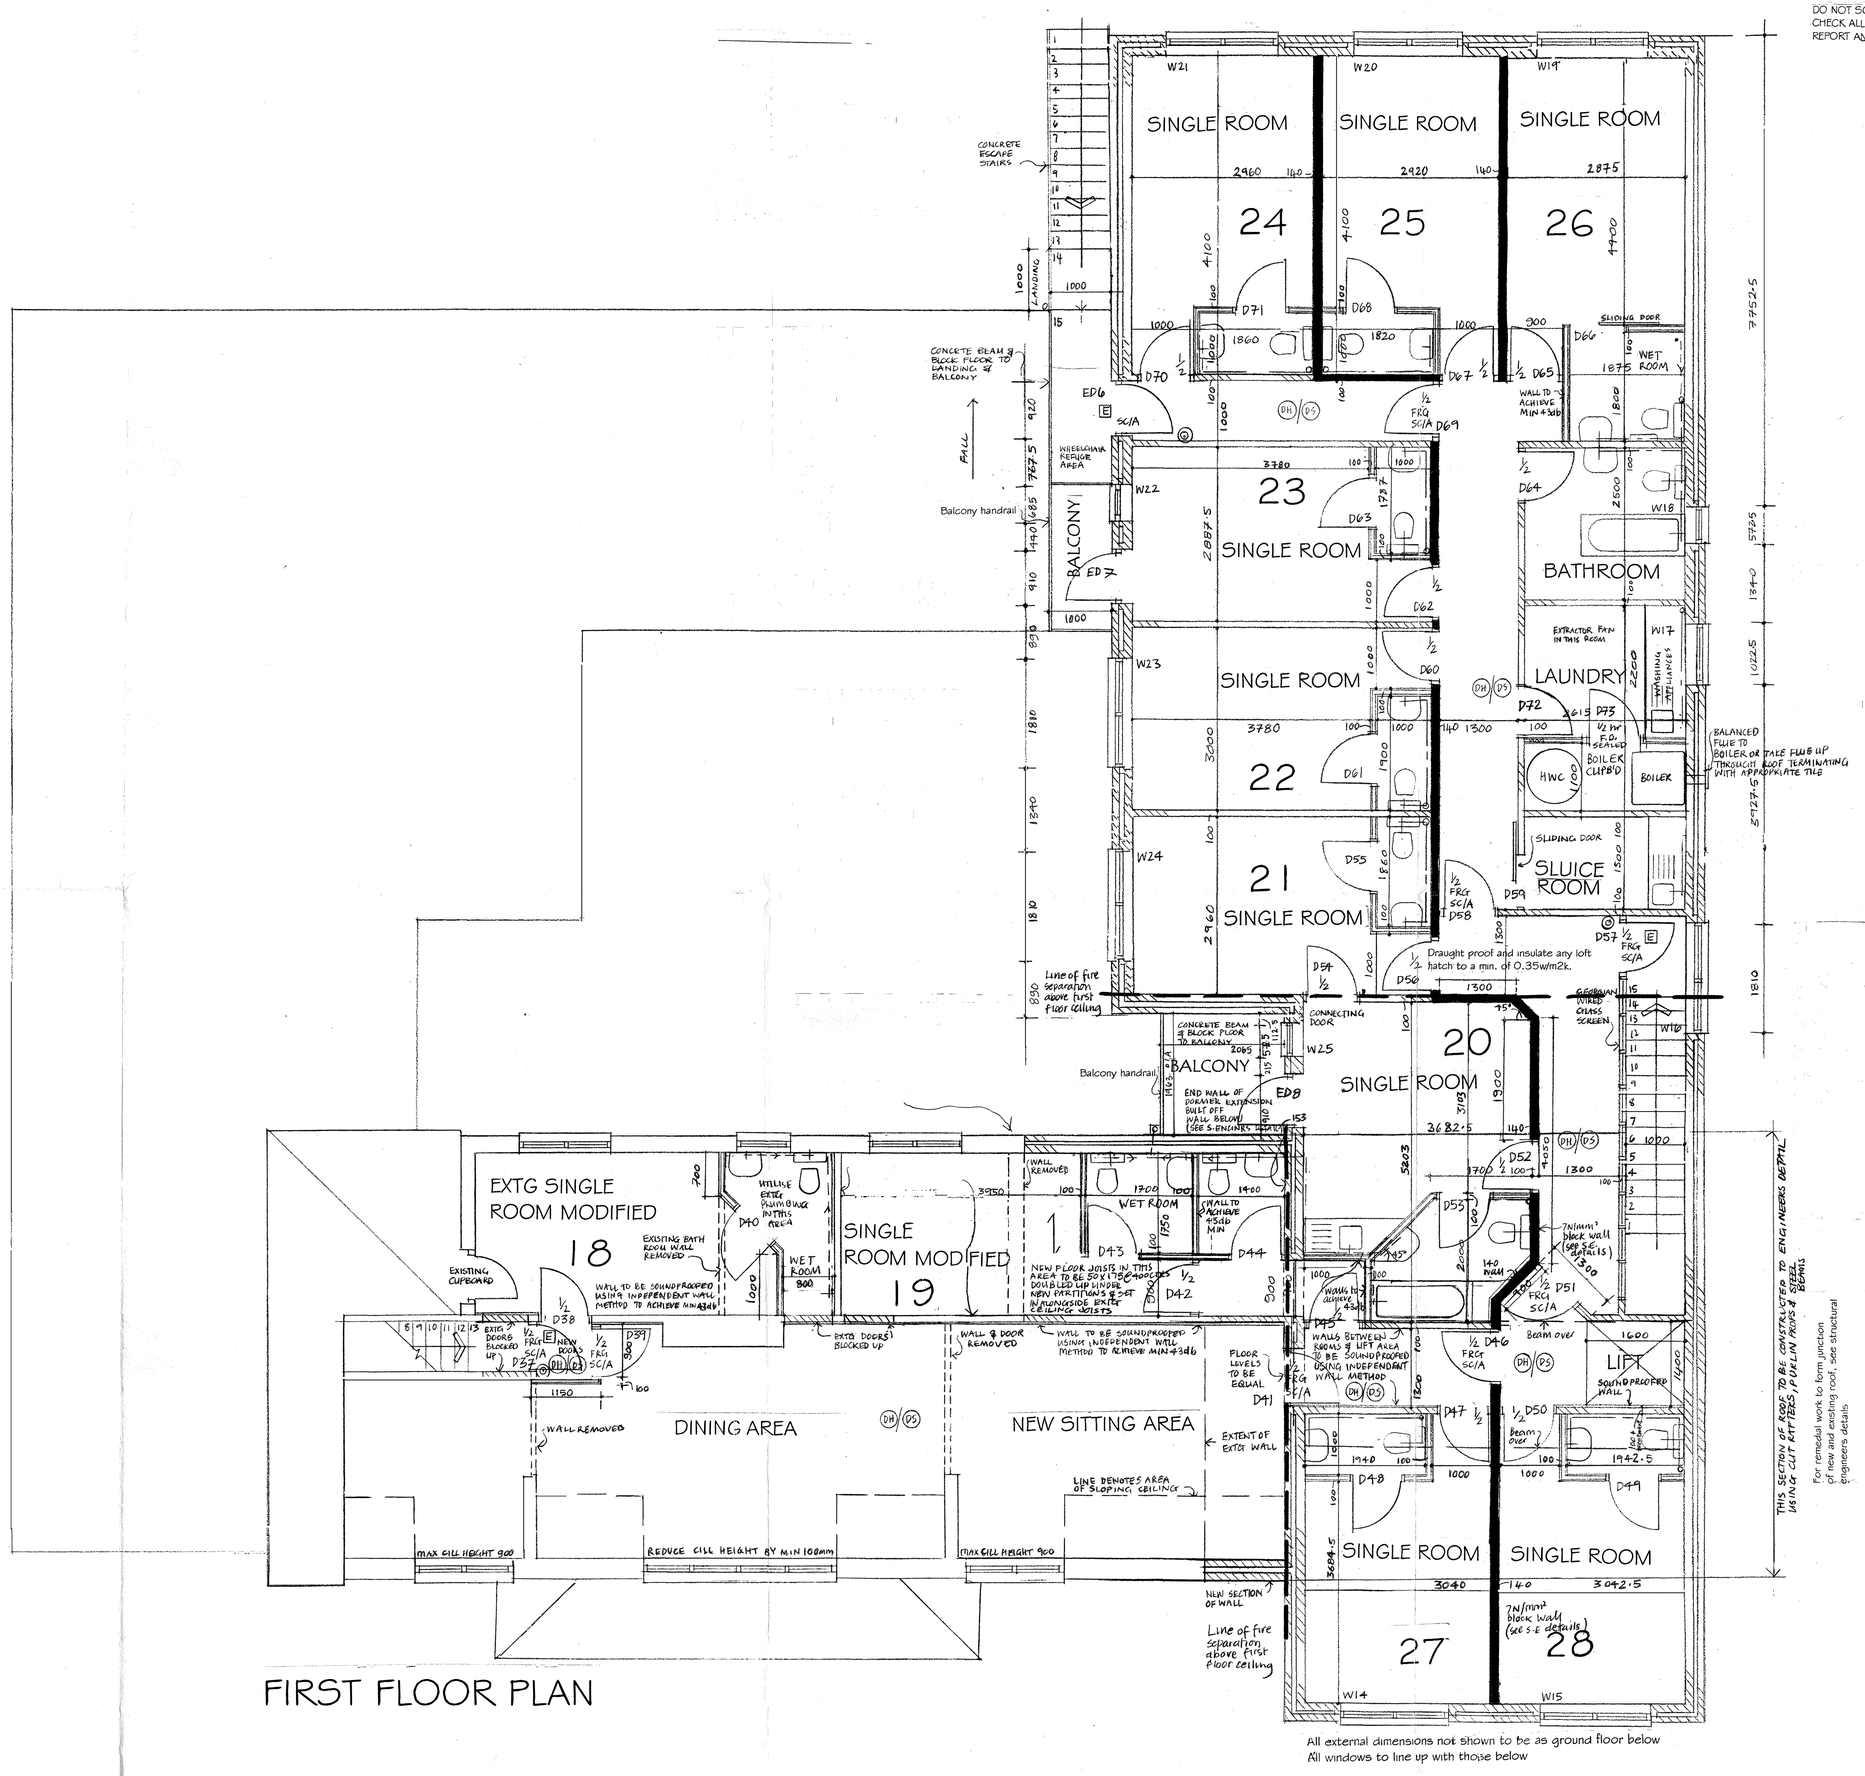

All external dimensions not shown to be as ground floor below
All windows to line up with those below

FIRST FLOOR PLAN

EXISTING FIRST FLOOR PLAN,
MAYFIELD RESIDENTIAL HOME,
FLEET STREET, HOLBEACH
for, Mayfield Residential Care Ltd.
First Floor Plan- scale 1:50
Dwg. no. 03/09/09(M)(JULY 2007)