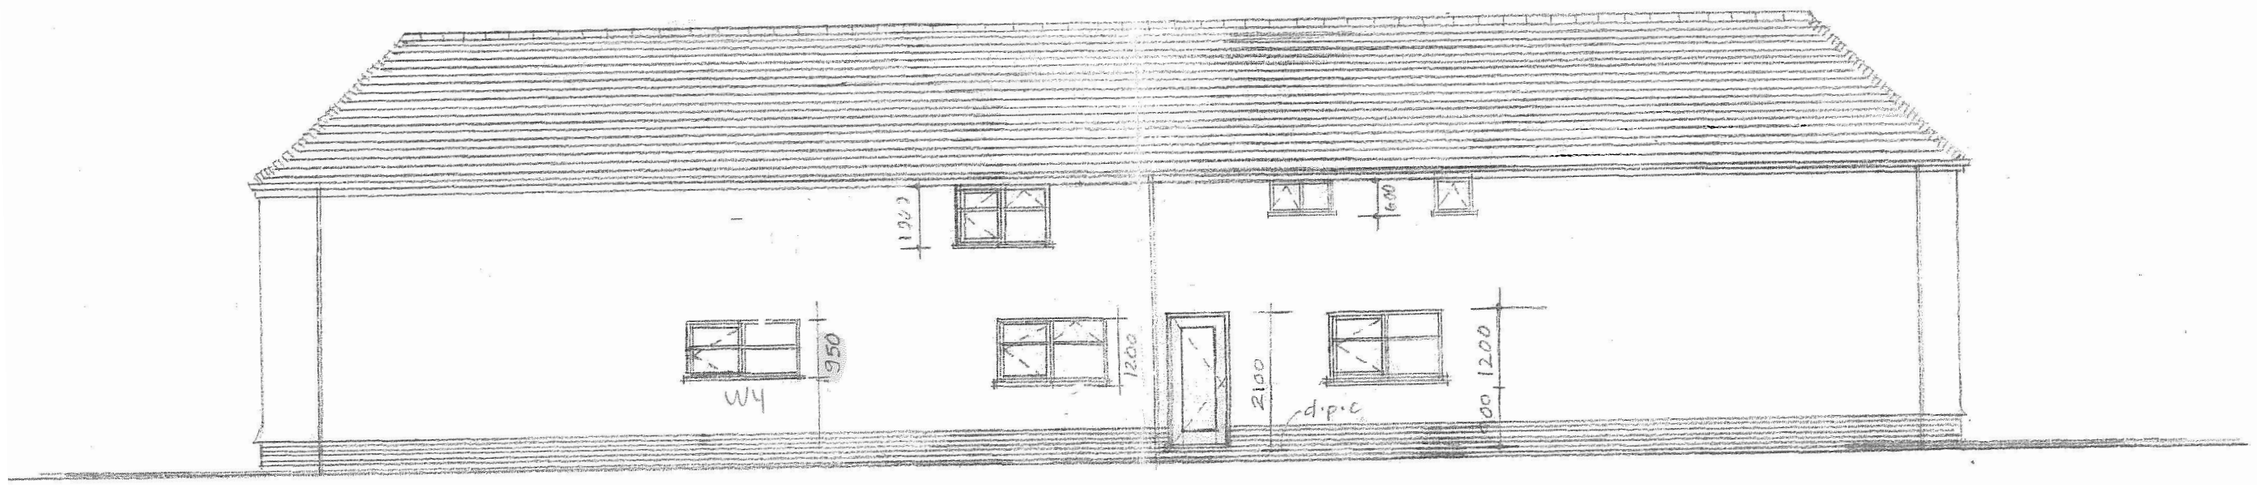


EAST ELEVATION

EXISTING EAST ELEVATION
MAYFIELD RESIDENTIAL HOME,
FLEET STREET, HOLBEACH
FOR, MR S. WALDEN
East Elevation - scale 1:100
Dwg. no. 03/09/04 REV F (AUG 2007)