
DO NOT SCALE FROM THIS DRAWING.
CHECK AL DIMENSIONS ON SITE AND
REPORT ANY DISCREPANCIES TO ARCHITECT.

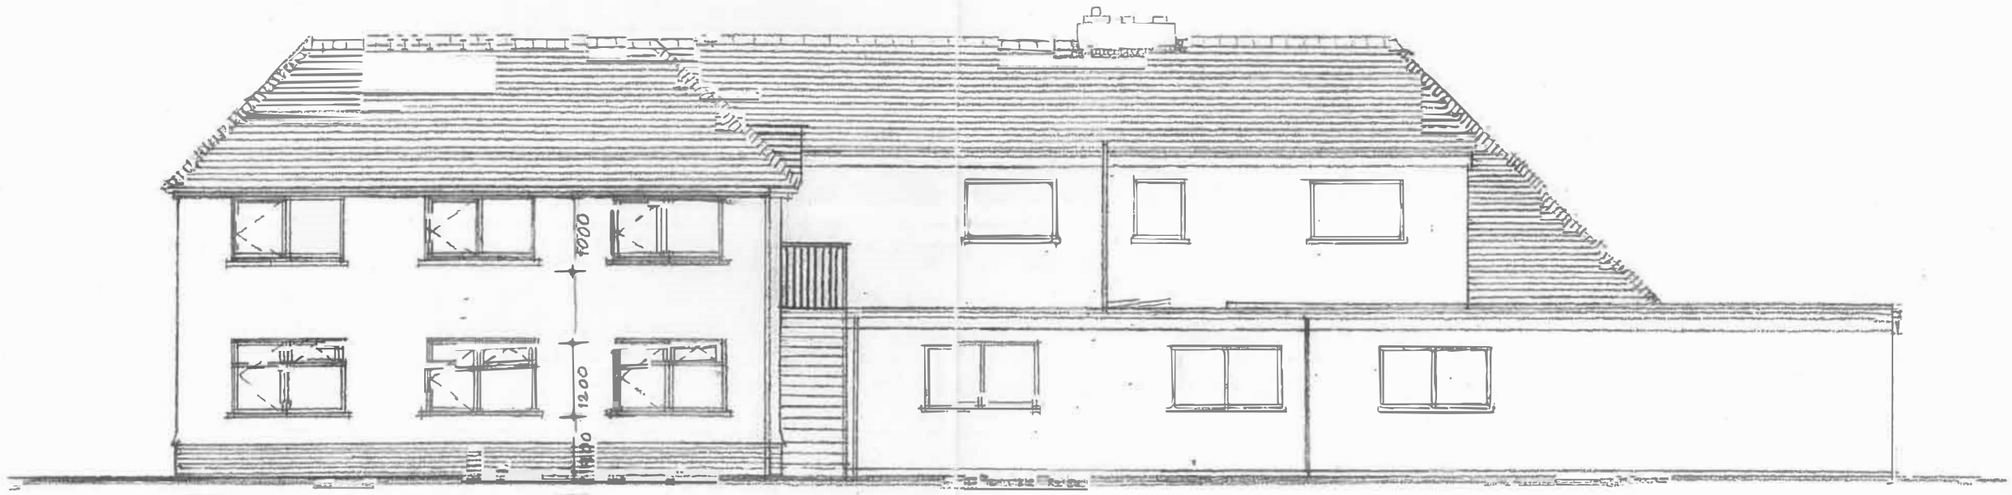

NORTH ELEVATION

EXISTING NORTH ELEVATION,
MAYFIELD RESIDENTIAL HOME,
FLEET STREET, HOLBEACH
FOR, MRS. WALDEN
North Elevation -scale 1:100 Dwg. no.
03/09/05 REV D (FEB 2006)