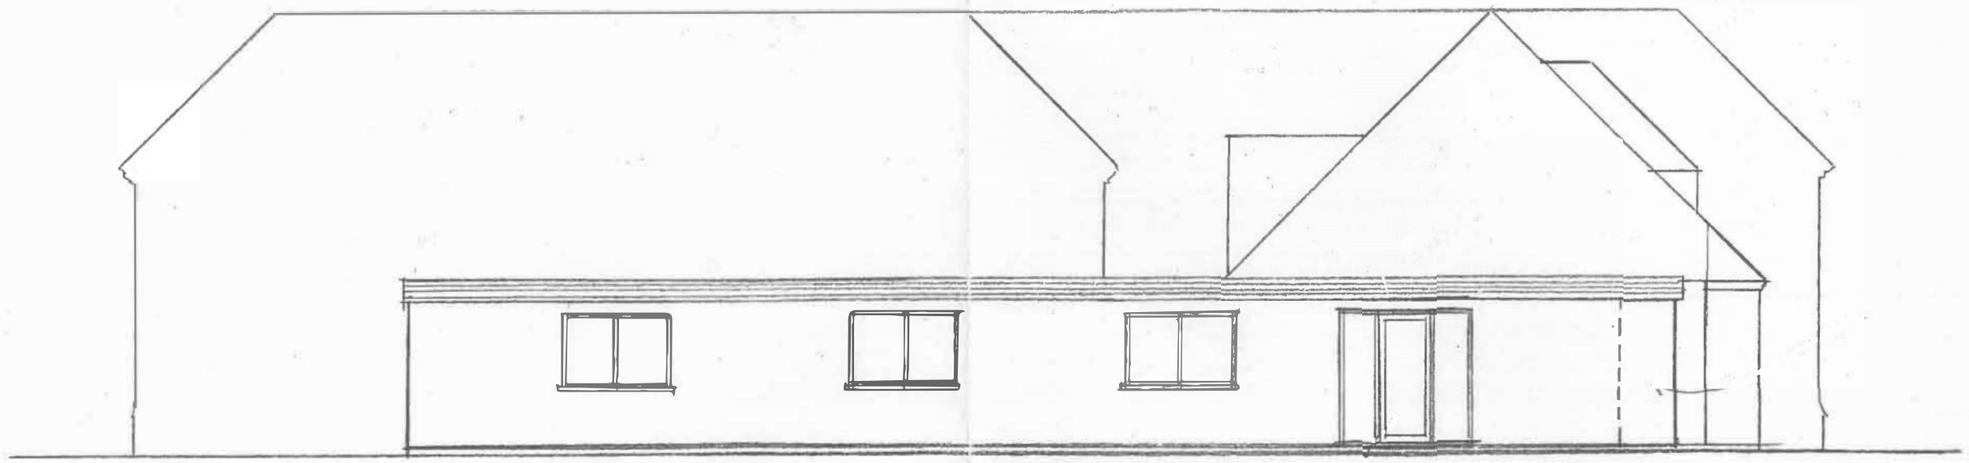


EXISTING WEST ELEVATION

EXISTING WEST ELEVATION,
MAYFIELD RESIDENTIAL HOME,
FLEET STREET, HOLBEACH
West Elevation scale 1:100

Dwg. no. 03/09/013 Rev A (JULY 2006)