




FRONT ELEVATION
Scale 1: 100 @ A3

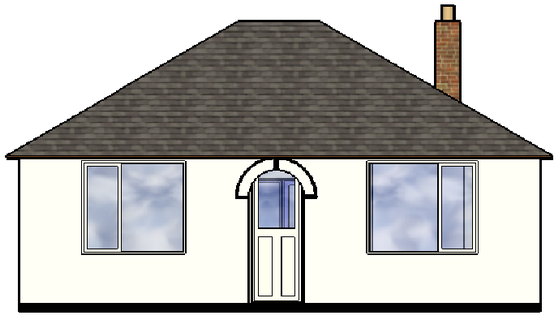


REAR ELEVATION
Scale 1: 100 @ A3

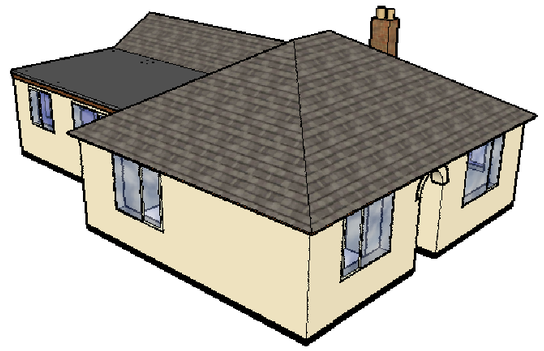


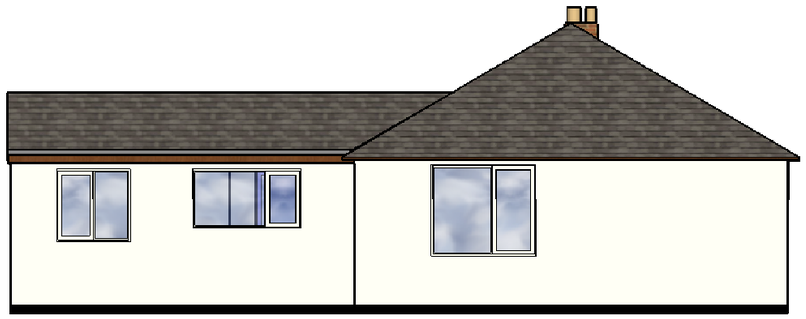

SOUTH ELEVATION
Scale 1: 100 @ A3

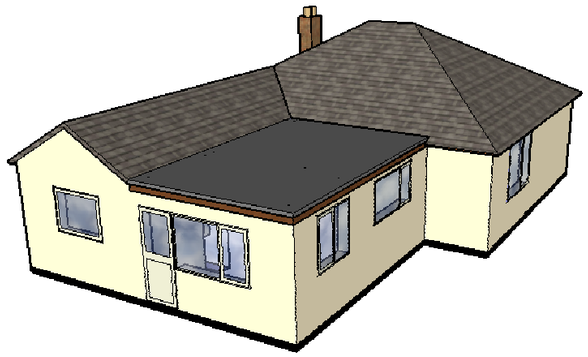


Visuals
Not to Scale

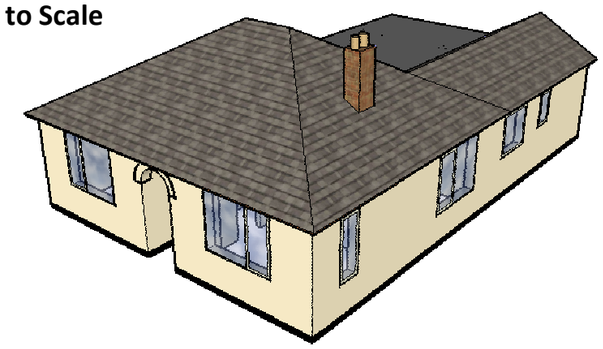




NORTH ELEVATION
Scale 1: 100 @ A3

Visual of the existing ground floor Not to Scale

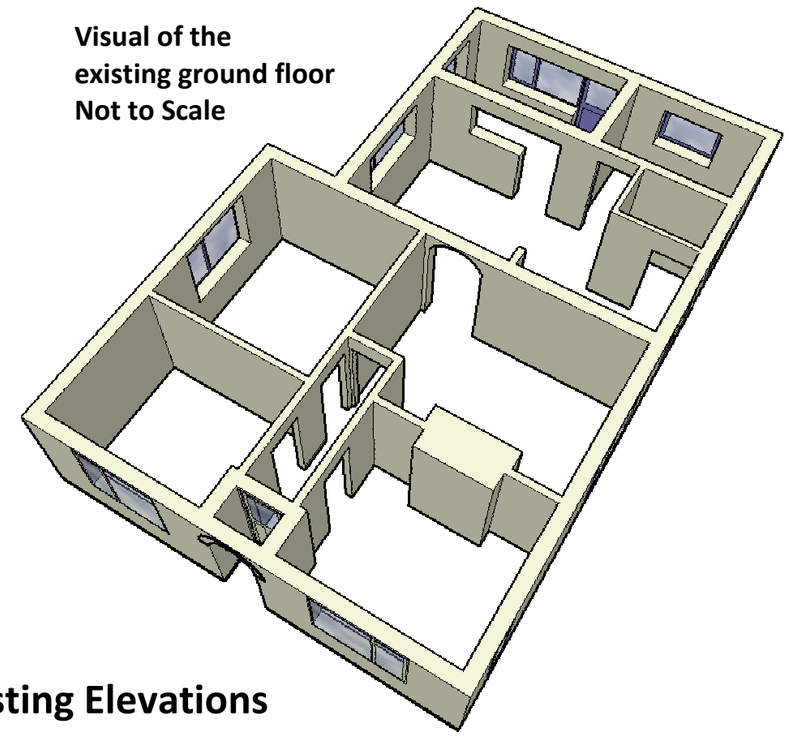

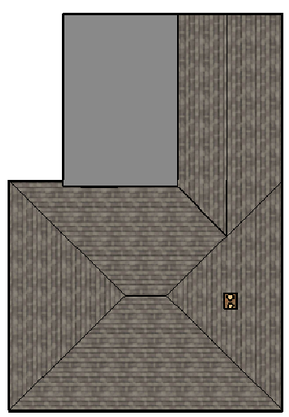

ROOF PLAN
Scale 1: 200 @ A3

Existing Elevations

Creative

Revisions:

Client:
Mr J Potts
2, Welbourne Lane,
North Holbeach,
Spalding

Issue
March 2017

Re-Issue

Scale:
Various @ A3

Project No.
200217

Project
Extension & alterations
to 2 Welbourne Lane,
North Holbeach,
Spalding

Drawn By
GEJH

Description
Existing Elevations

002

-